


Scale 1: 50

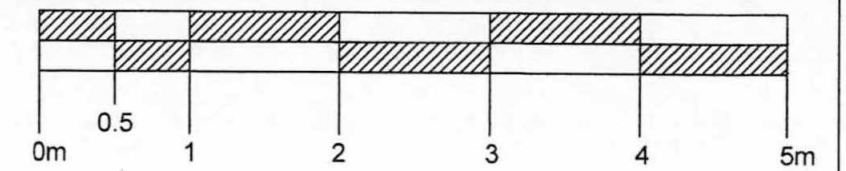


Notes:

1. For general notes see drawing 1156 - 01.



Existing Front Elevation  
Scale 1 : 50

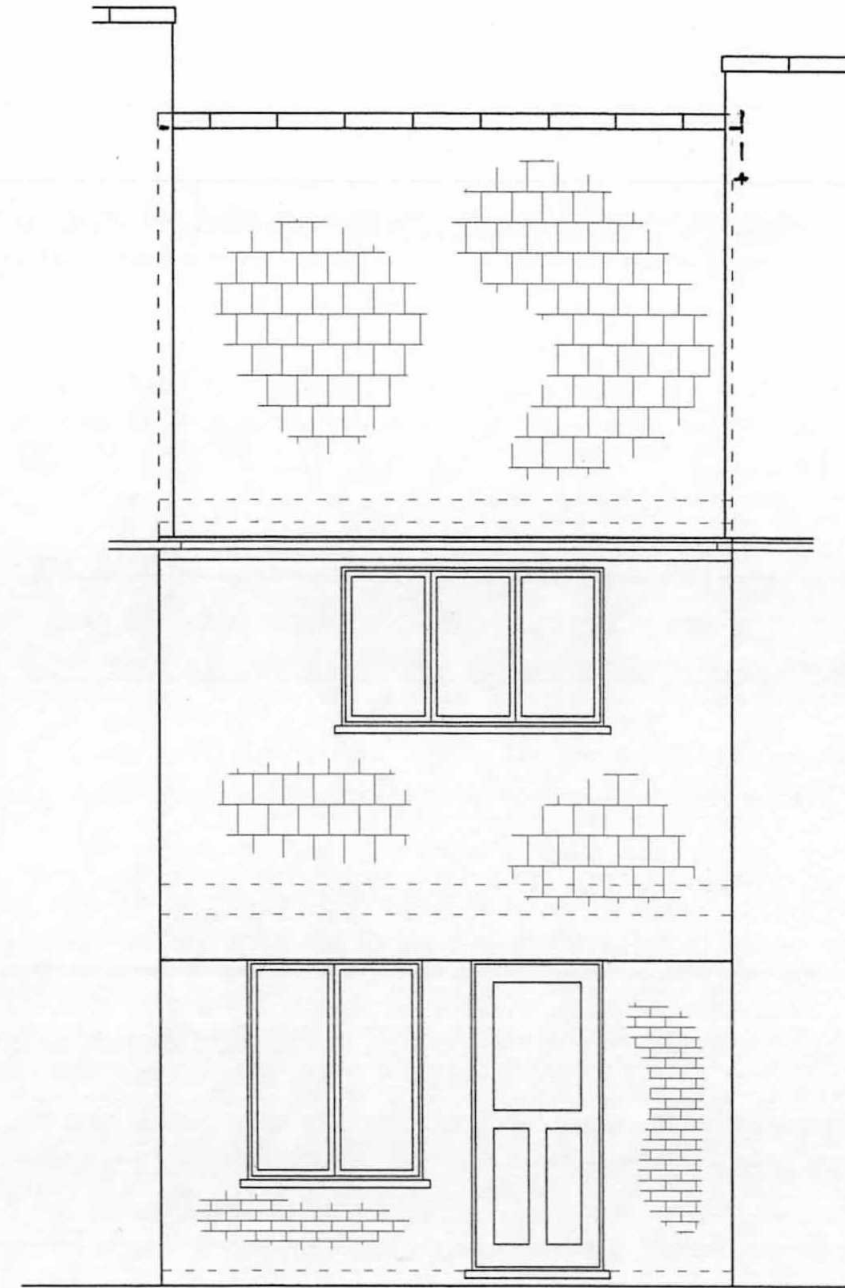

Existing Rear Elevation  
Scale 1 : 50



|                                                                        |           |
|------------------------------------------------------------------------|-----------|
| Job title                                                              |           |
| Redevelopment at<br>40 Helmsdale Close,<br>Hayes,<br>Middlesex UB4 9QS |           |
| Drawing title                                                          |           |
| Existing Front Elevation<br>& Existing Rear Elevation                  |           |
| Client                                                                 |           |
| Mr. Piotr Smietalo                                                     |           |
| Drawn by:                                                              | Date      |
| S. Zablocka                                                            | July 2014 |
| Chk'd                                                                  | Date      |
| W.K.J. Zablocki                                                        | July 2014 |
| Job number                                                             | Scale     |
| 1156                                                                   | 1 : 50    |
| Drawing number                                                         |           |
| 1156 - 03                                                              |           |

