



Scale 1: 50

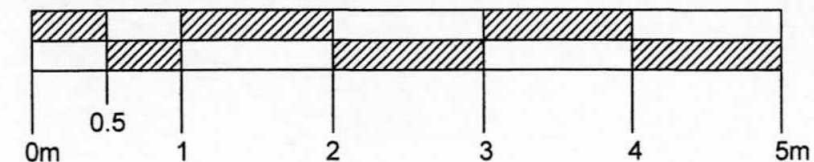

Notes:

1. For general notes see drawing 1156 - 21.


Dormer details to match exactly the dormer details of property numbers 41 & 42 i.e. the next two neighbours. Size reduced to suit.

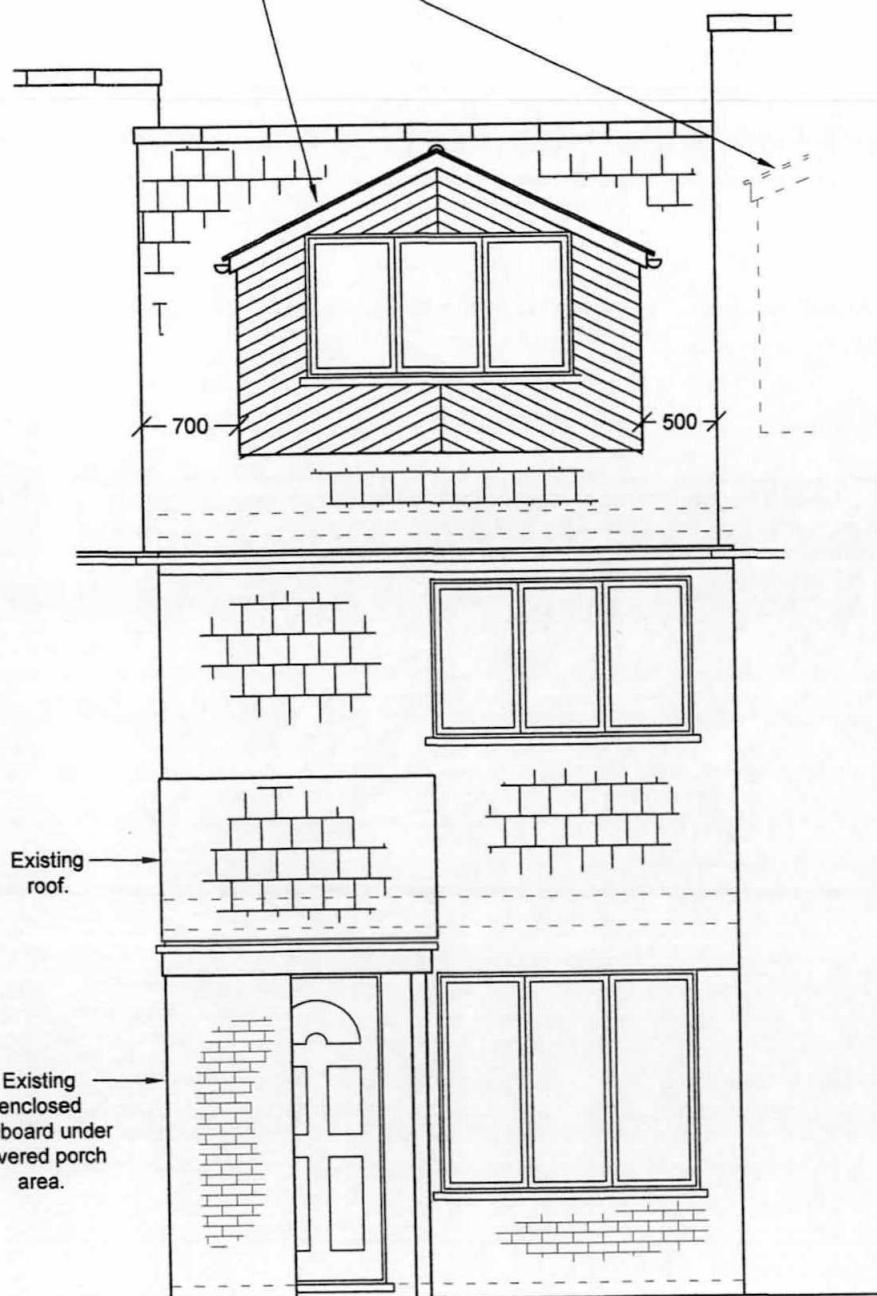

Proposed Front Elevation

Scale 1 : 50

Dormer details to match exactly the dormer details of property numbers 41 & 42 Helmsdale Close i.e. the next two neighbours. Size reduced to suit.

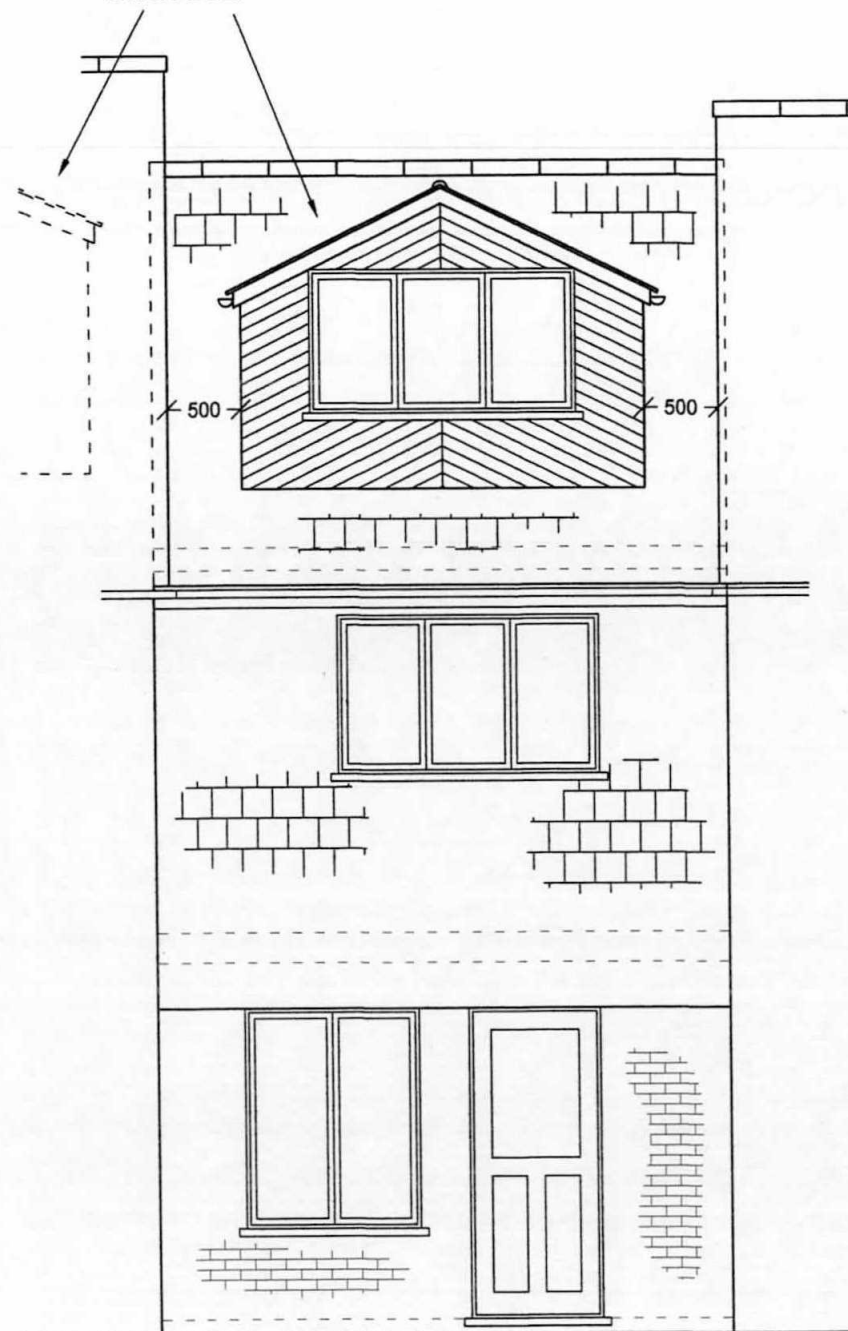

Proposed Rear Elevation

Scale 1 : 50

A - Revision 23.01.2015. S.Z. Minor modifications to suit hillington requirements.



Job title
Redevelopment at
40 Helmsdale Close,
Hayes,
Middlesex UB4 9QS

Drawing title
Proposed Front Elevation &
Proposed Rear Elevation

Client
Mr. Piotr Smietalo

Drawn by
S. Zablocka

Date
July 2014

Chk'd
W.K.J. Zablocki

Date
July 2014

Job number
1156

Scale @ A3
1 : 50

Drawing number
1156 - 23

LOW BOND OF HELMSDALE
REDEVELOPMENT
29 JAN 2015
PLANNING & TRANSITION
C-100