



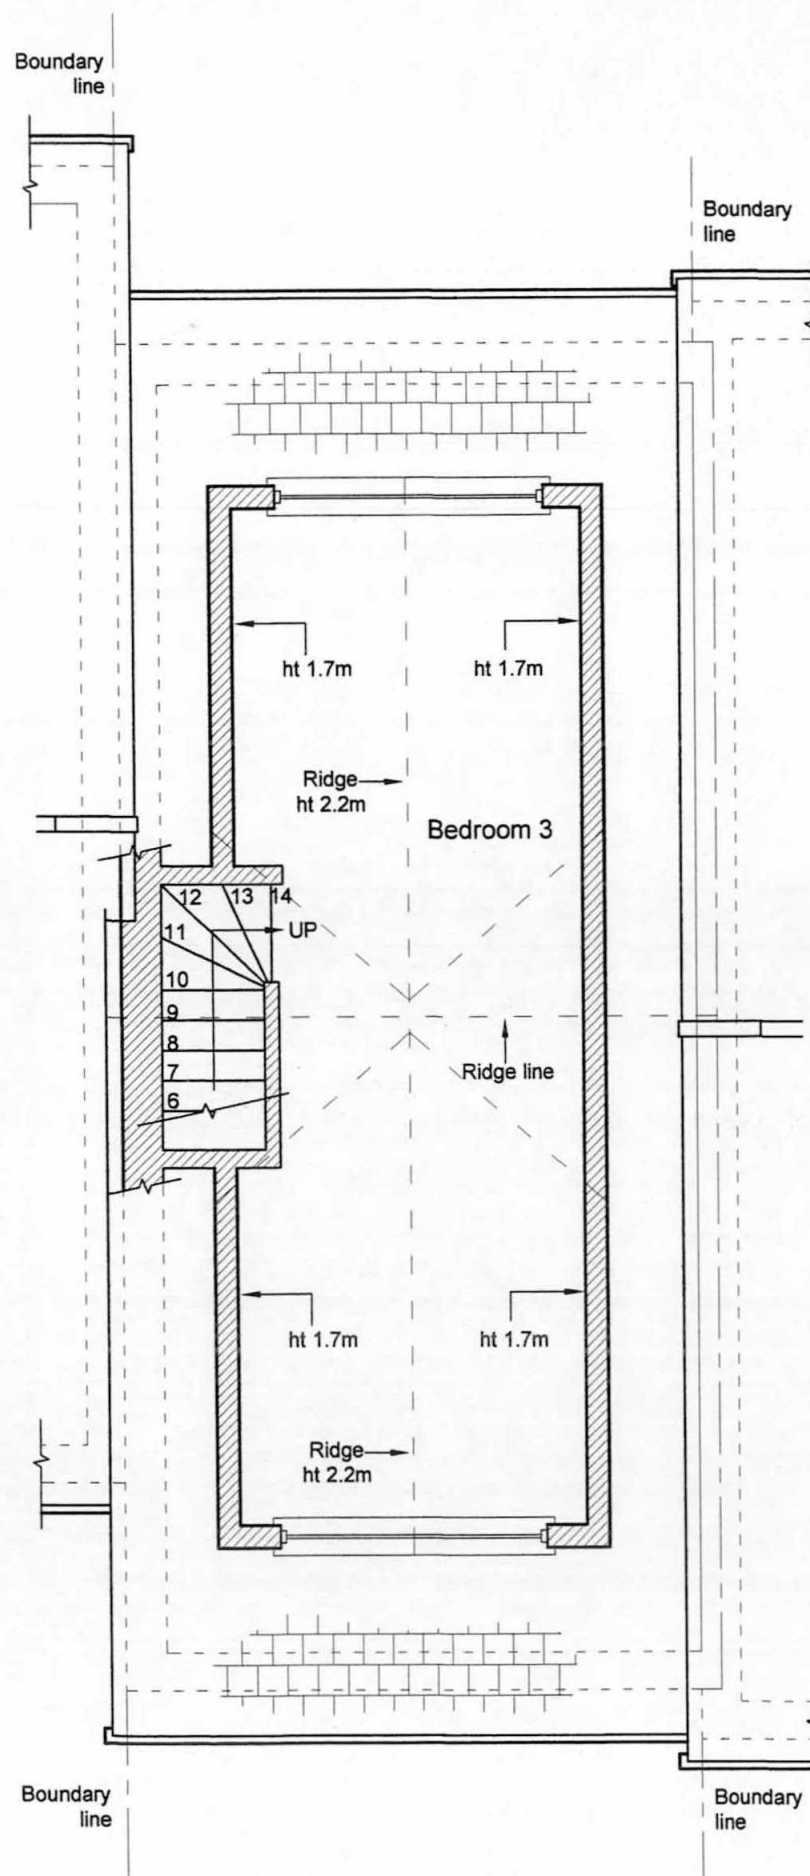


Proposed Loft Plan
Scale 1 : 50

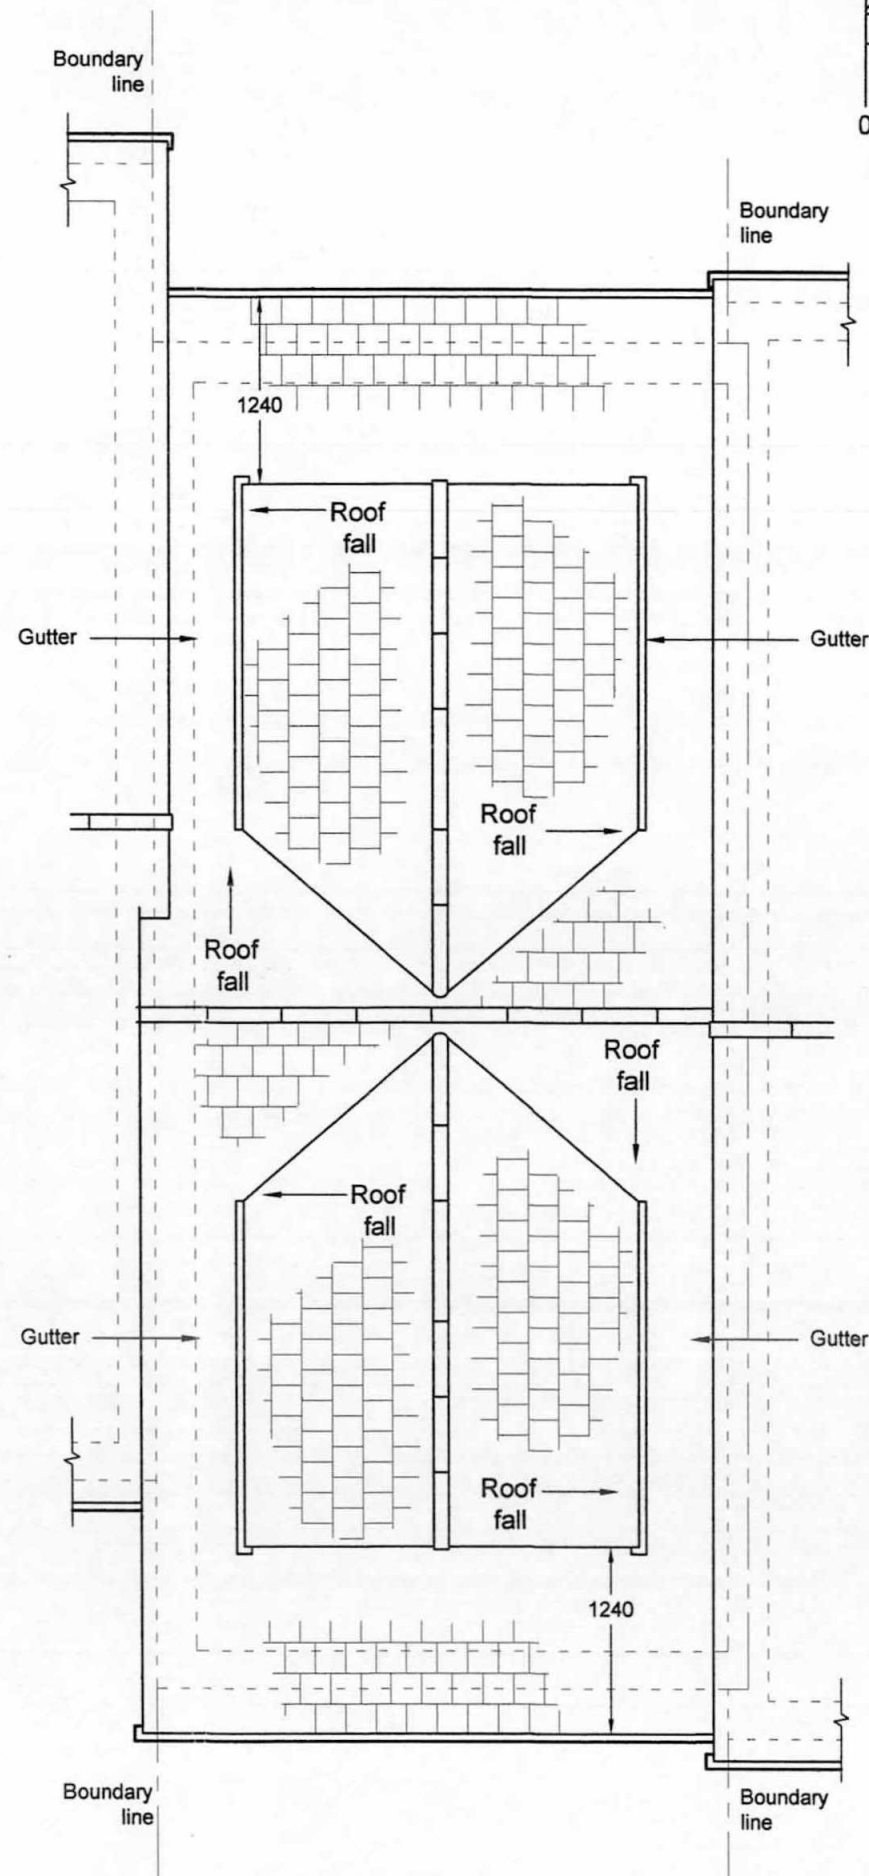

Proposed Roof Plan
Scale 1 : 50

Scale 1: 50

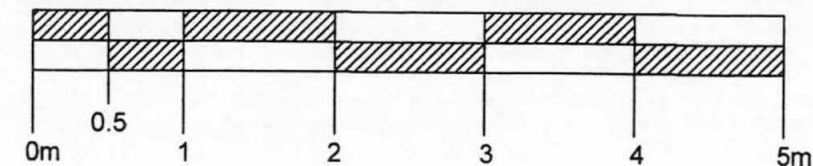

- Notes:
1. For general notes see drawing 1156 - 21.

A - Revision 23.01.2015. S.Z. Minor modifications to suit hillington requirements.



SOARBOND Ltd.
Chartered Engineers
17 Clarendon Road,
Ealing, London W5 1AA
Tel: 020 8997 8083
mobile: 07679 883 888
email: soarbond@yahoo.co.uk

Job title
Redevelopment at
40 Helmsdale Close,
Hayes,
Middlesex UB4 9QS

Drawing title
Proposed Loft Plan &
Proposed Roof Plan

Client
Mr. Piotr Smietalo

Drawn by:
S. Zablocki

Date
July 2014

Chk'd
W.K.J. Zablocki

Date
July 2014

Job number
1156

Scale @ A3
1 : 50

Drawing number
1156 - 22

A

