



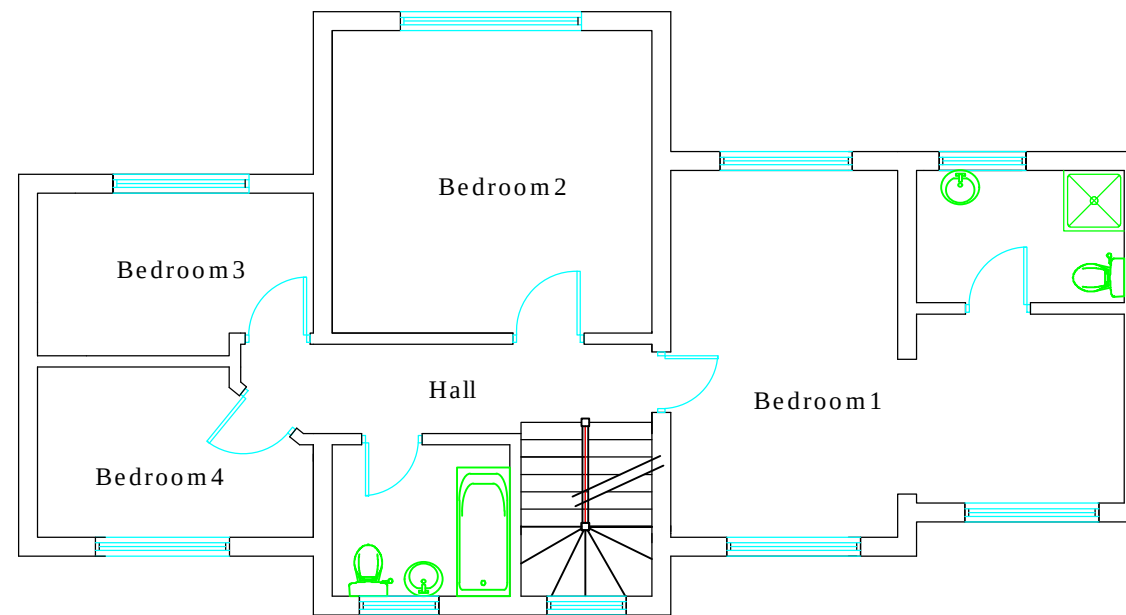


FIRST FLOOR PLAN

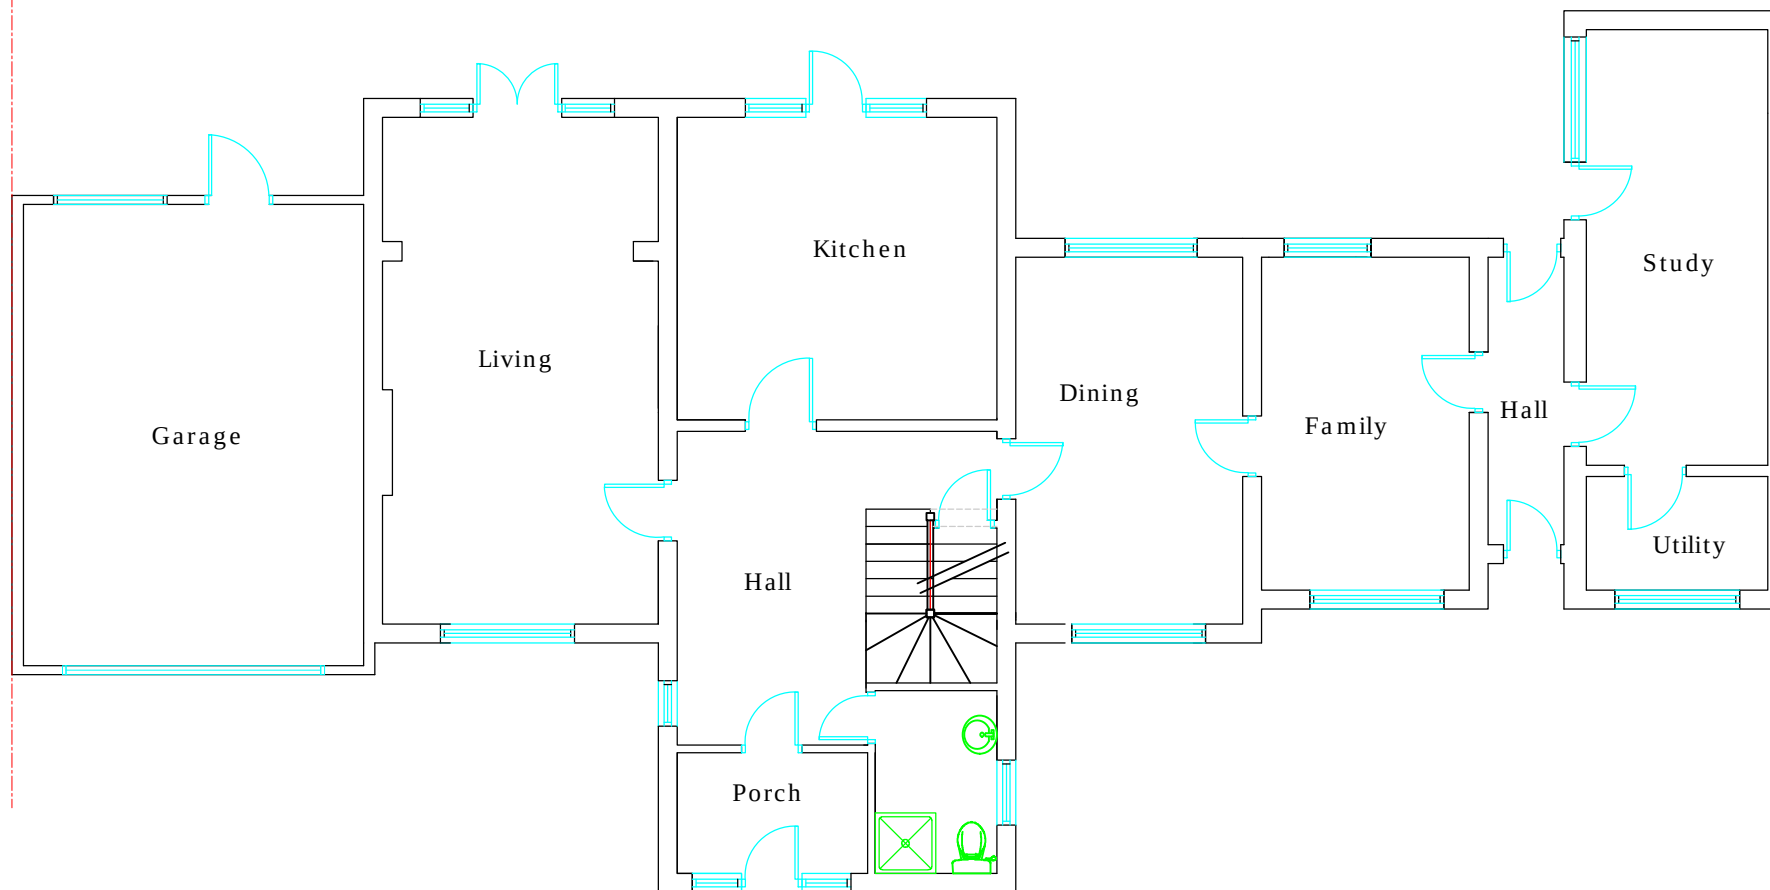

GROUND FLOOR PLAN

EXISTING FLOOR PLANS

60 LONG LANE, ICKENHAM,
UB10 8SZ

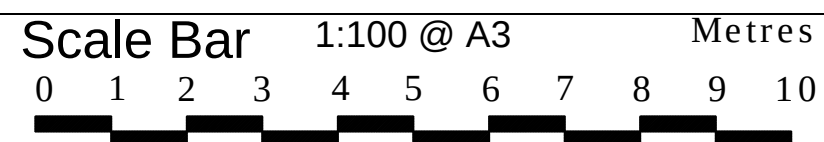

THE GILLETT MACLEOD PARTNERSHIP
Chartered Architects & Town Planning Consultants
1 High Road Old Eastcote Pinner Middlesex HA5 2EW tel. 0208 868 1333

Drg. No. 17/3124/107
Scale 1:100@A3
Date 15/02/18
Drawn by S.Bieszczad

REVISION
©