


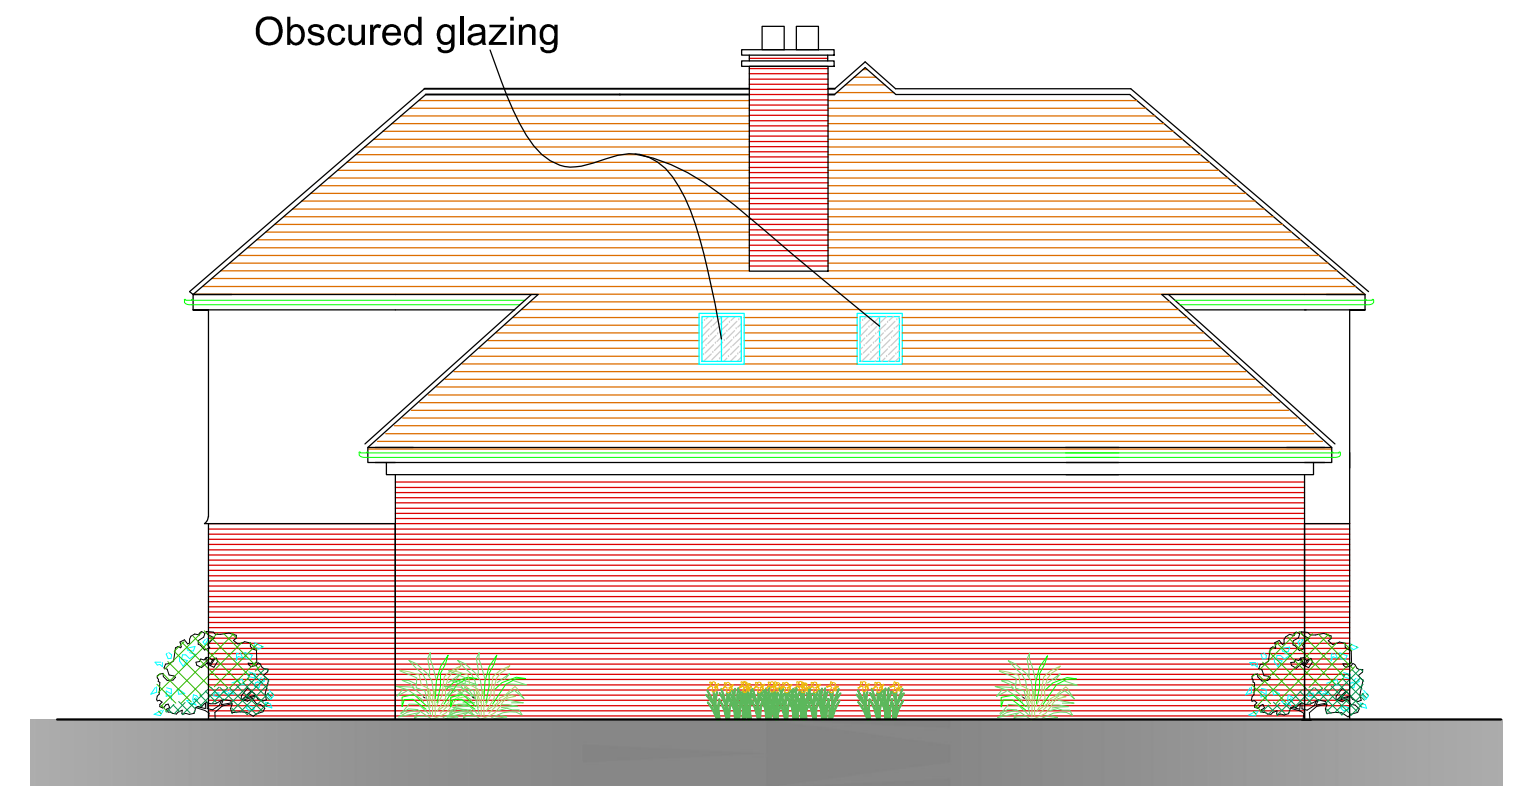


SOUTH EAST ELEVATION



SOUTH WEST ELEVATION




NORTH WEST ELEVATION

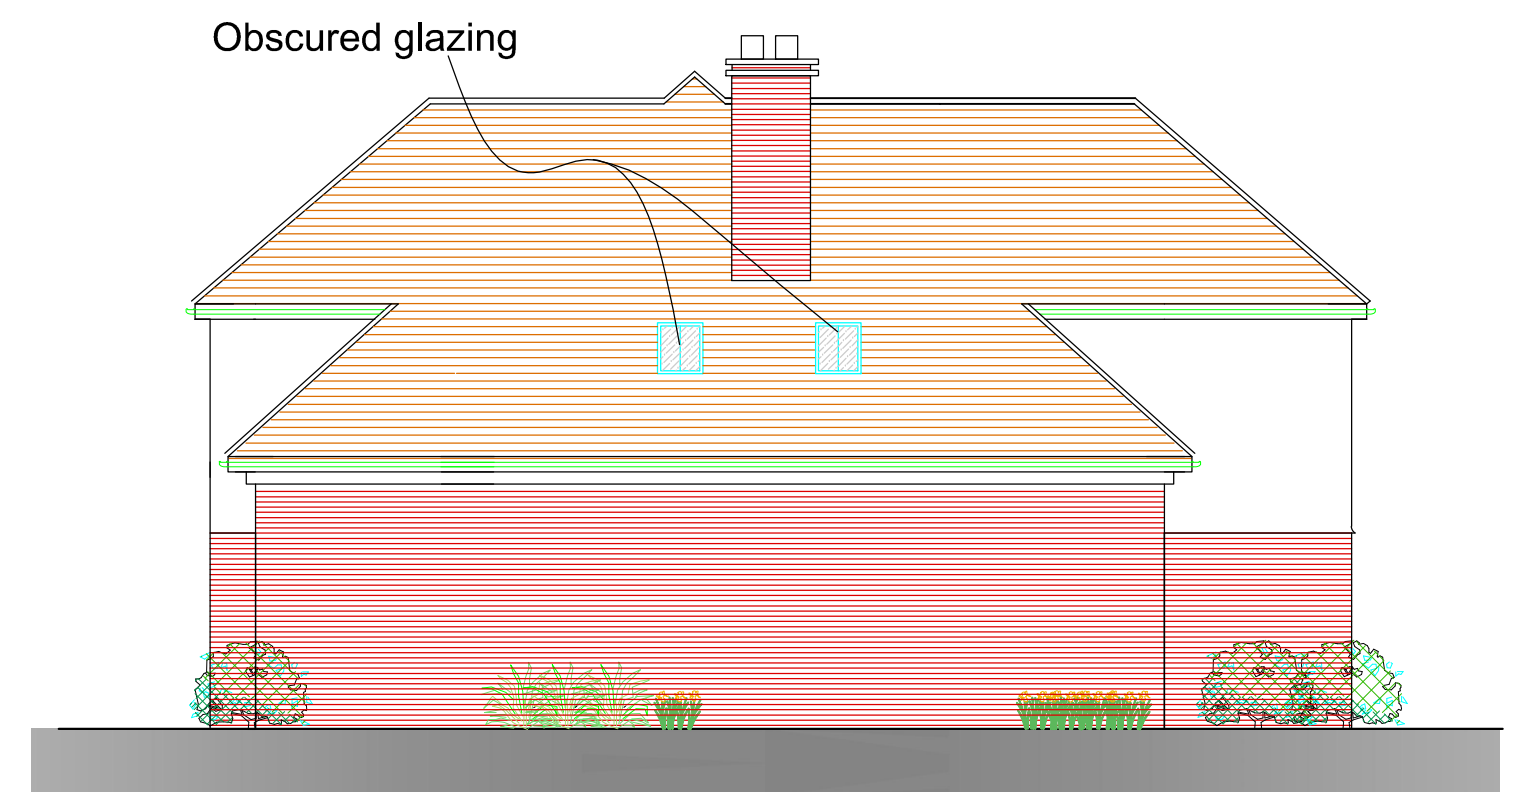

NORTH EAST ELEVATION

PROPOSED ELEVATIONS

60 LONG LANE, ICKENHAM, UB10 8SZ

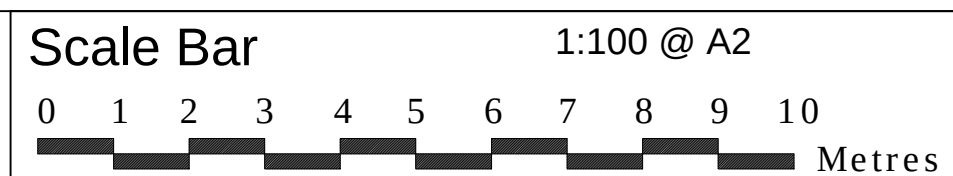

THE GILLETT MACLEOD PARTNERSHIP
Chartered Architects & Town Planning Consultants
1 High Road Old Eastcote Pinner Middlesex HA5 2EW tel. 0208 868 1333

Drg. No. 17/3124/305
Scale 1:100
Date 31/03/22
Drawn by S.B.

REVISION

© drawer