

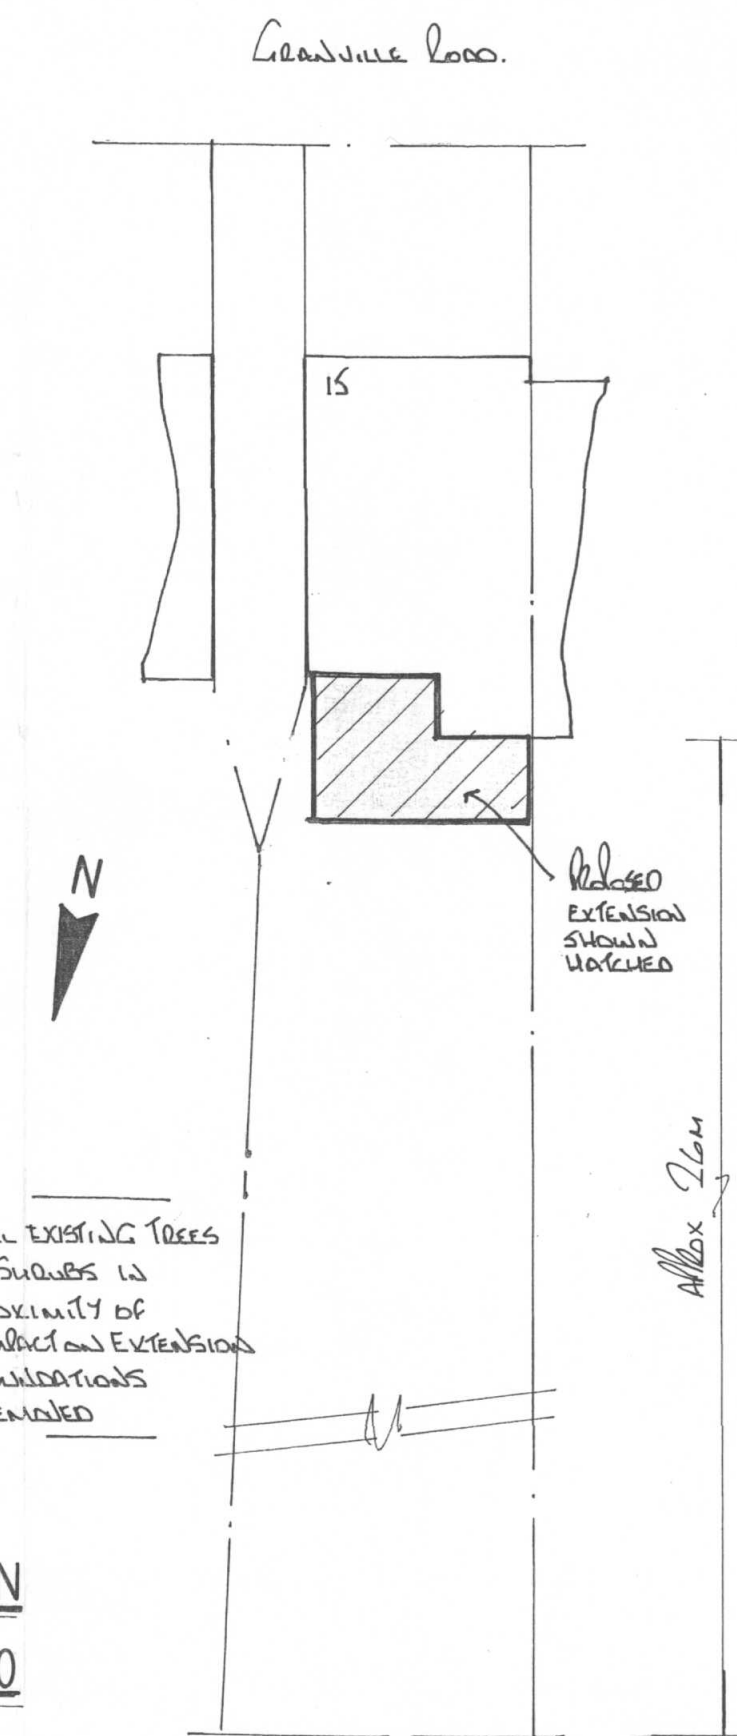
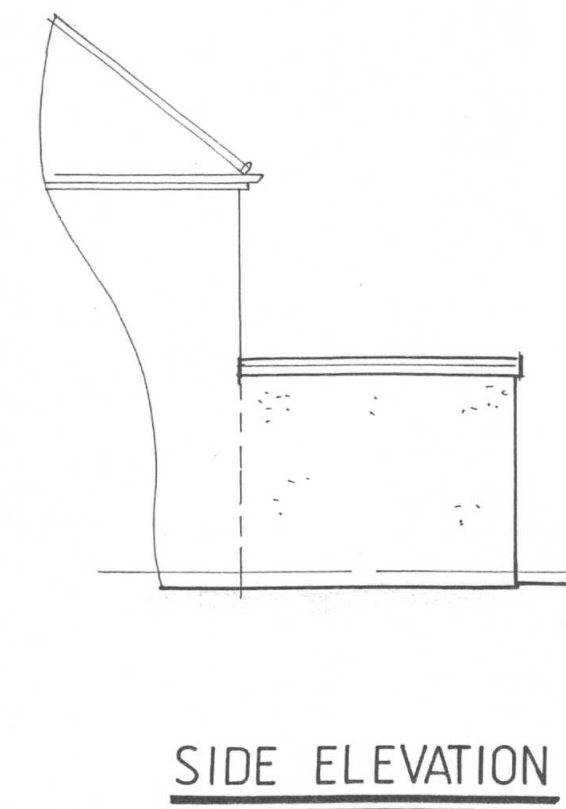
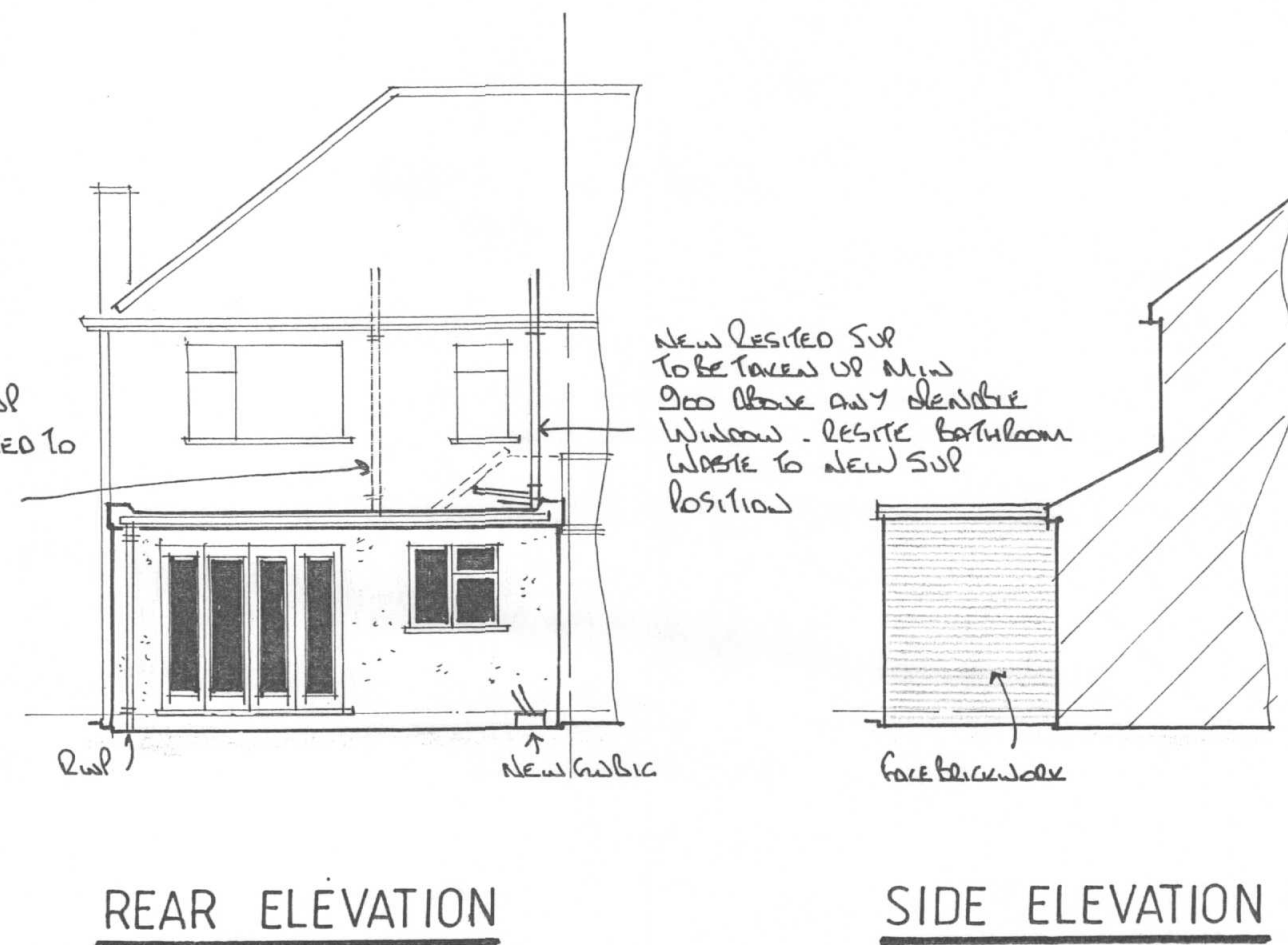



ALL MATERIALS TO MATCH EXISTING

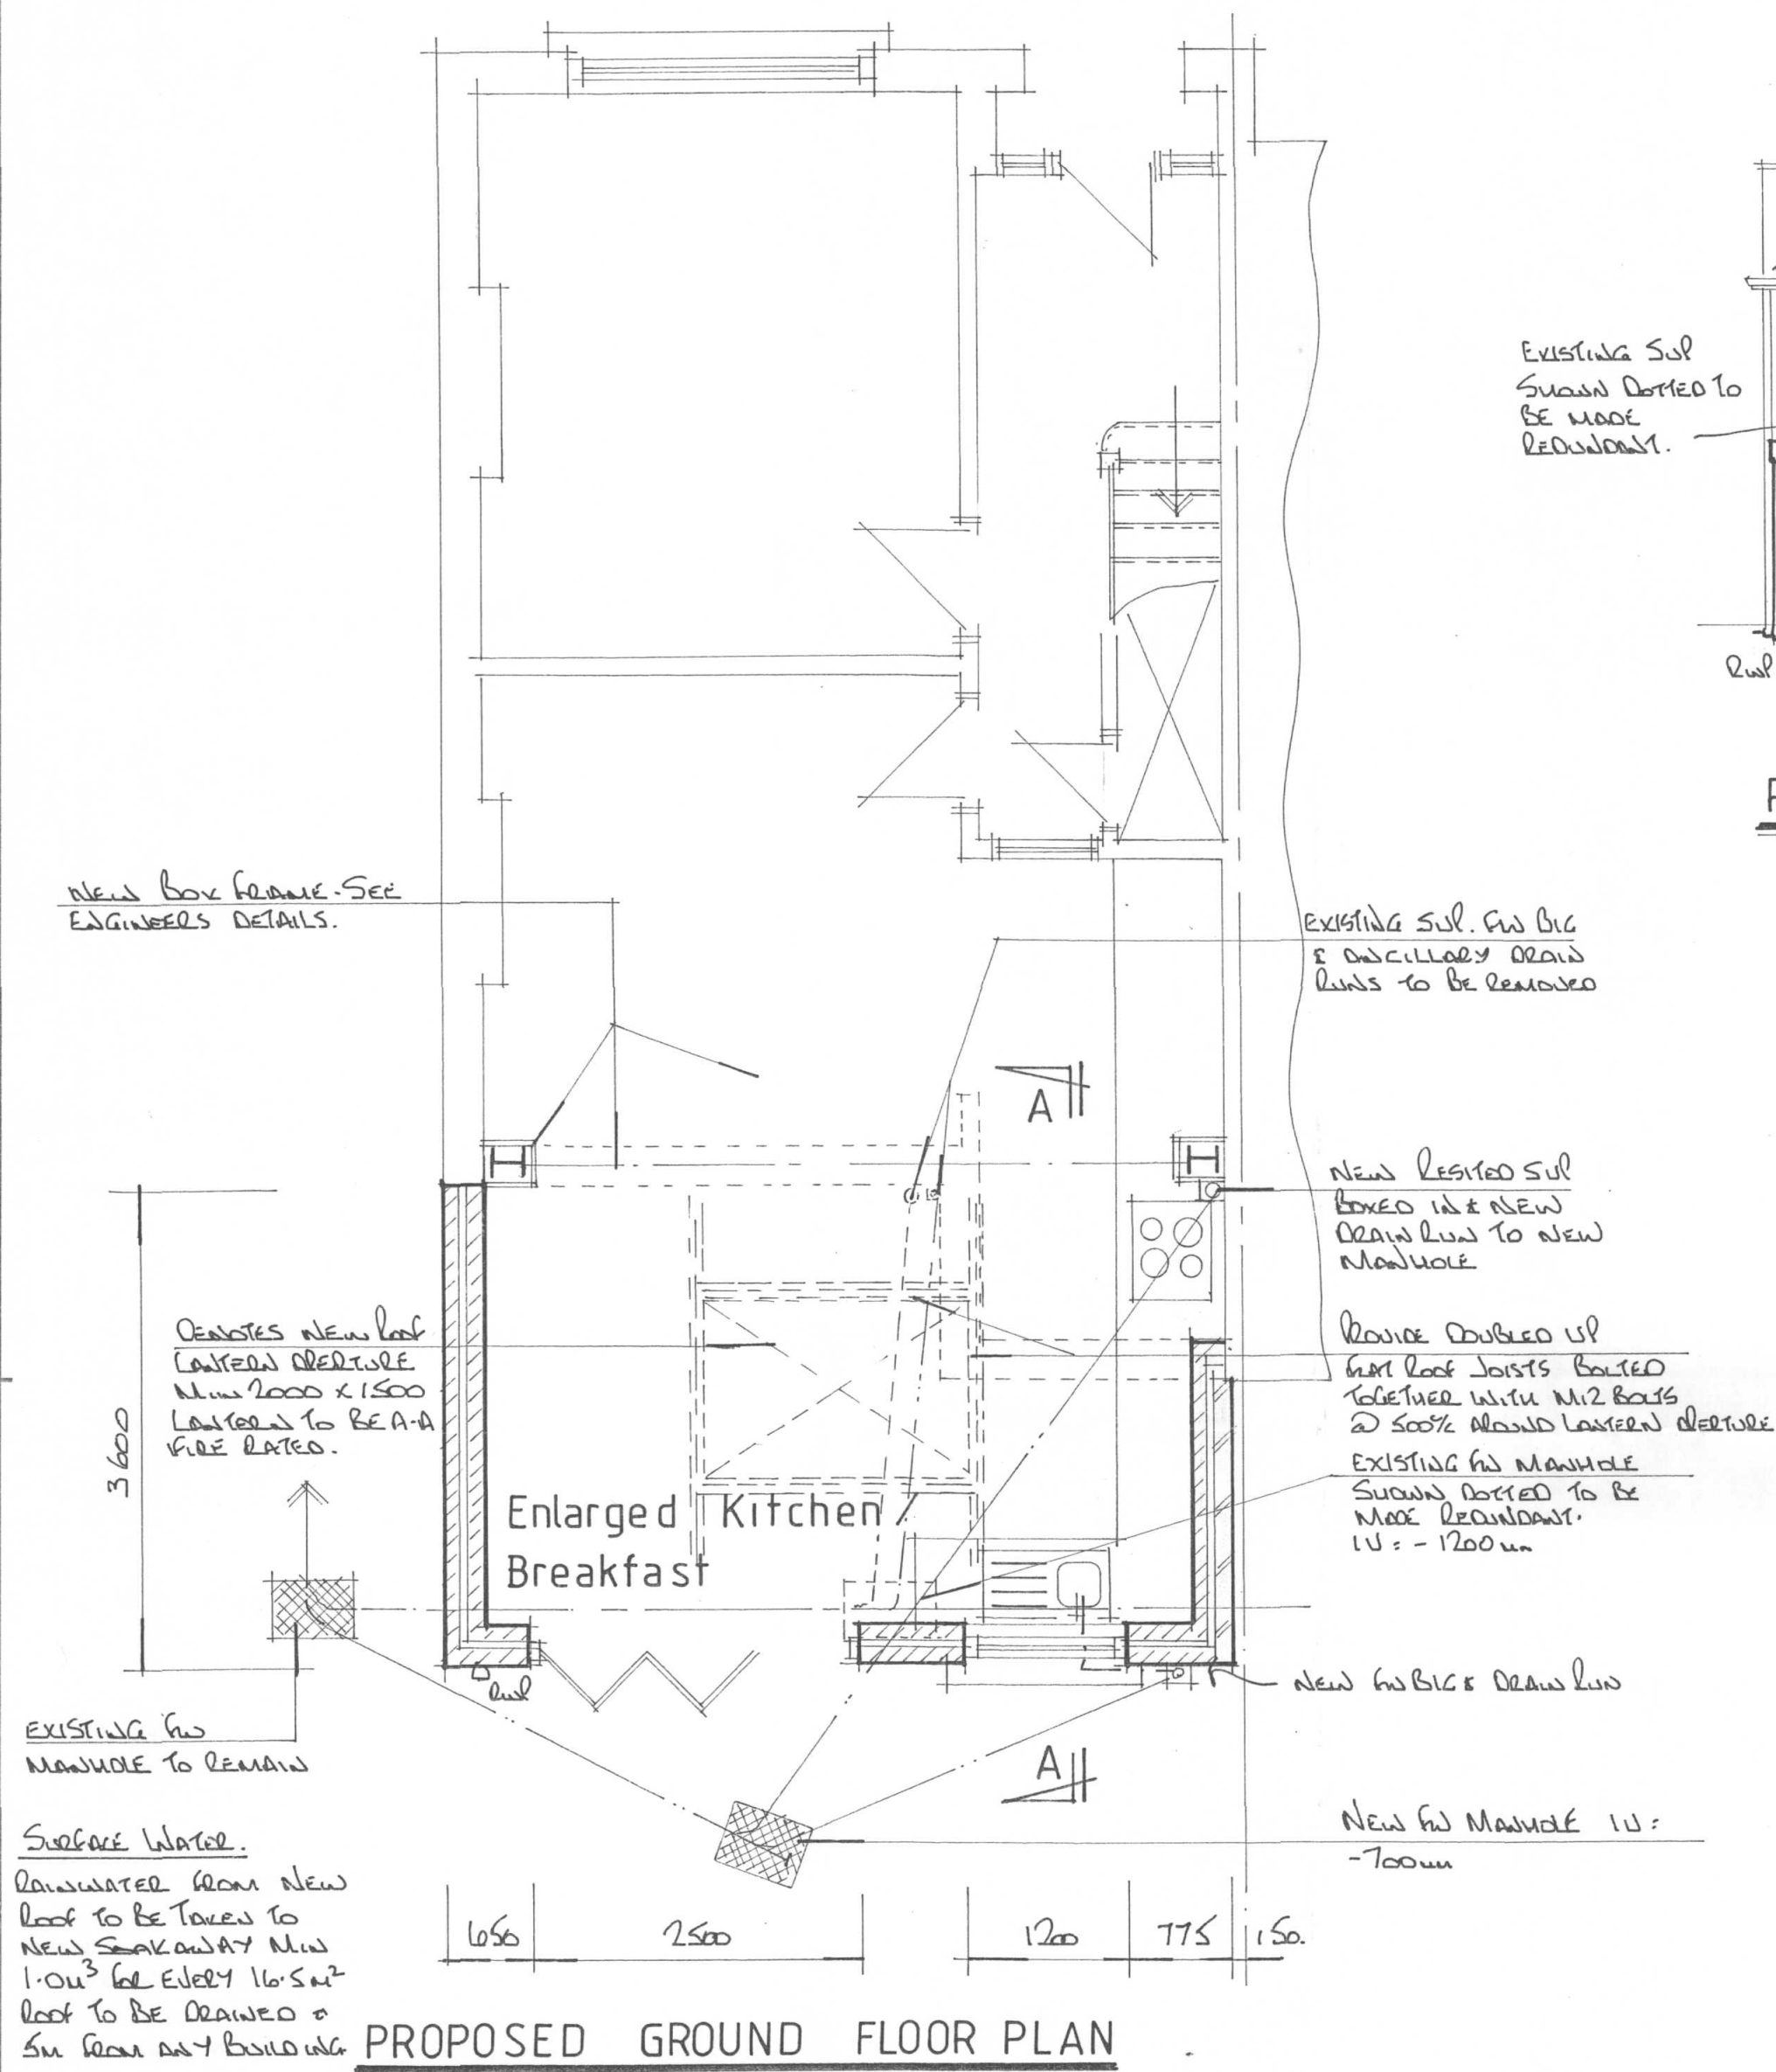

SITE PLAN  
scale 1:200

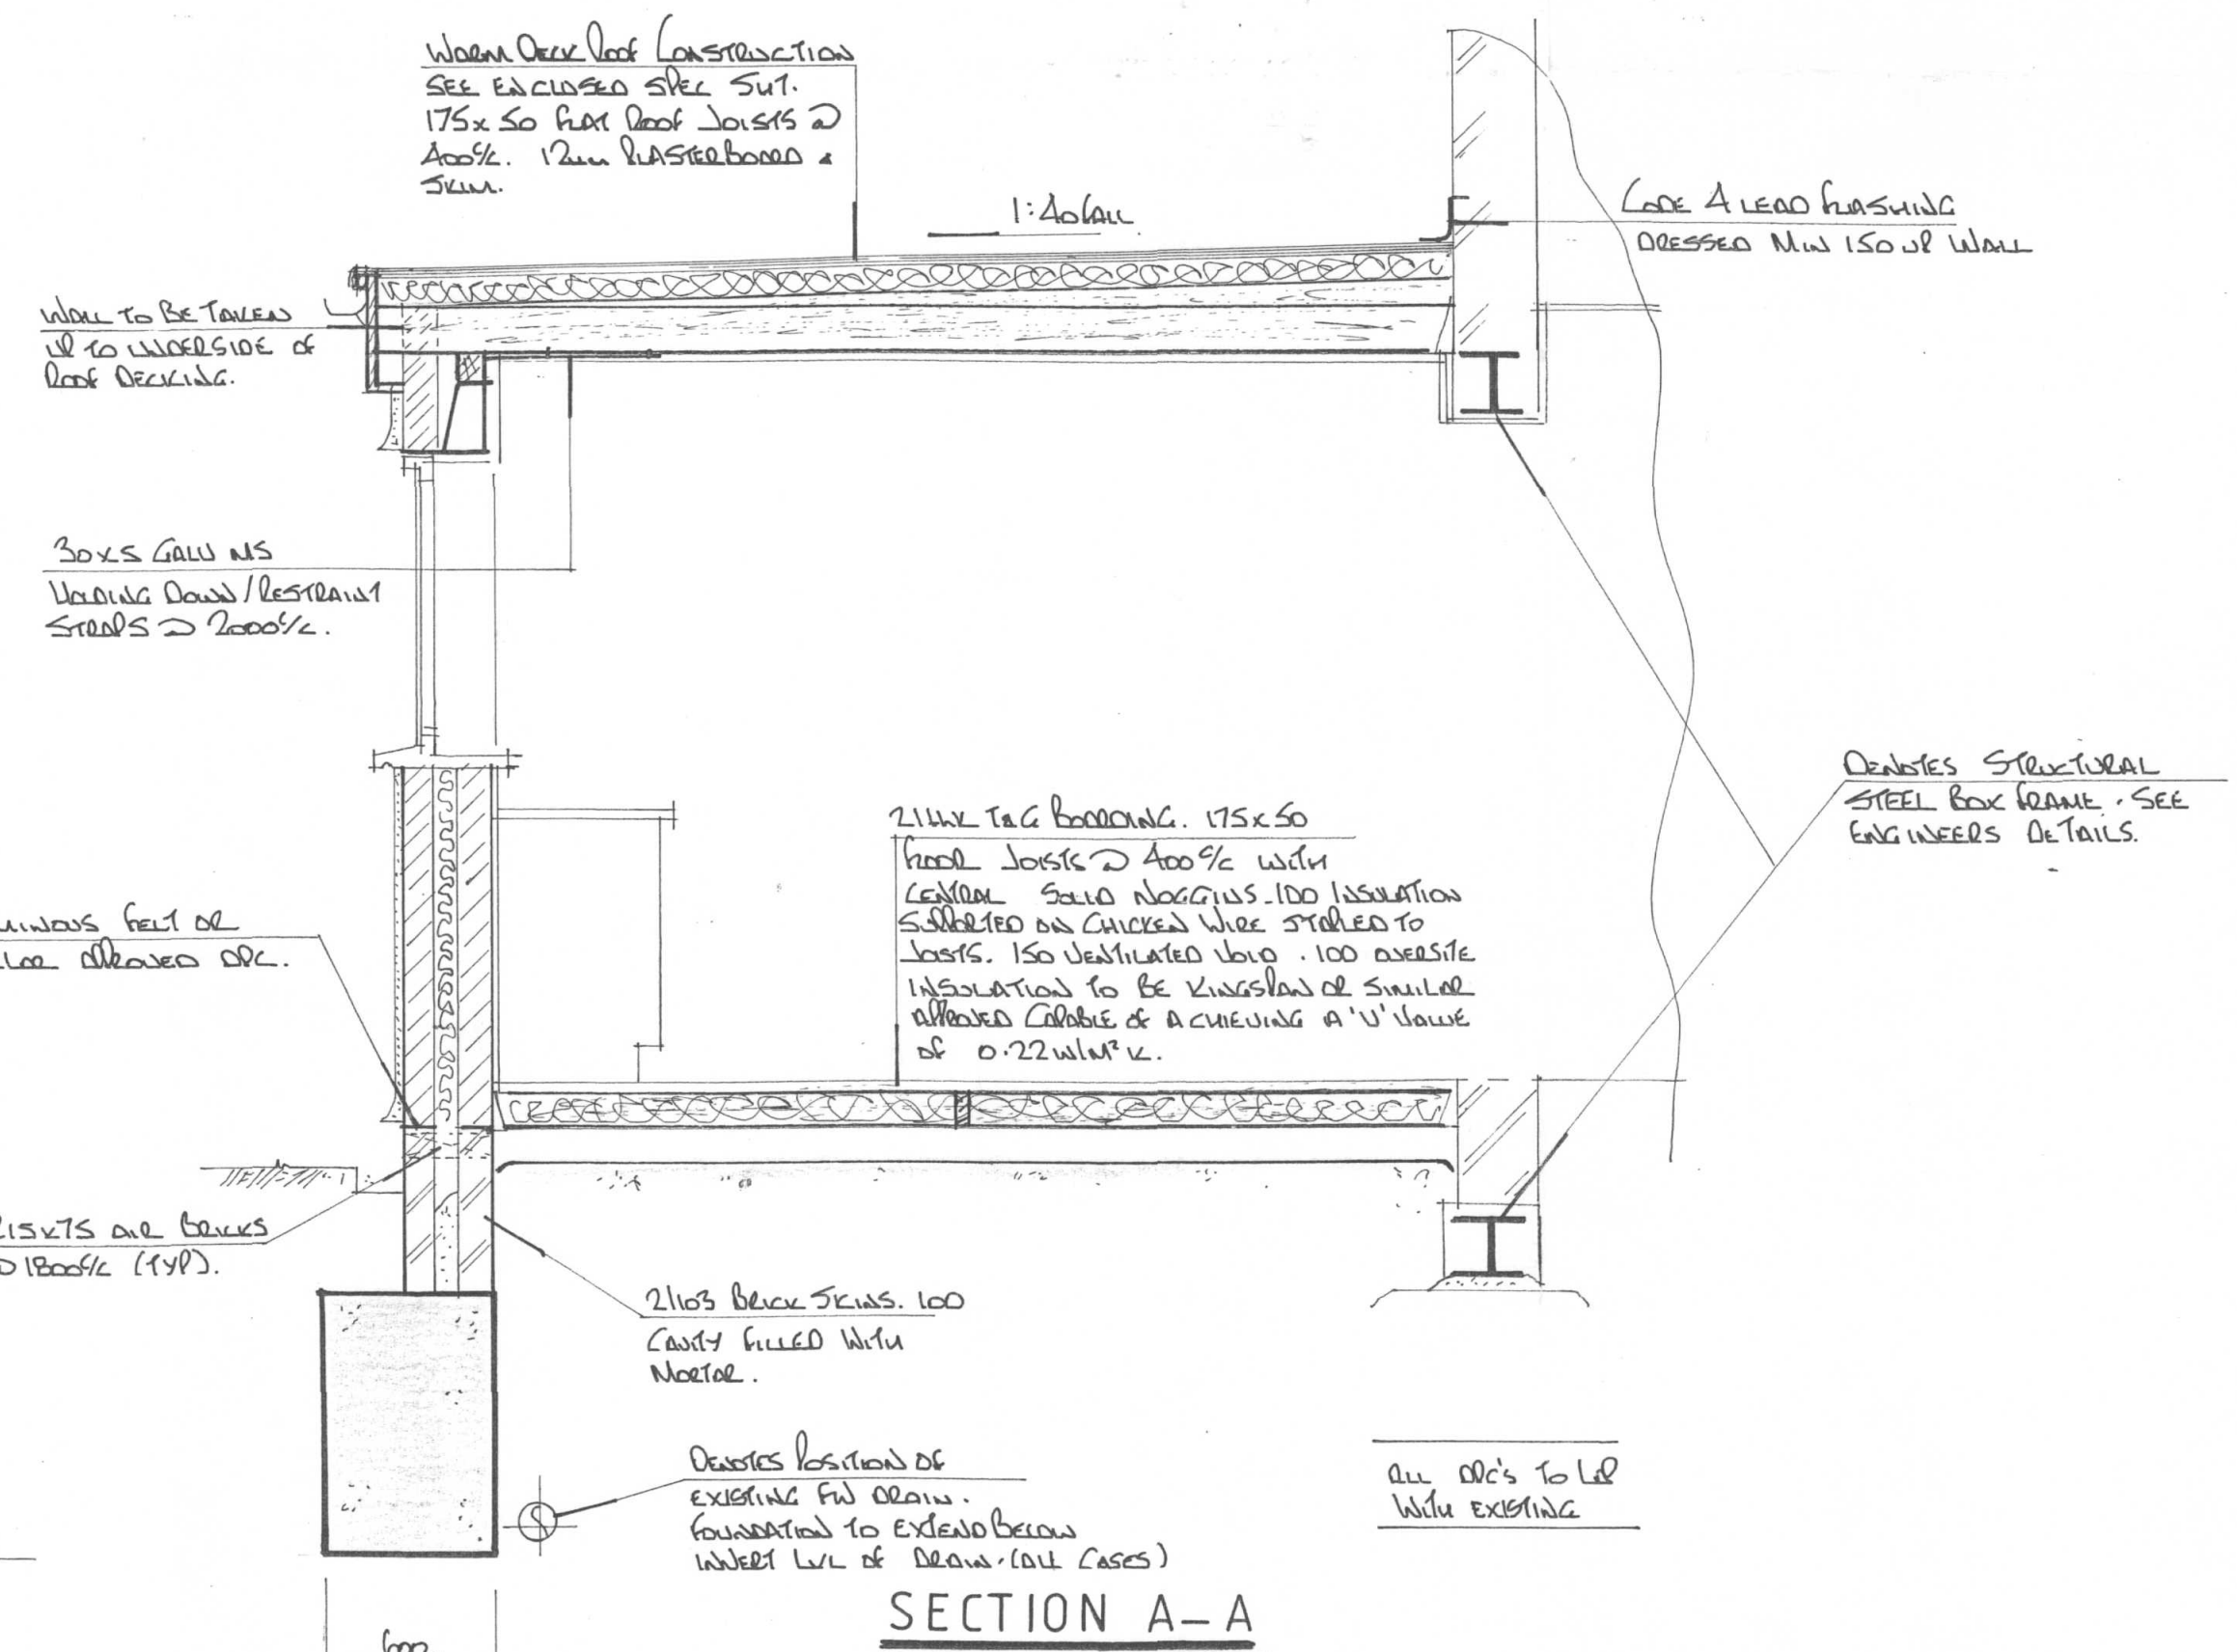

SECTION A-A

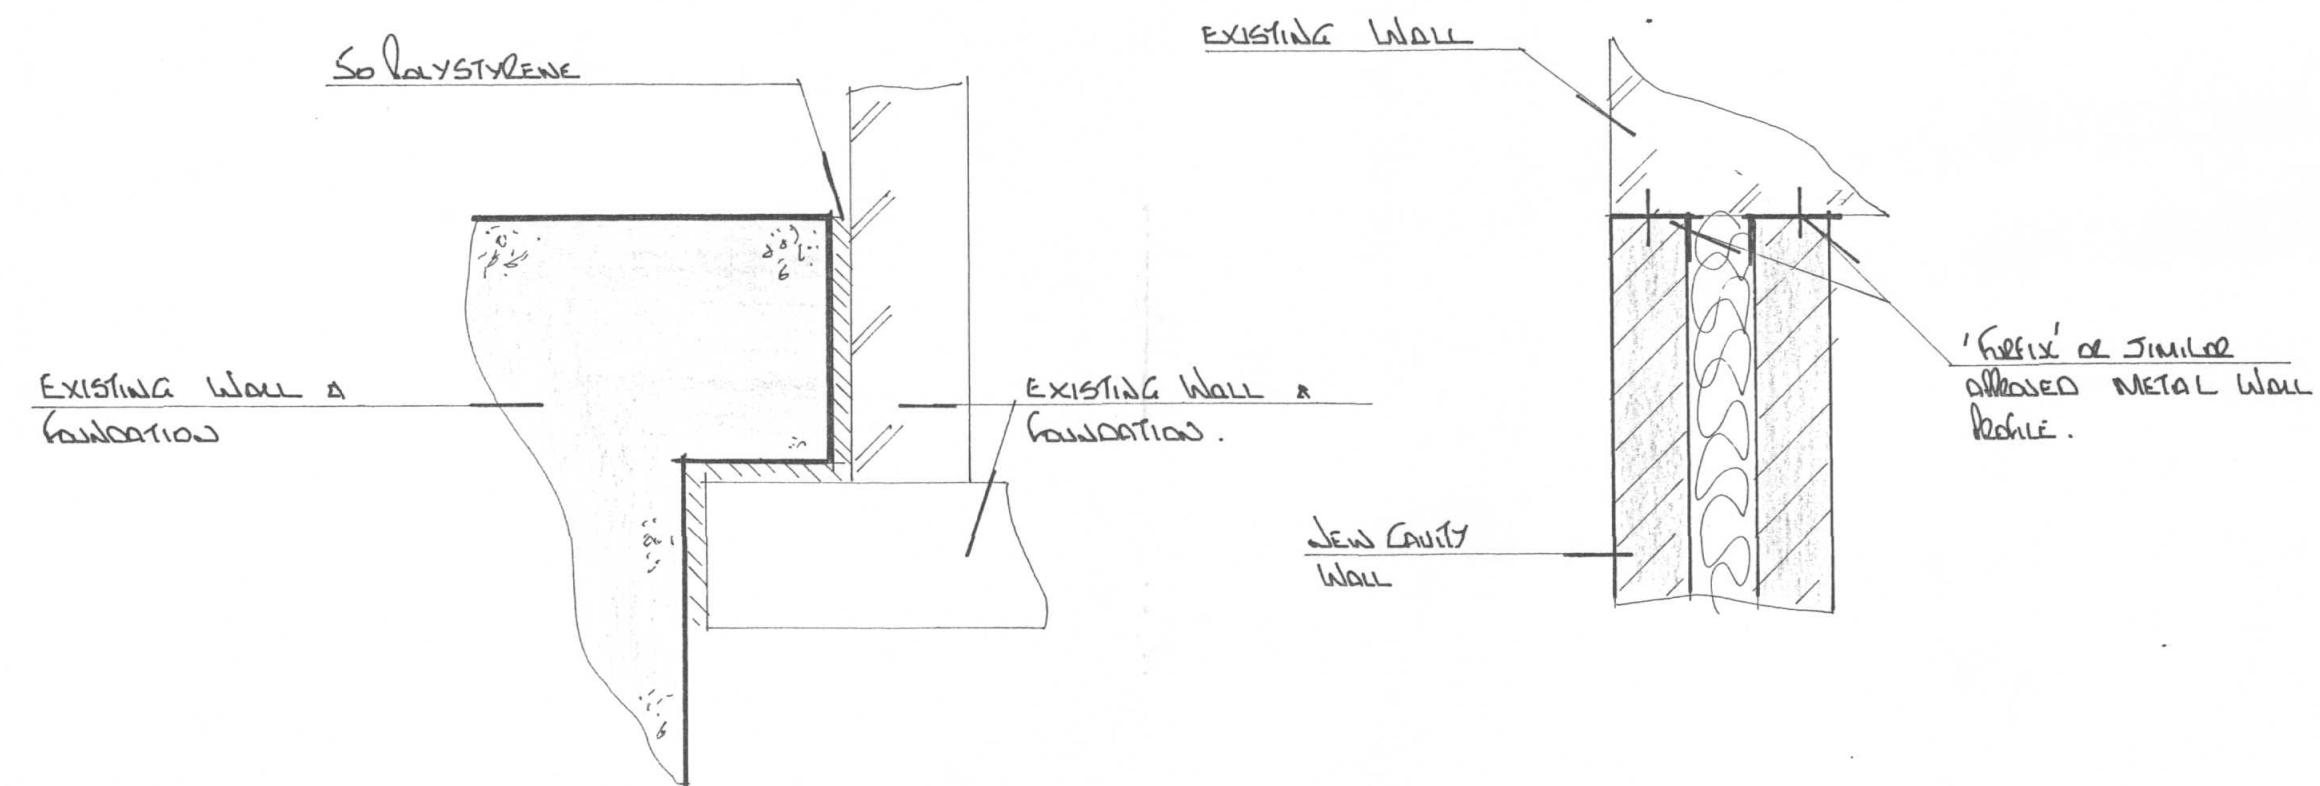

DETAIL- where new foundation  
abuts existing

DETAIL-where new wall  
abuts existing

**NOTES:**  
All dimensions must be checked on site and not scaled from this drawing.

1. All dimensions are in millimetres.
2. Ventilation to be 1/20 of floor area (min)
3. Lintels to have min end bearings of 150mm
4. Walls: 103 face brickwork/ 100 concrete blockwork externally and pebbledash/rendered to finish. 100 cavity-filled with styrotherm 34 insulation. Min 100 celcon sole plate and similar concrete to be cast to finish. External render to be applied in 2 coats with a suitable waterproof additive.
5. Cavity walls to have stainless steel ties @ 450 centres and staggered 900 horizontally.
6. DPC's to be provided up sides and over heads of new external windows and doors, also where the cavity is closed. Provide insulation of cavity.
7. If proposed extension covers air bricks then air brick to be removed and 100 diameter pvc piping provided from existing to new air brick in external wall.
8. New habitable rooms to have background ventilation of at least 8000m<sup>3</sup>/h1. Trickle vent or air brick.
9. New steel beams to be encased in 12, 2mm sheets of plasterboard and skim to achieve necessary fire protection.
10. New stud partitions to be constructed of 100 x 50 timbers @ 400 centres with horizontal nogging. Infill with rockwool mineral wool quilt, 2 x 12mm sheets of plasterboard and skim. Partitions to be constructed off double up floor joists bolted together with M12 bolts at 500 centres.
11. New structural timber to be SC3 grade and tannalised.
12. New windows and doors to be double glazed and achieve a U Value of 1.6w/m<sup>2</sup>/k1. 16mm spacer with low E glass to inner pane. Glazing to doors or side lights to be toughened.
13. Drainage: 100 diameter pvc pipe (flexible) totally encased in 100mm peashingle (10mm). Provide pre-cast concrete lintels where drains pass through walls. New manholes to be constructed in 215 thick class B semi engineering brickwork to concrete slab and medium duty cover.
14. Waste pipe sizes: sink - 38 diameter, toilet - 38 diameter, shower - 38 diameter, wash hand basin - 32 diameter. All with 75 deep seal traps. All plumbing to be to BS 5572:1978
15. 75% Light fittings to be capable of taking a lamp having a luminous efficiency greater than 40 lumens/circuit watt.
16. All electrical works to be designed and installed, inspected and tested in accordance with the requirements of BS 7671, Part P (electrical safety) and building regulation and Part P (electrical safety) by a competent person with a self certification scheme authorised by the secretary of state. (BRE, BS, ELECSA, NAPIT or NICEIC)
17. If proposed works involves the installation of a new boiler then the boiler is to be a condensing type with a SEDBUK rating not less than 86%. Boiler to be installed by an approved contractor and certificated radiators to have thermostatic valves.

|   |      |           |
|---|------|-----------|
| A |      |           |
|   | Date | Revisions |

© copyright

G.E. Pottle & Co  
Building Design &  
Management Services

Suite B, 128 Manor Way  
Ruislip, Middlesex. HA4 8HR

Tel: 01895 622800  
Fax: 01895 622900  
[www.planning-pottle.com](http://www.planning-pottle.com)

Client  
MR YOUNG

Job Title

15 GRANVILLE ROAD  
HILLINGDON  
MIDDXX

Drawing Title

PROPOSED SINGLE  
STOREY REAR EXTENSION

Scale 1: 50, 100, 150, 200.

|      |                |          |     |
|------|----------------|----------|-----|
| Date | September 2014 | Drawn by | GEL |
|------|----------------|----------|-----|

Drg No. 3415 /02