




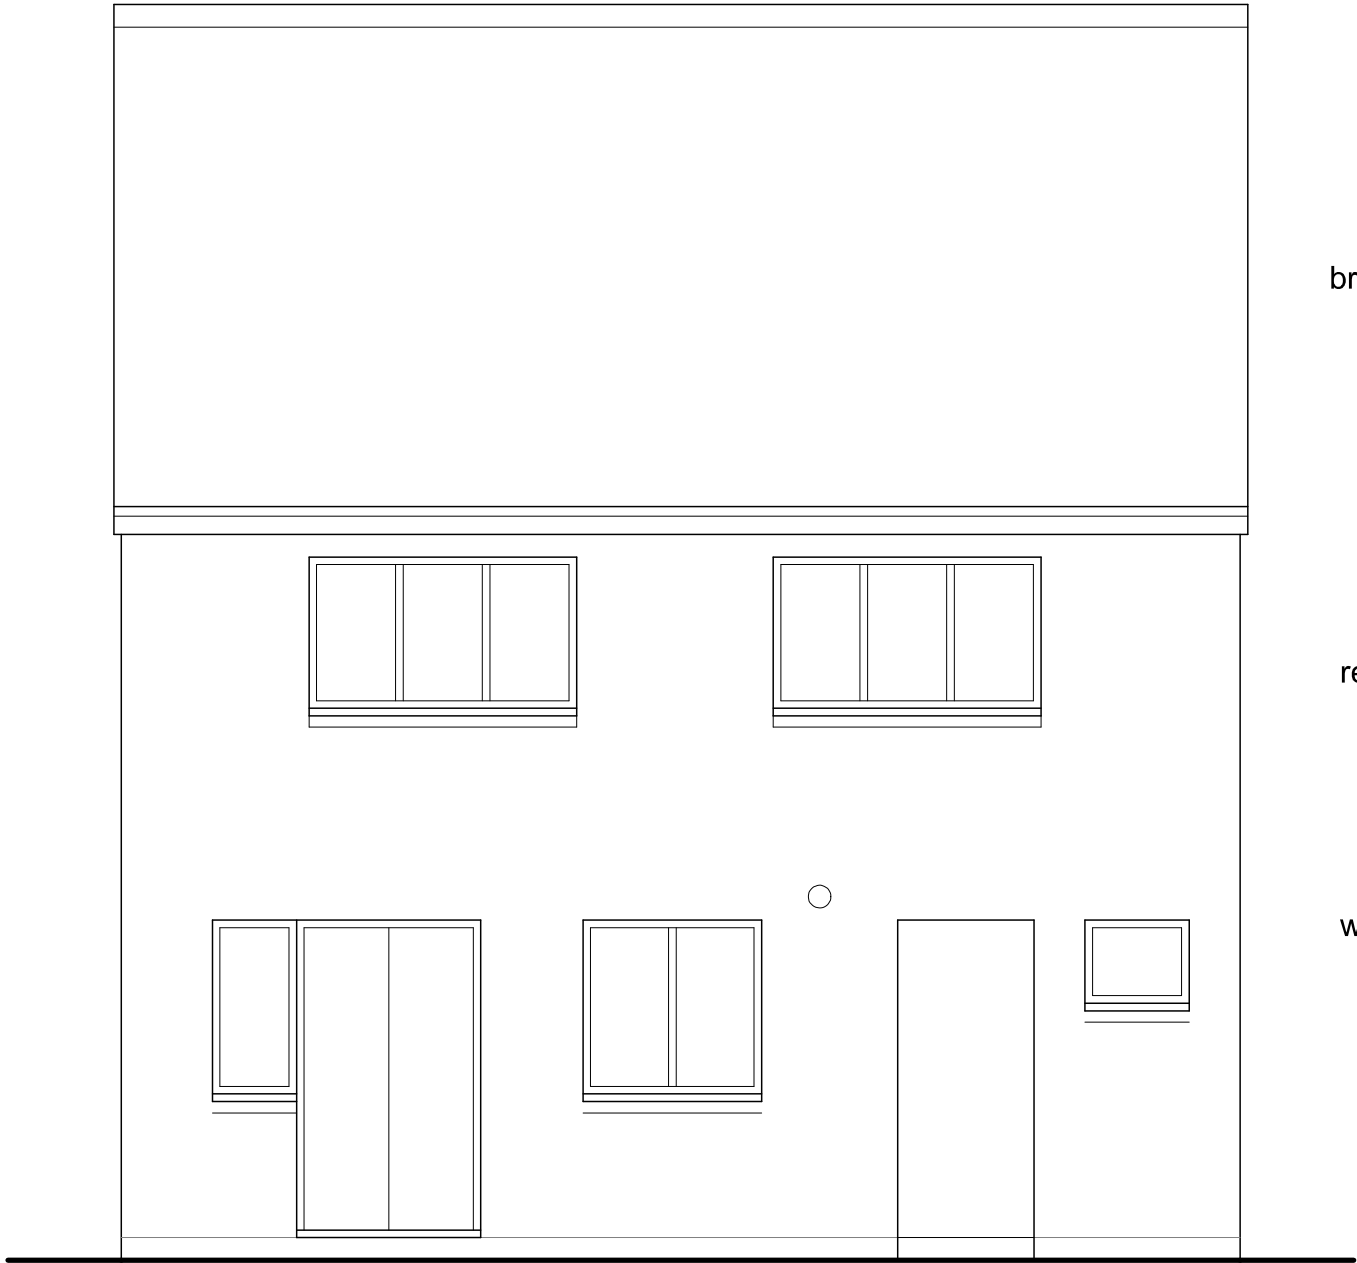


REAR ELEVATION

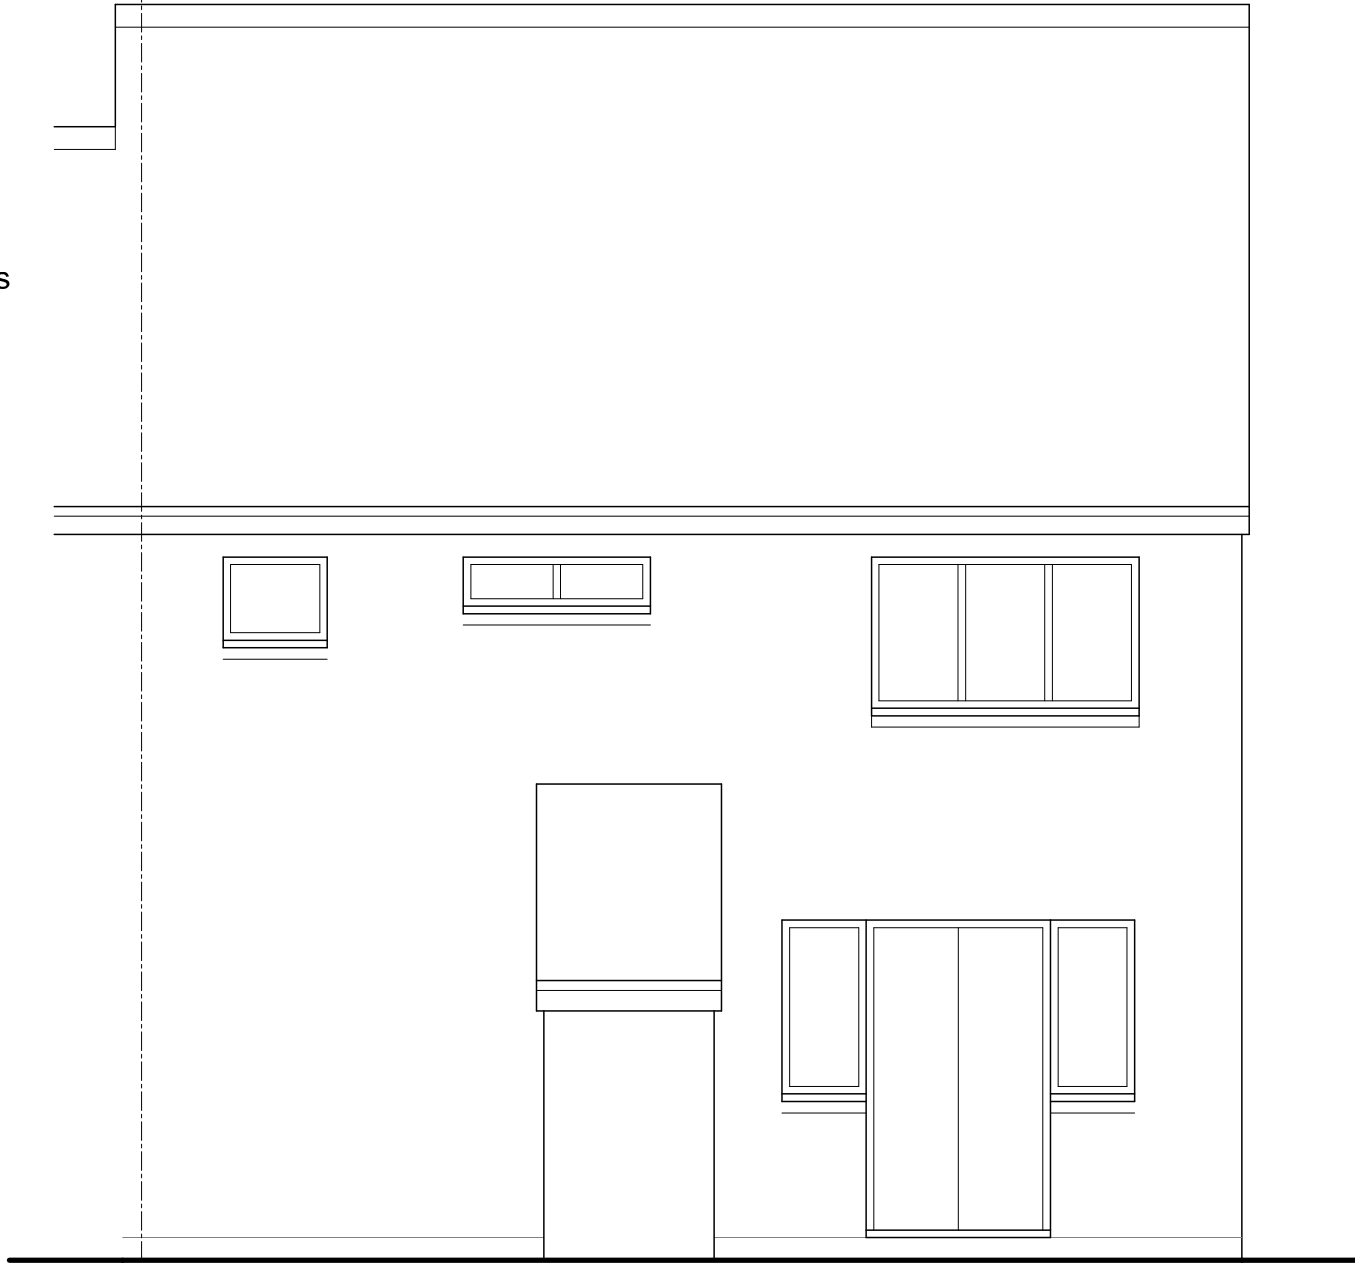


FRONT ELEVATION

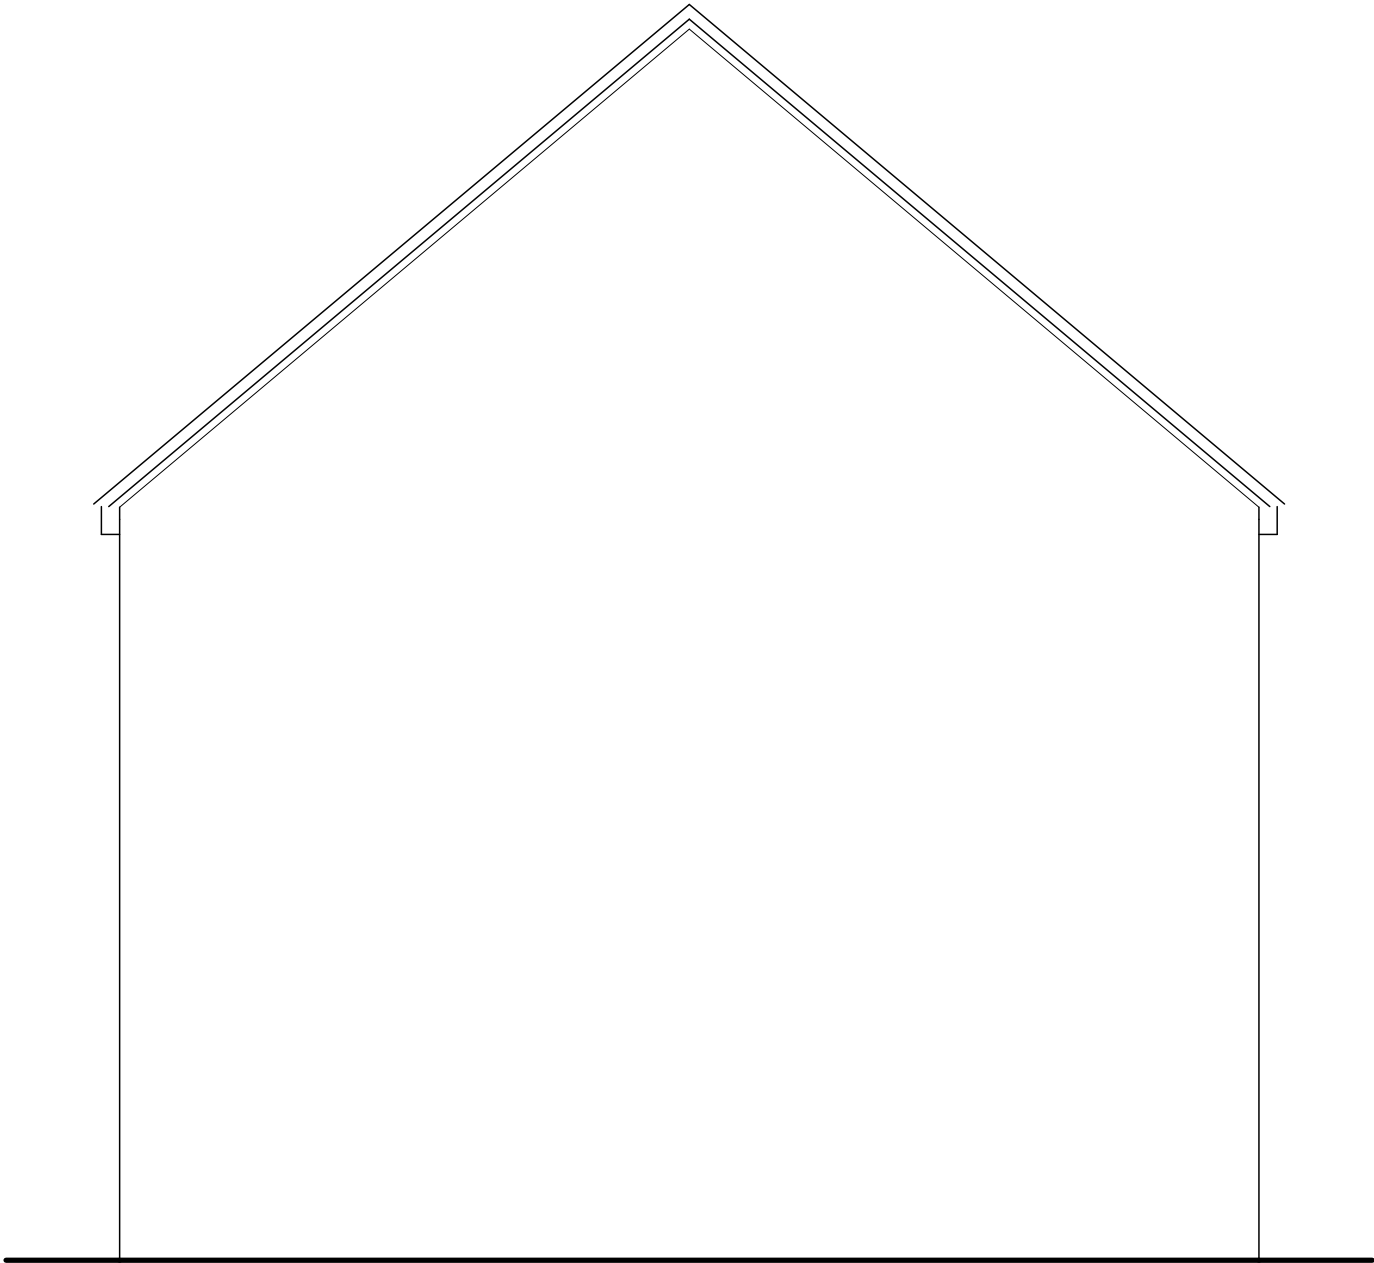


SIDE ELEVATION

 


scale

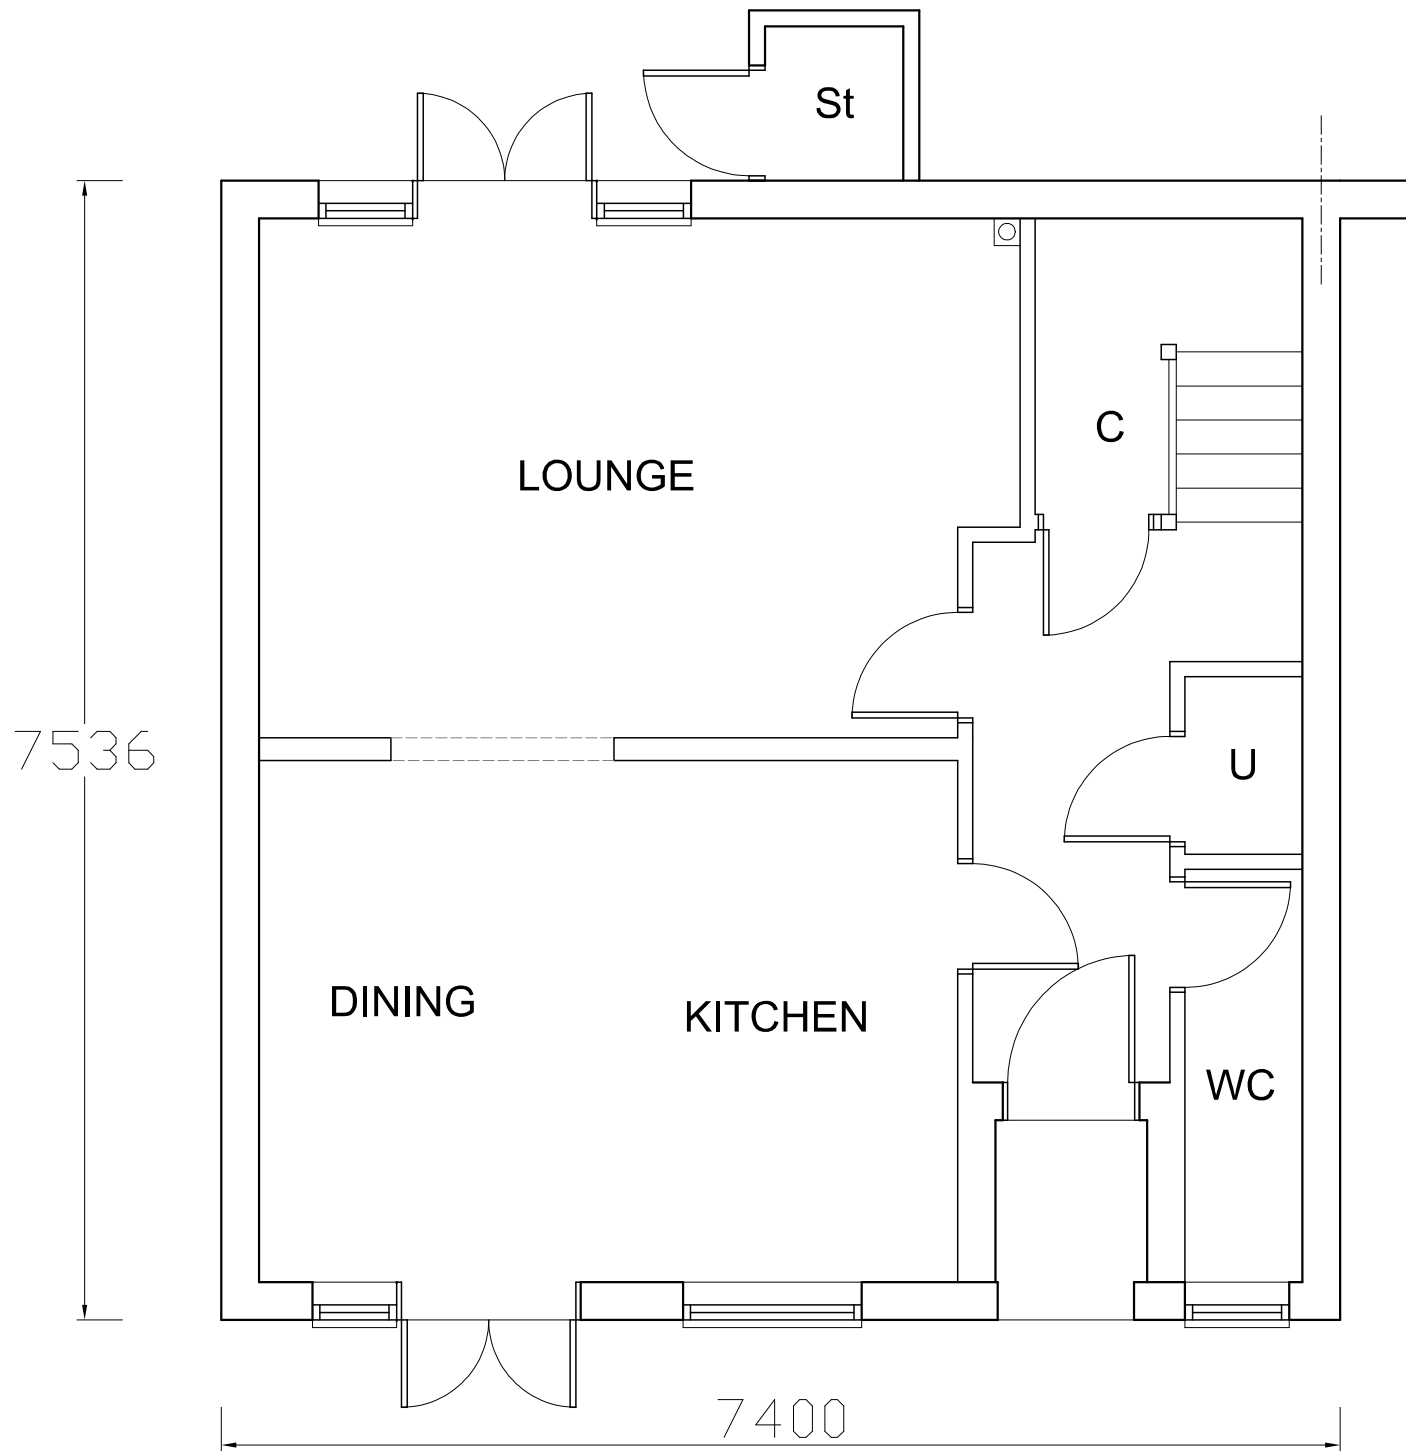

GROUND FLOOR PLAN

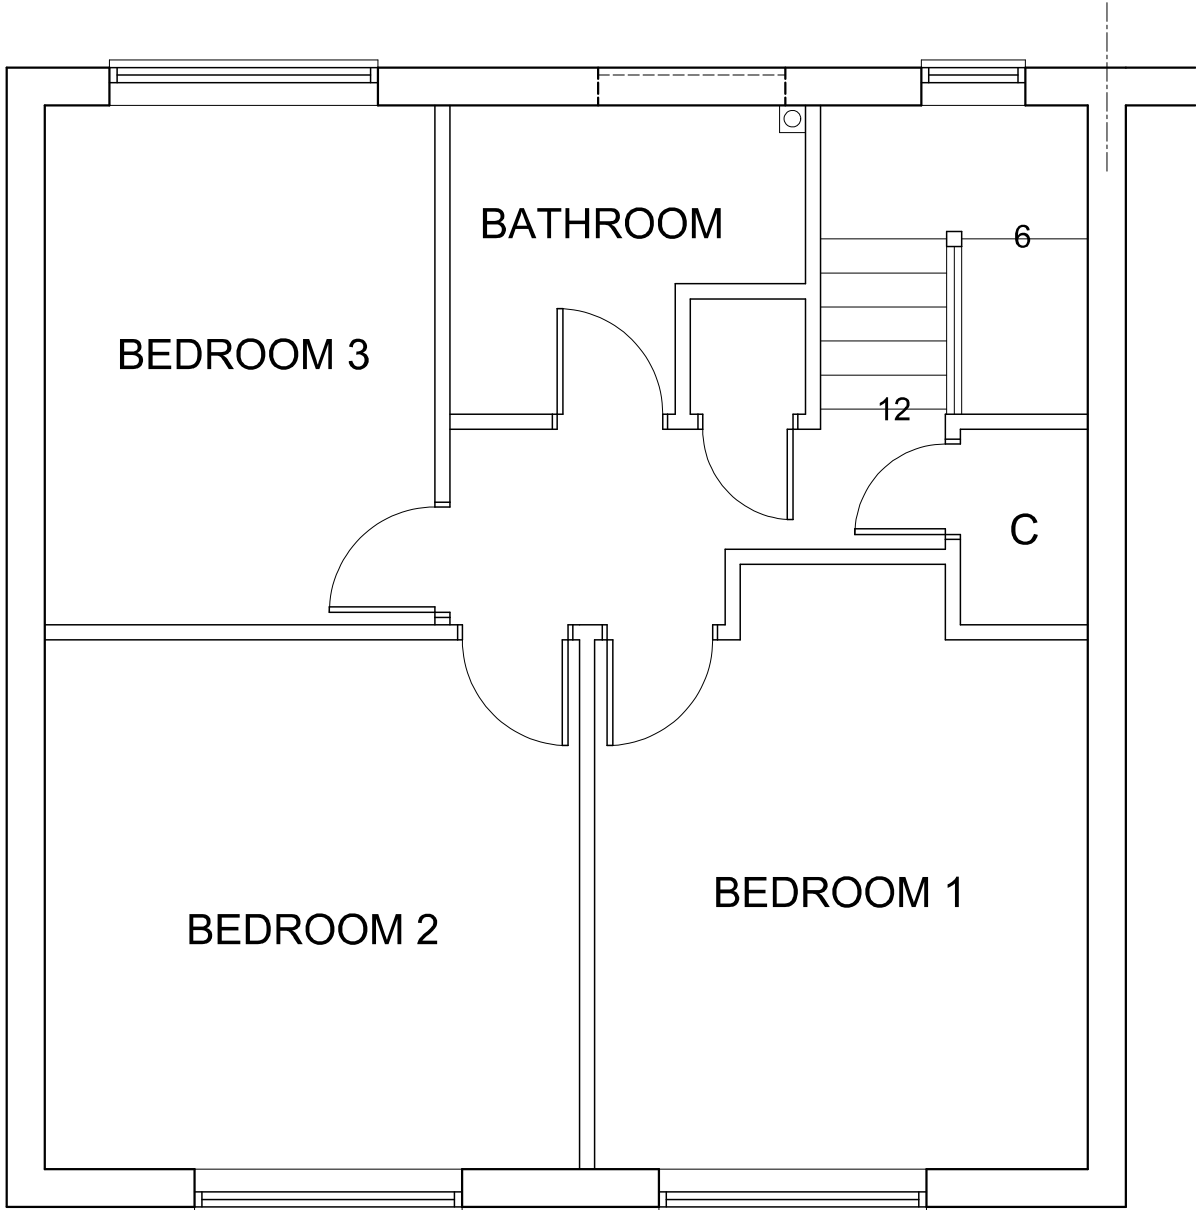

FIRST FLOOR PLAN

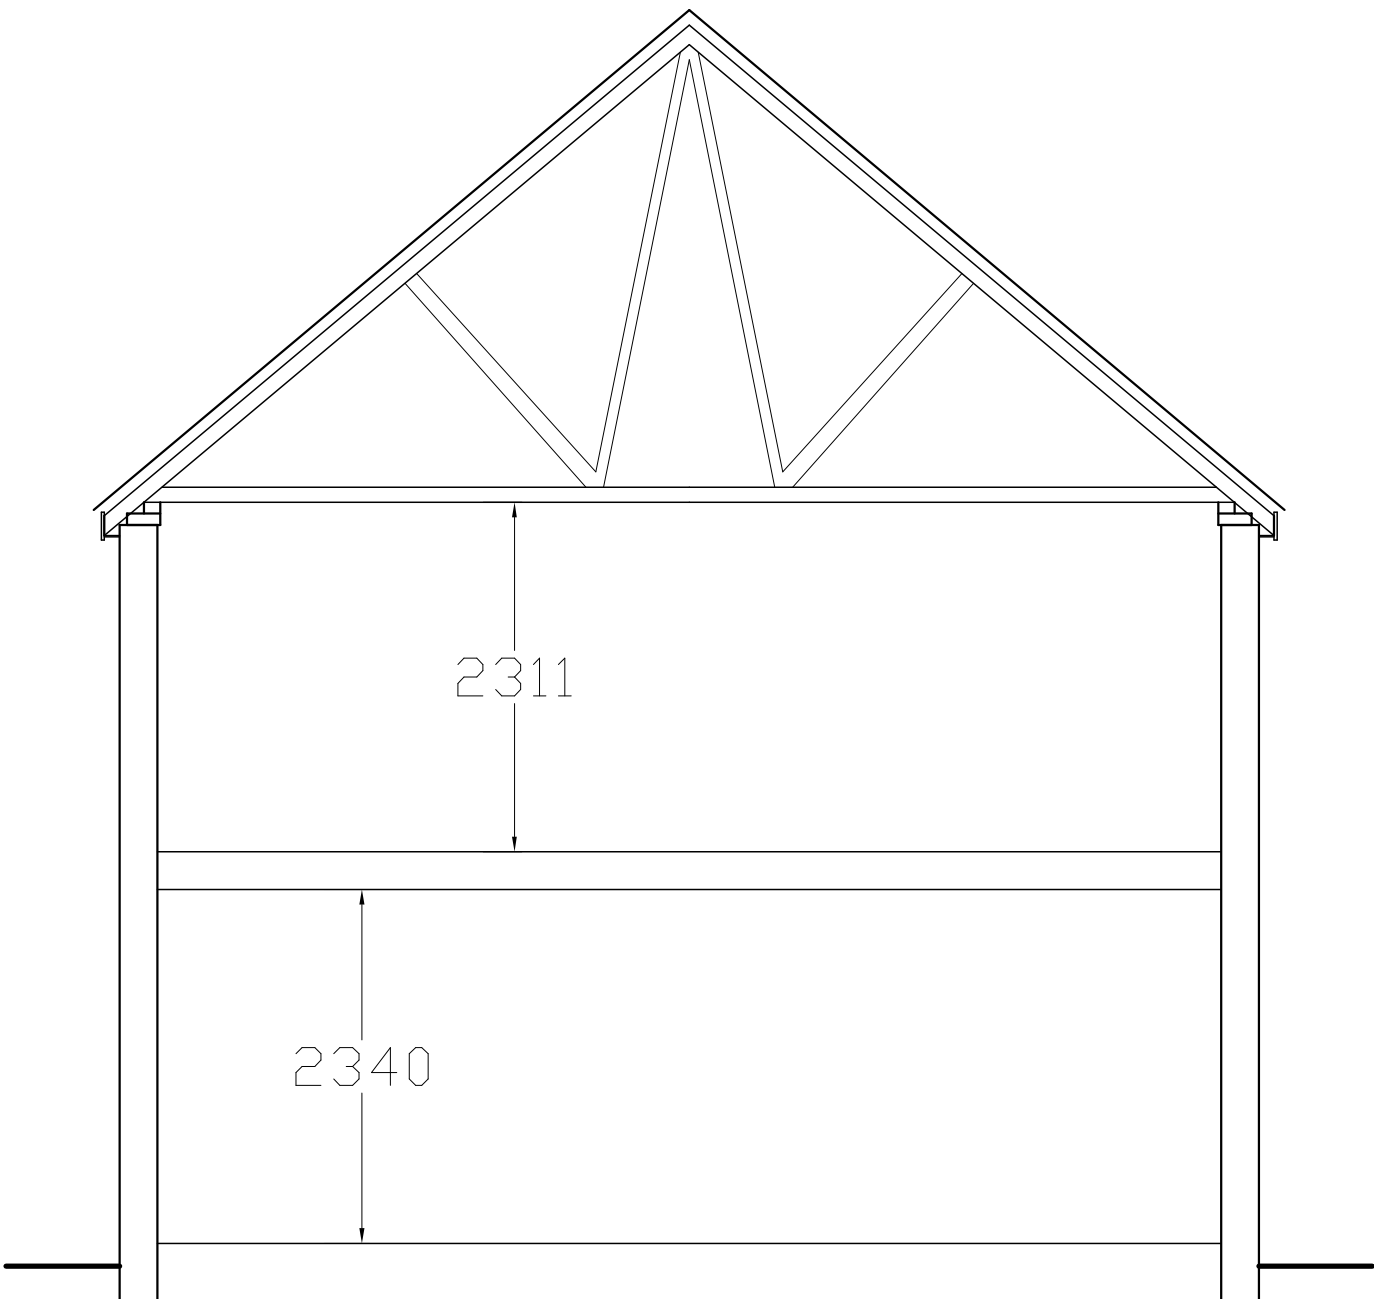

SECTION

Revision	Description	Date
This drawing must not be re-issued, loaned or copied without consent of M. Baldwin ©		
www.plansdesigned.co.uk Mark Baldwin (MRIC, MCIOB, MCIAT) CHARTERED SURVEYING & ARCHITECTURAL CONSULTANT Telephone : 01895 254456		
Client: Mr. N. Fullard.		
Project: 20 BUCKINGHAM GROVE, HILLINGDON UB10 0QZ.		
Description: EXISTING PLANS & ELEVATIONS.		
Scale: 1:50 @ A1	Date: Nov.14.	
Project No: MB / 3028 / 1	Rev.	-