






FRONT ELEVATION

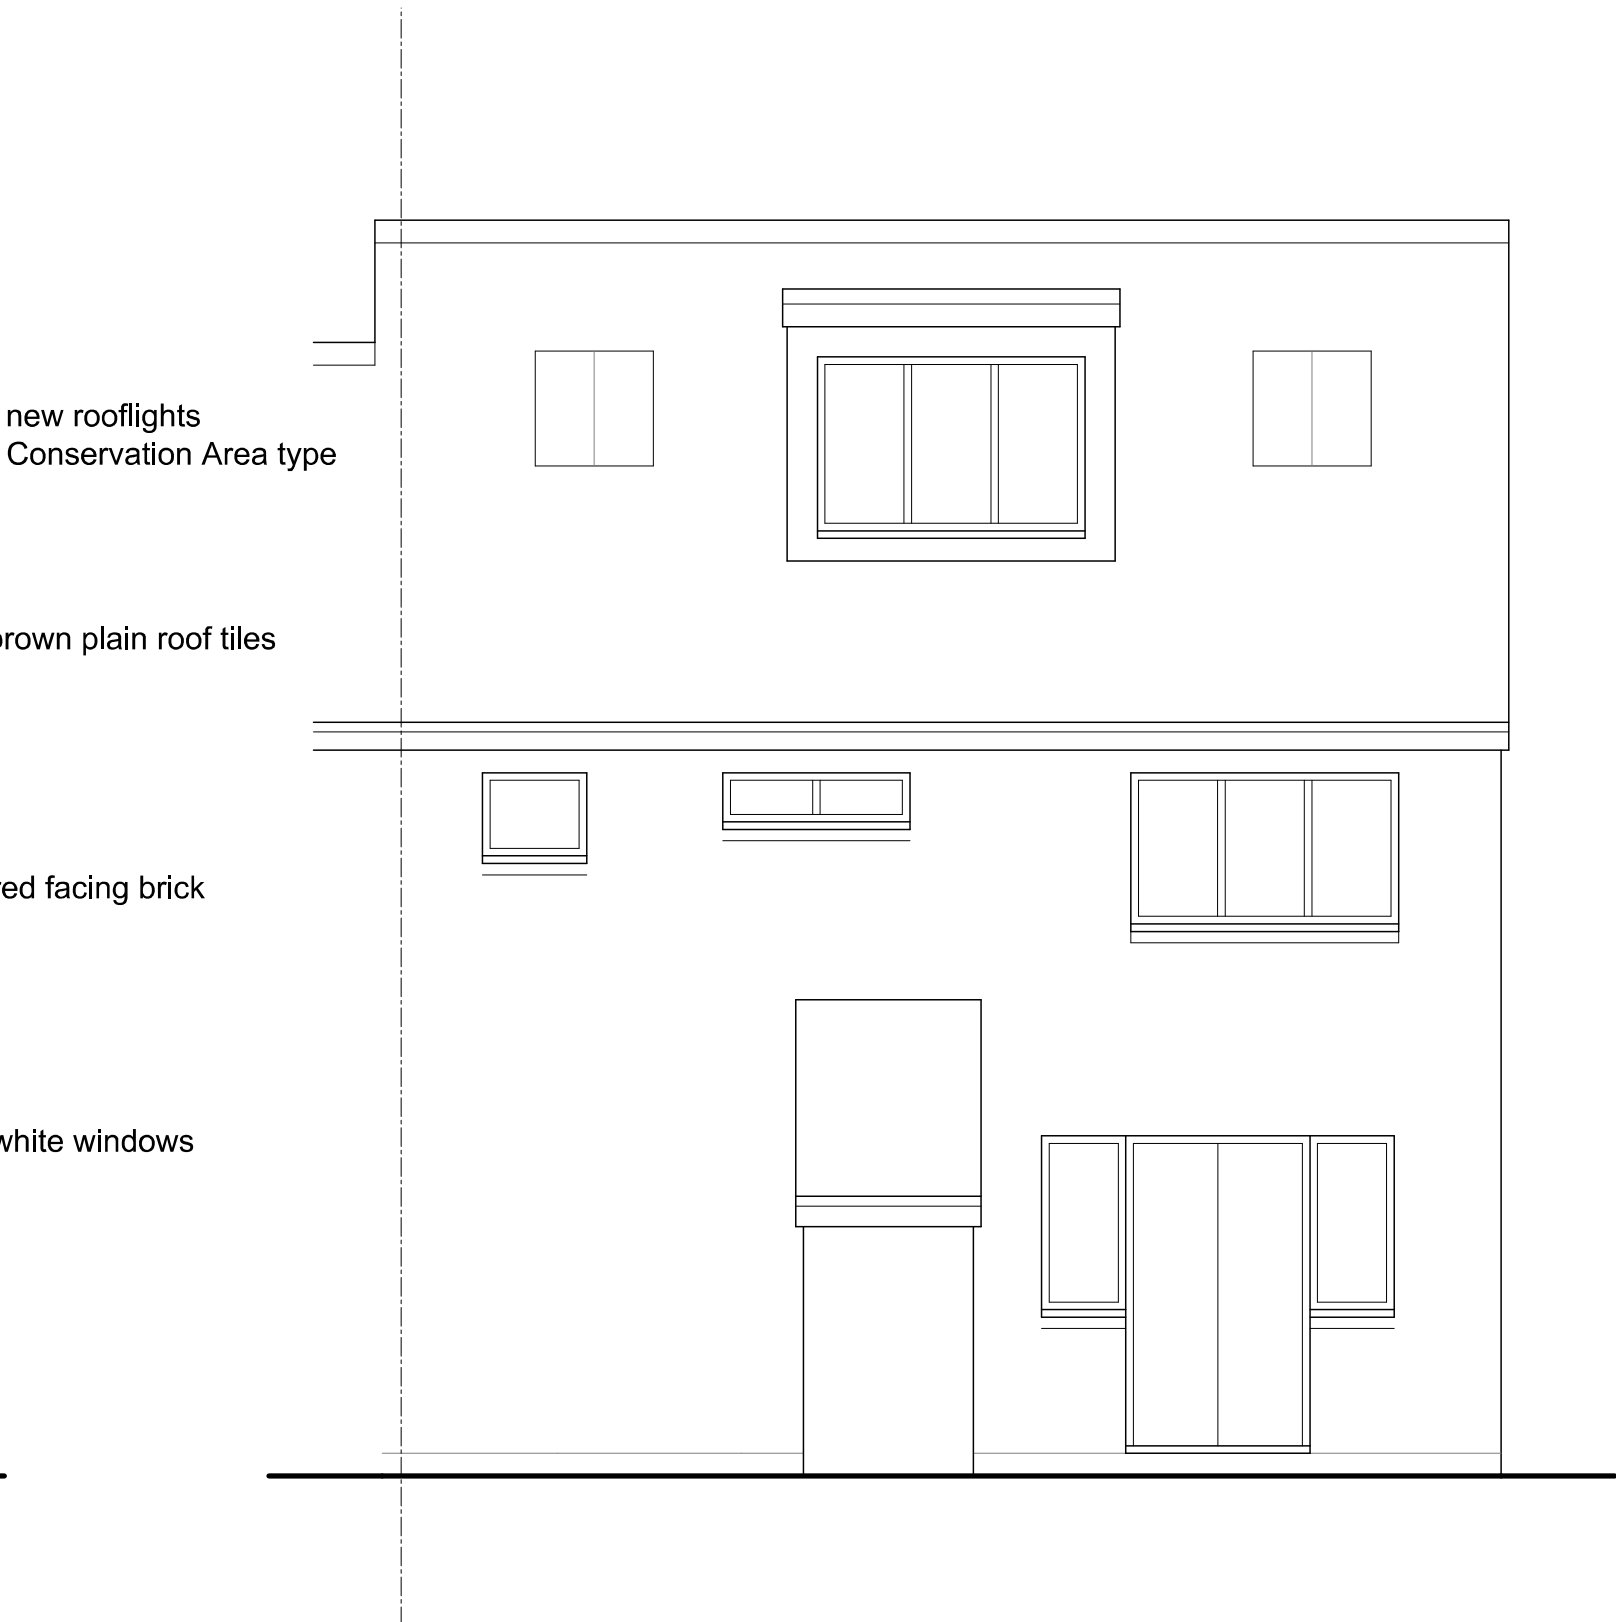


REAR ELEVATION

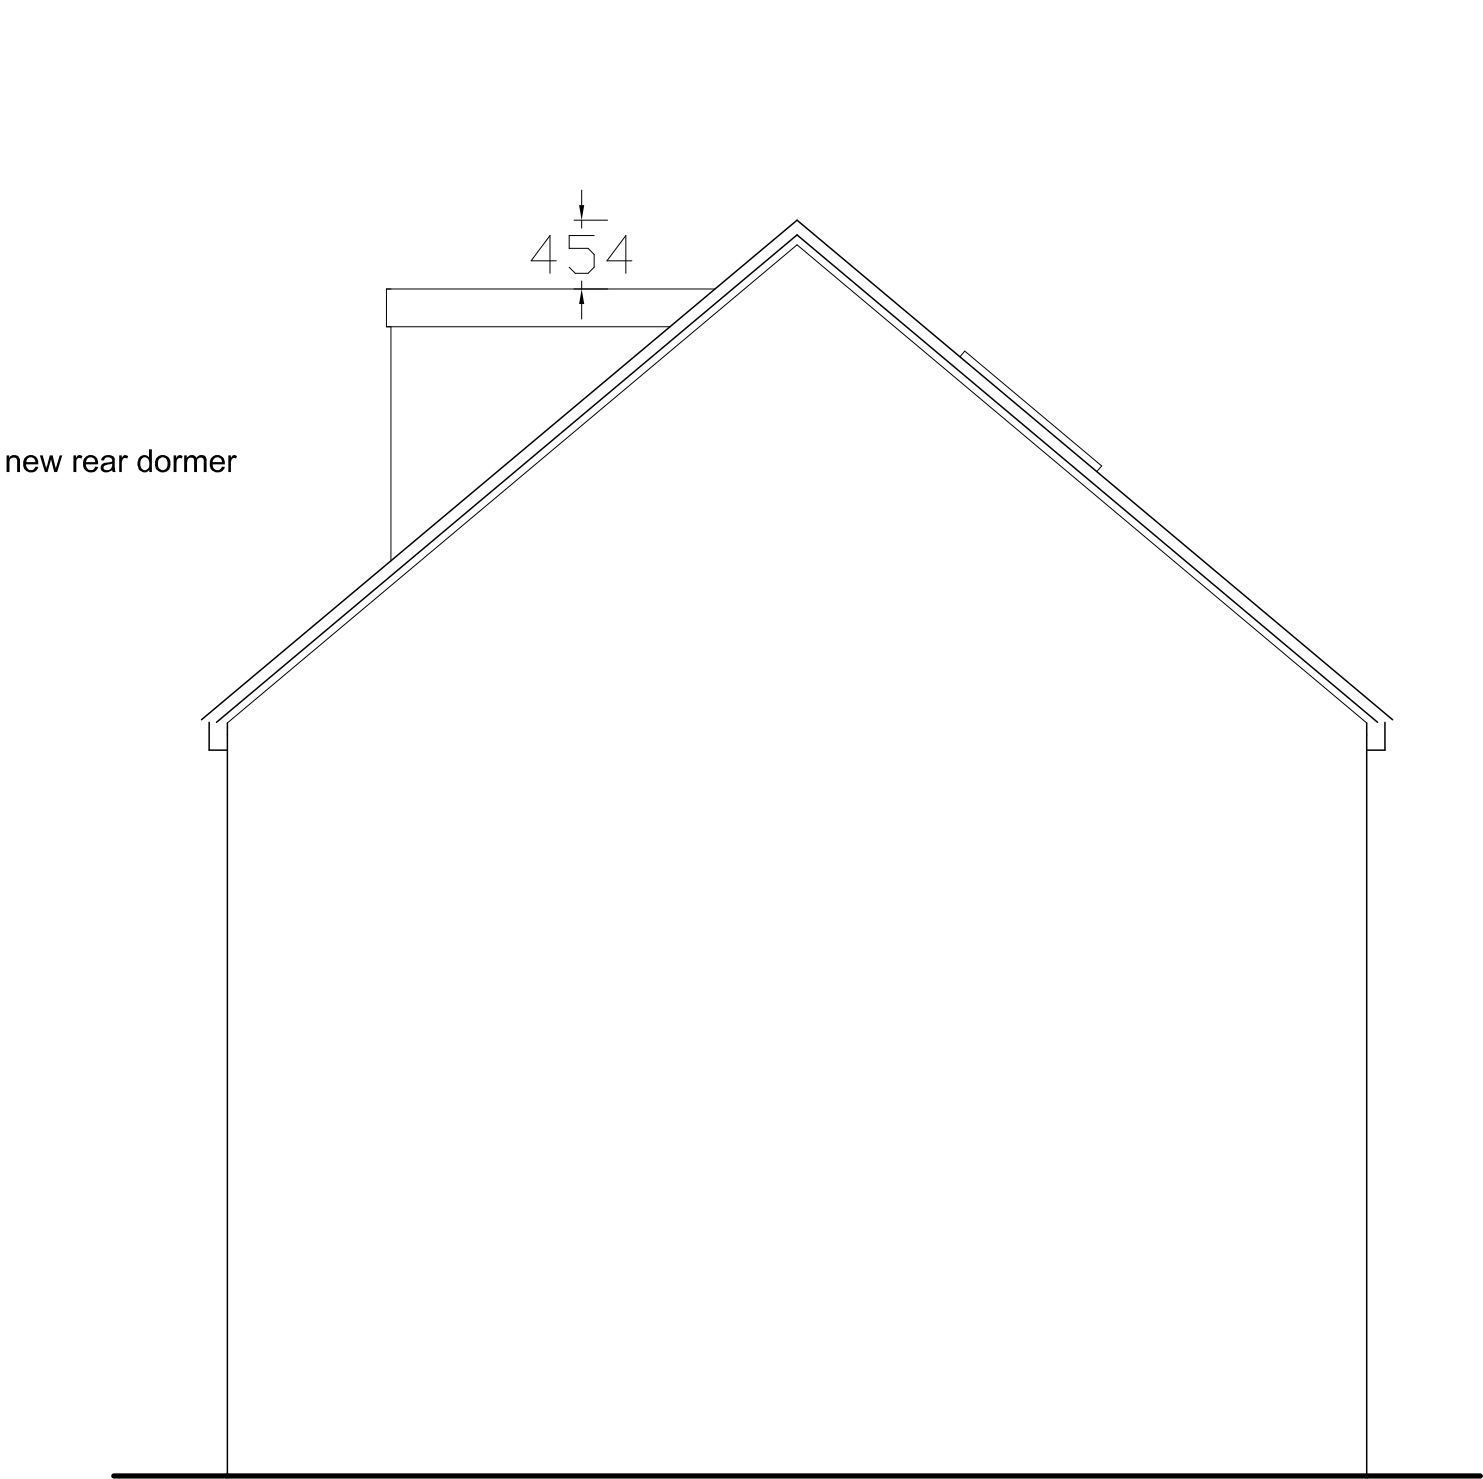


SIDE ELEVATION

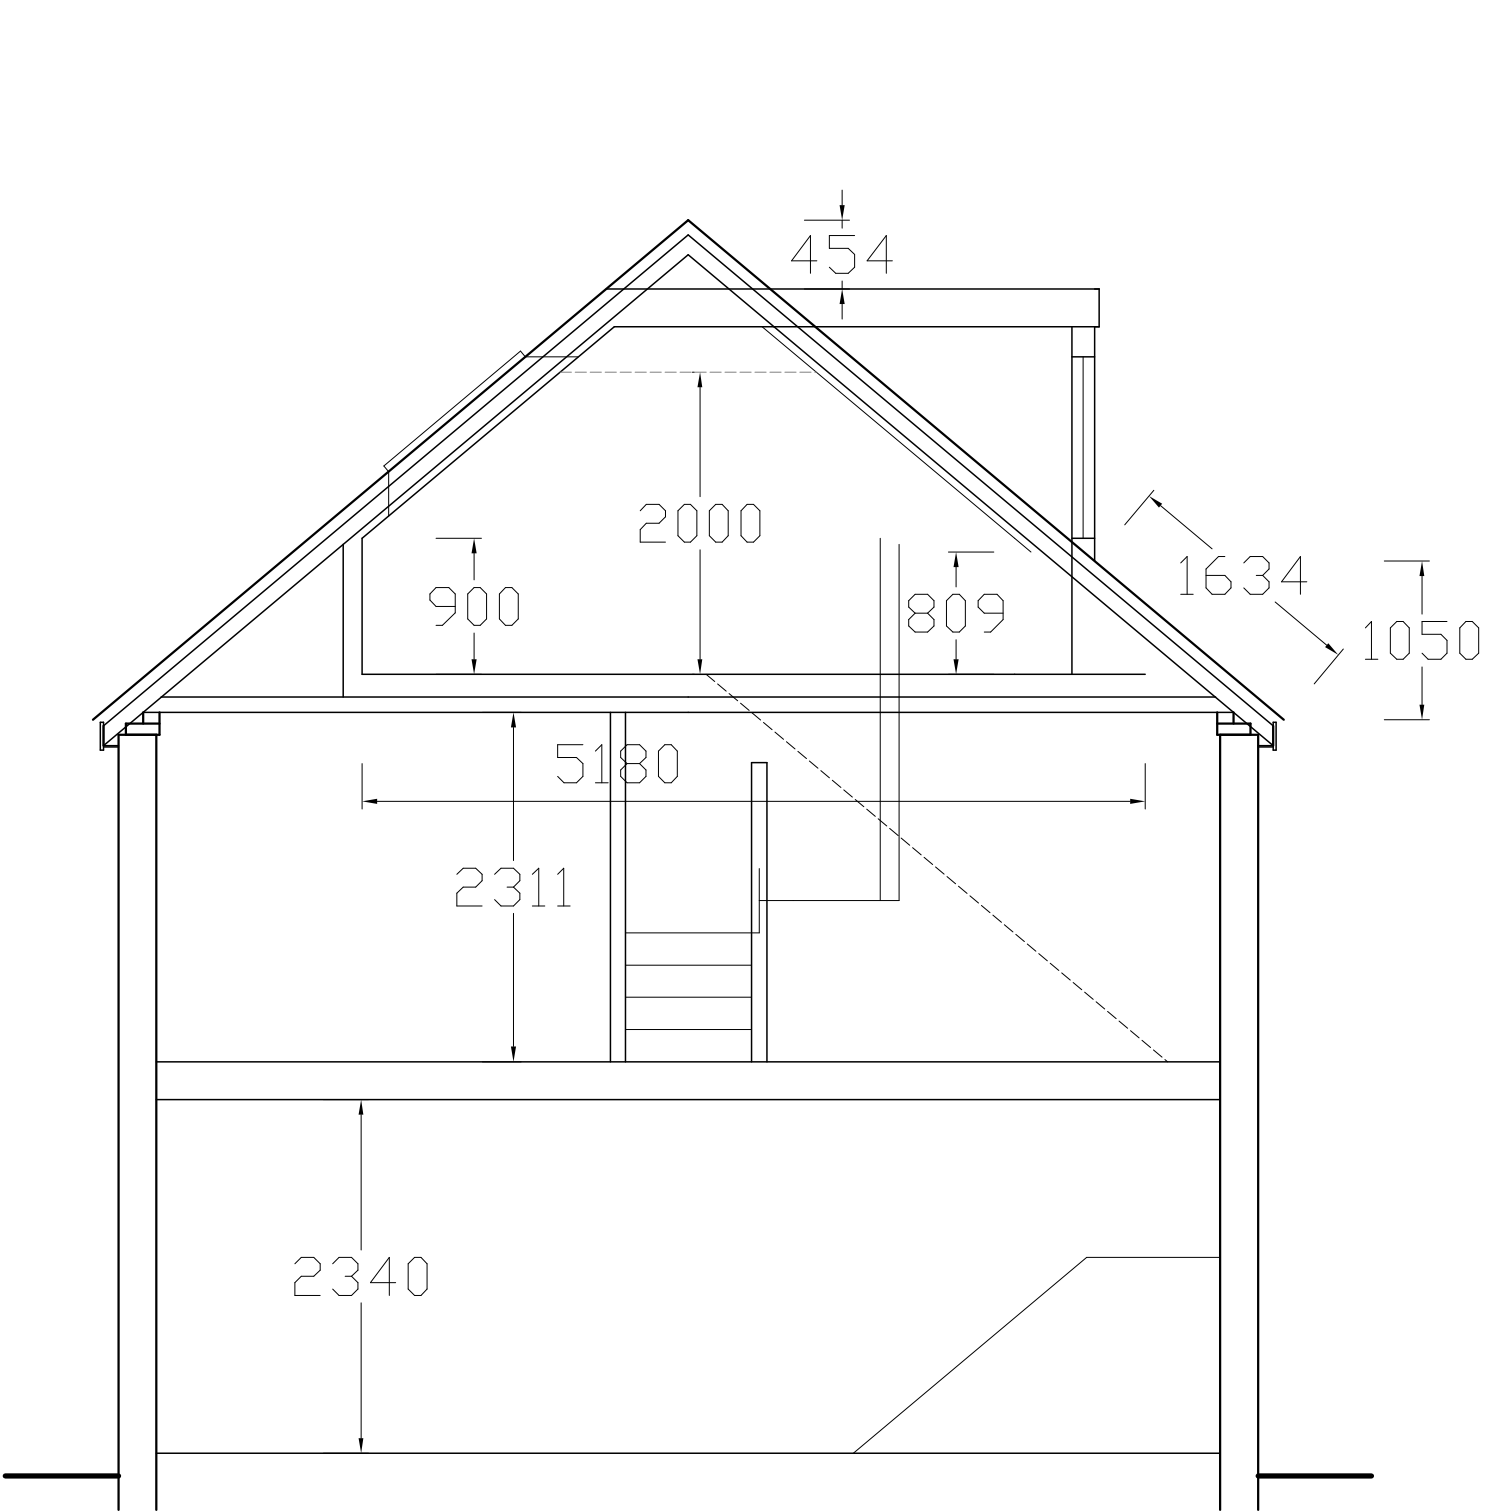

SECTION

 


scale

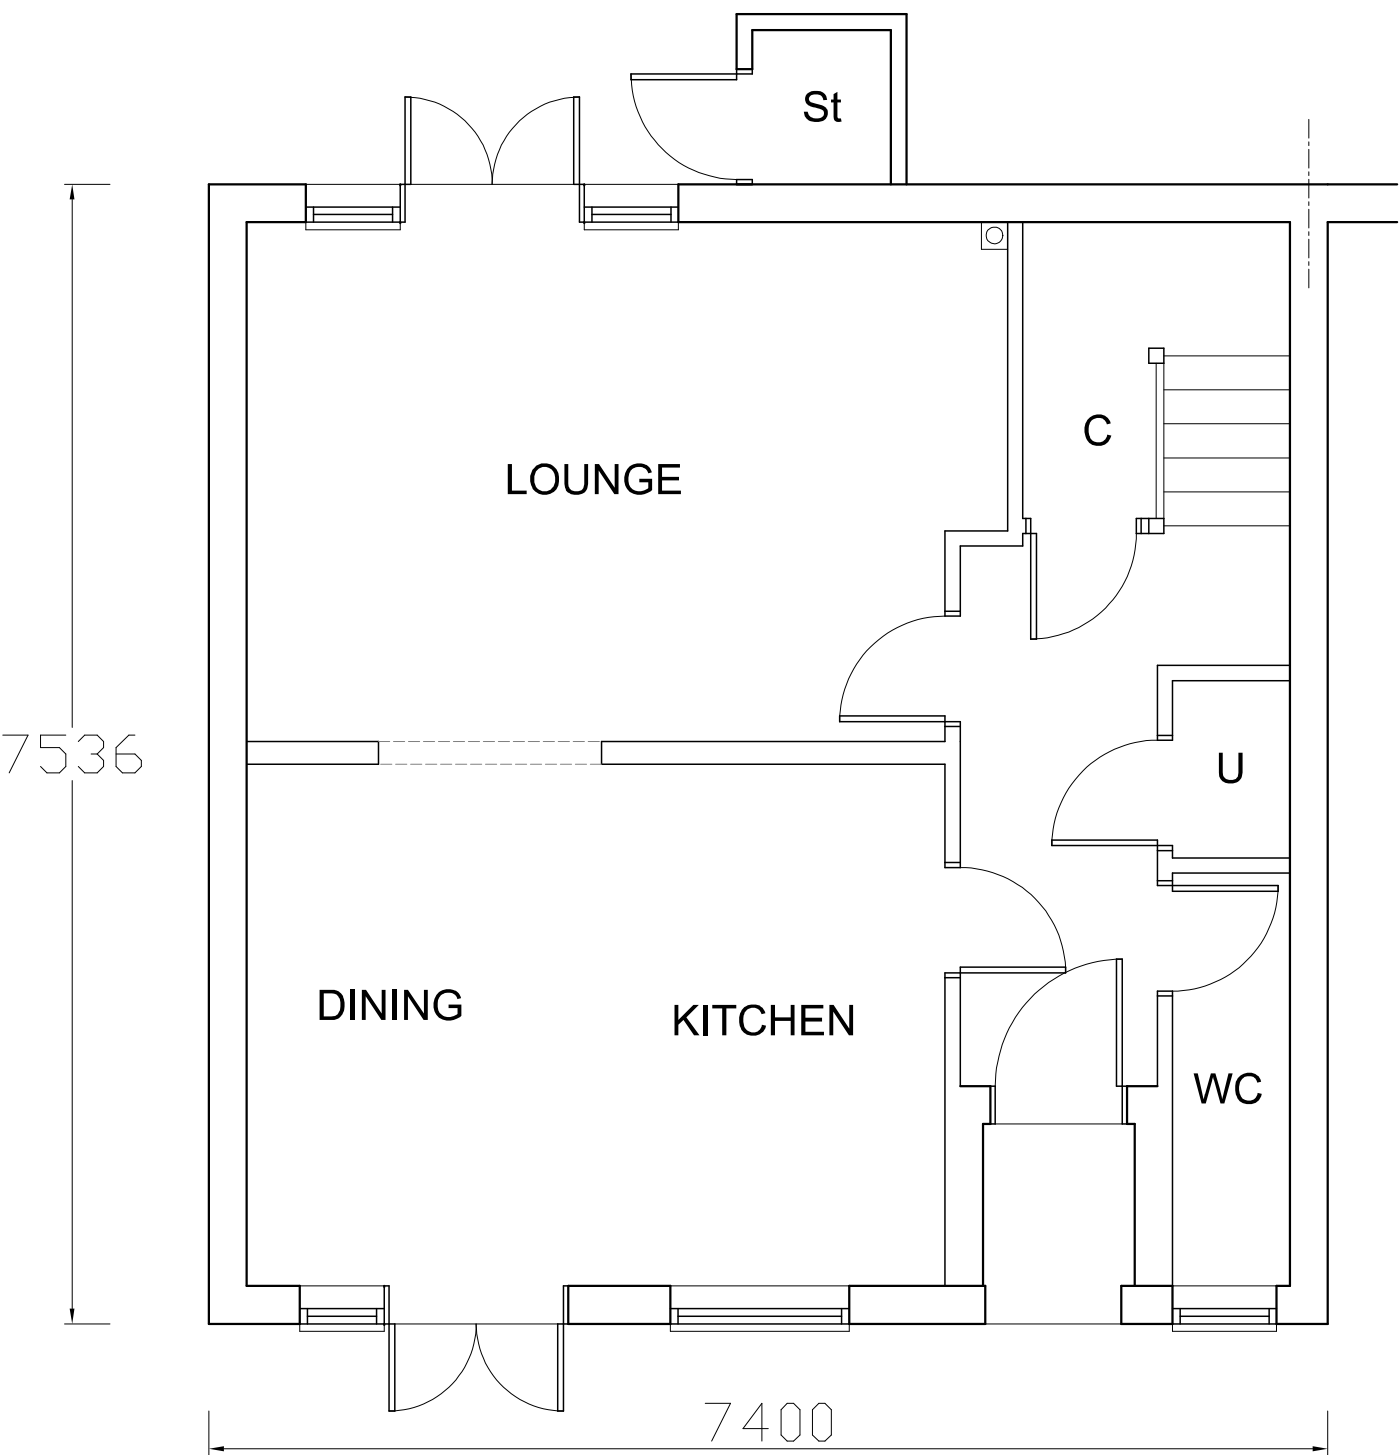


GROUND FLOOR PLAN

NO CHANGES

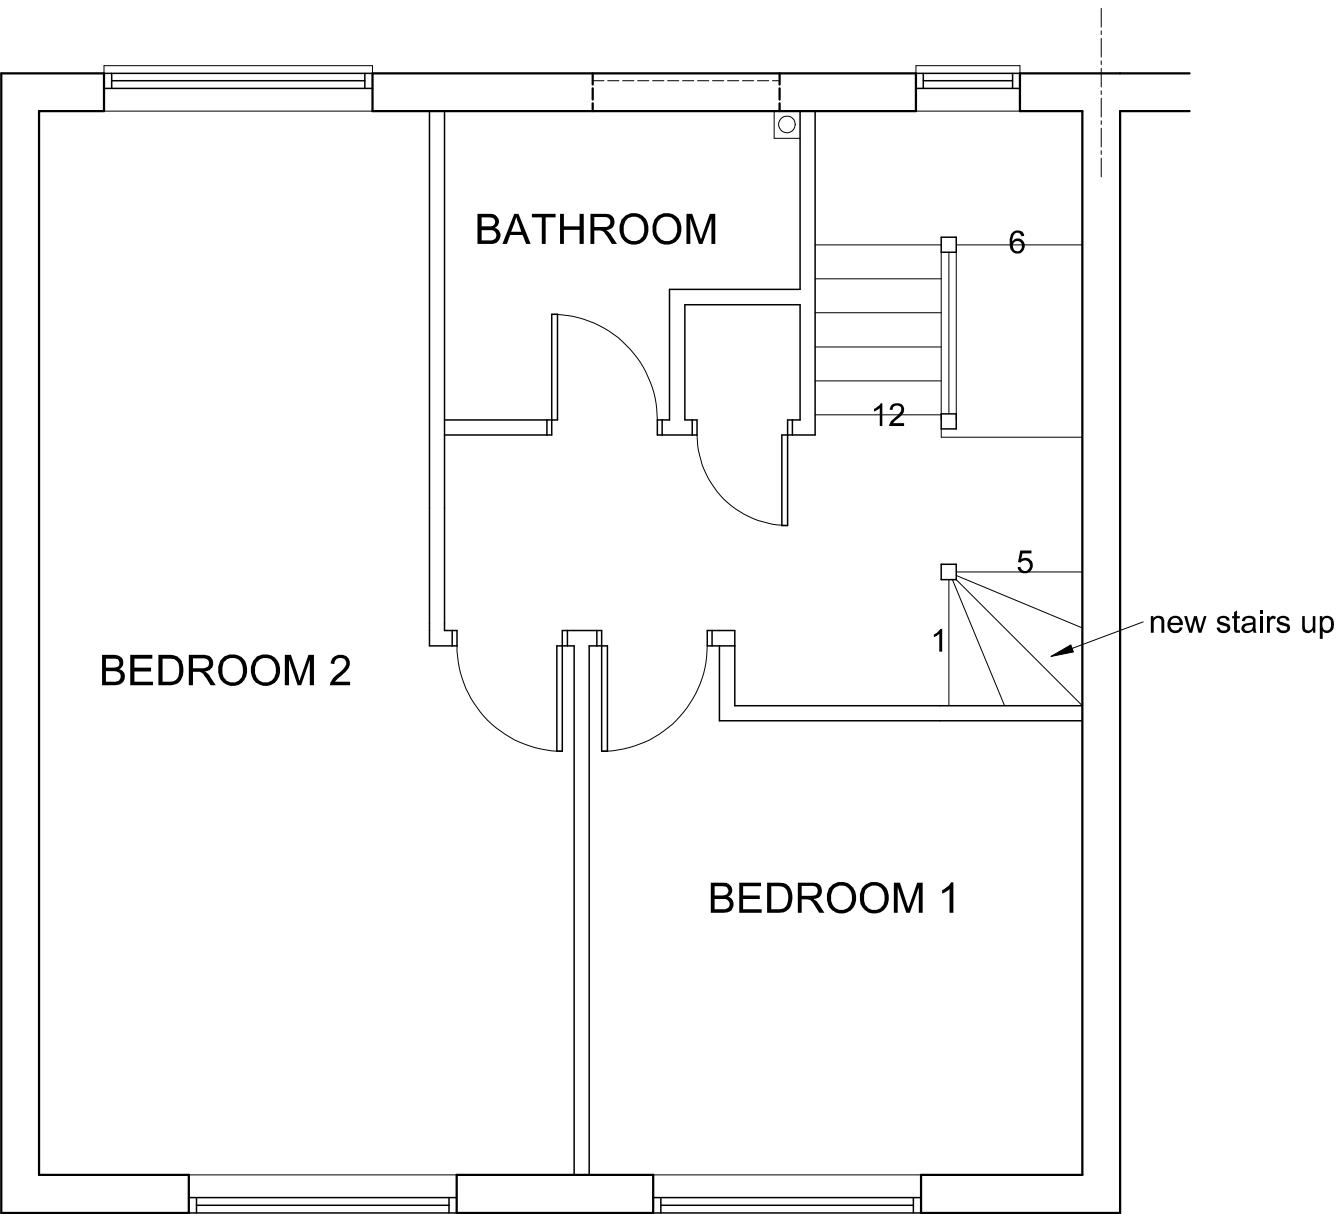

FIRST FLOOR PLAN

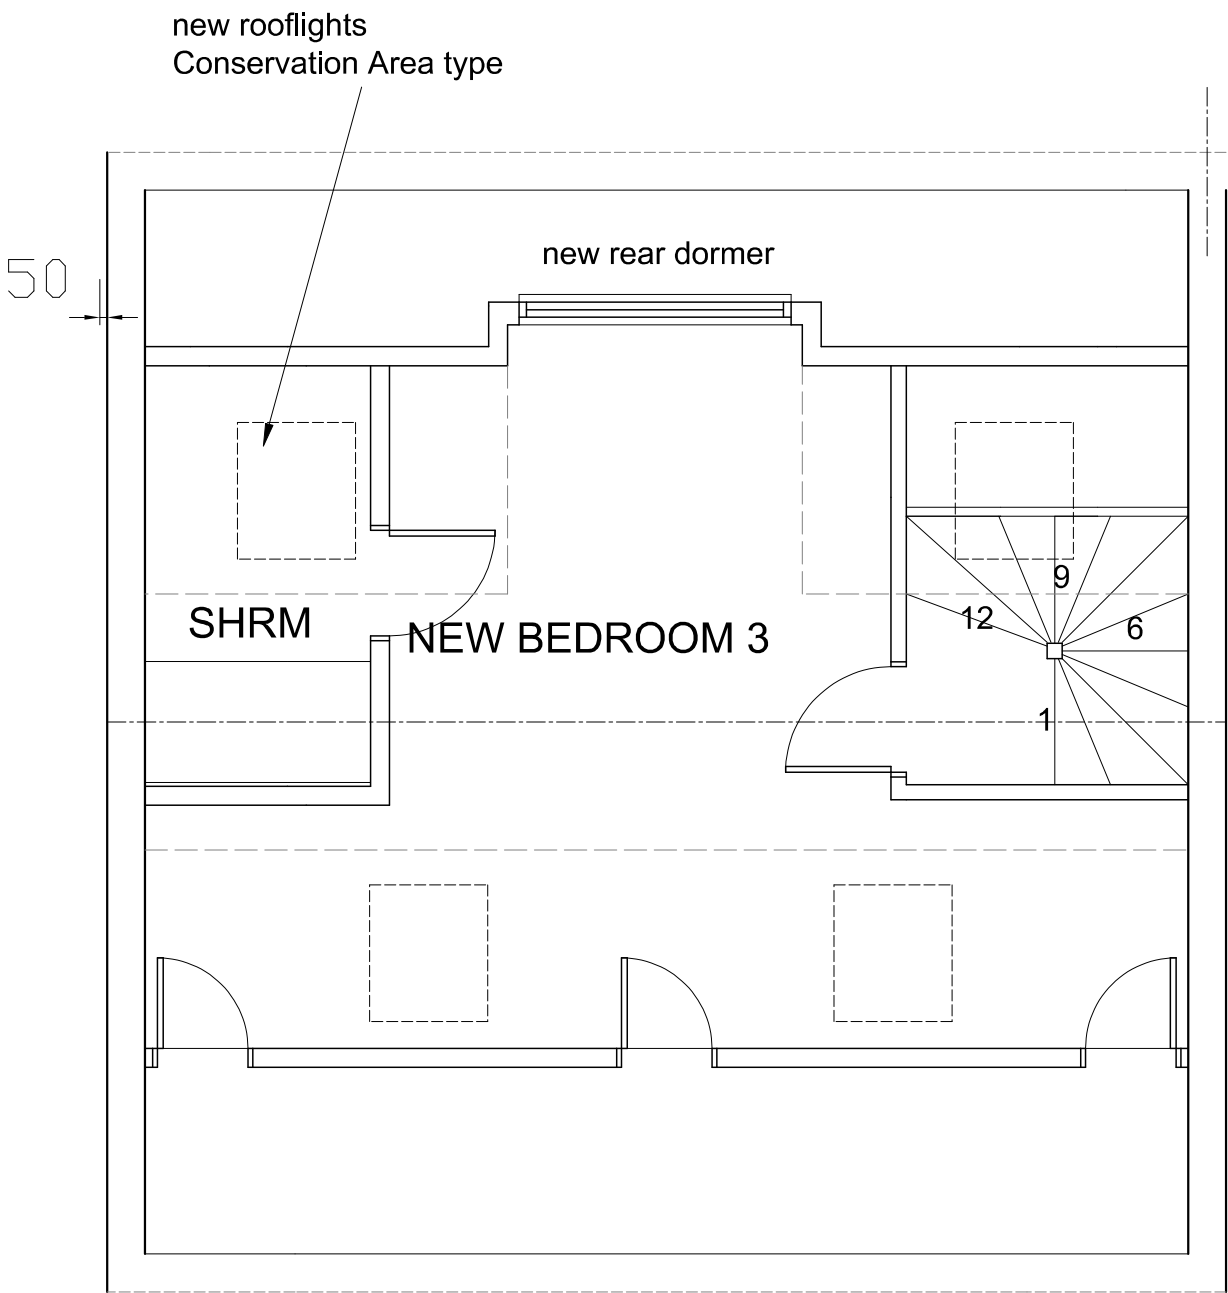

SECOND FLOOR PLAN

Revision	Description	Date
A	dormer size reduced & Beds reduced	Jan.15.
B	1 dormer removed, rls added & stairs repos	Apr.15.
This drawing must not be re-issued, loaned or copied without consent of M. Baldwin ©		
www.plansdesigned.co.uk Mark Baldwin (MRC, MCIOB, MCIAT) CHARTERED SURVEYING & ARCHITECTURAL CONSULTANT Telephone : 01895 254456		
Client: Mr. N. Fullard.		
Project: 20 BUCKINGHAM GROVE, HILLINGDON UB10 0QZ.		
Description: PROPOSED PLANS & ELEVATIONS.		
Scale: 1:50 @ A1	Date: Nov.14.	
Project No: MB / 3028 / 2	Rev. B	