


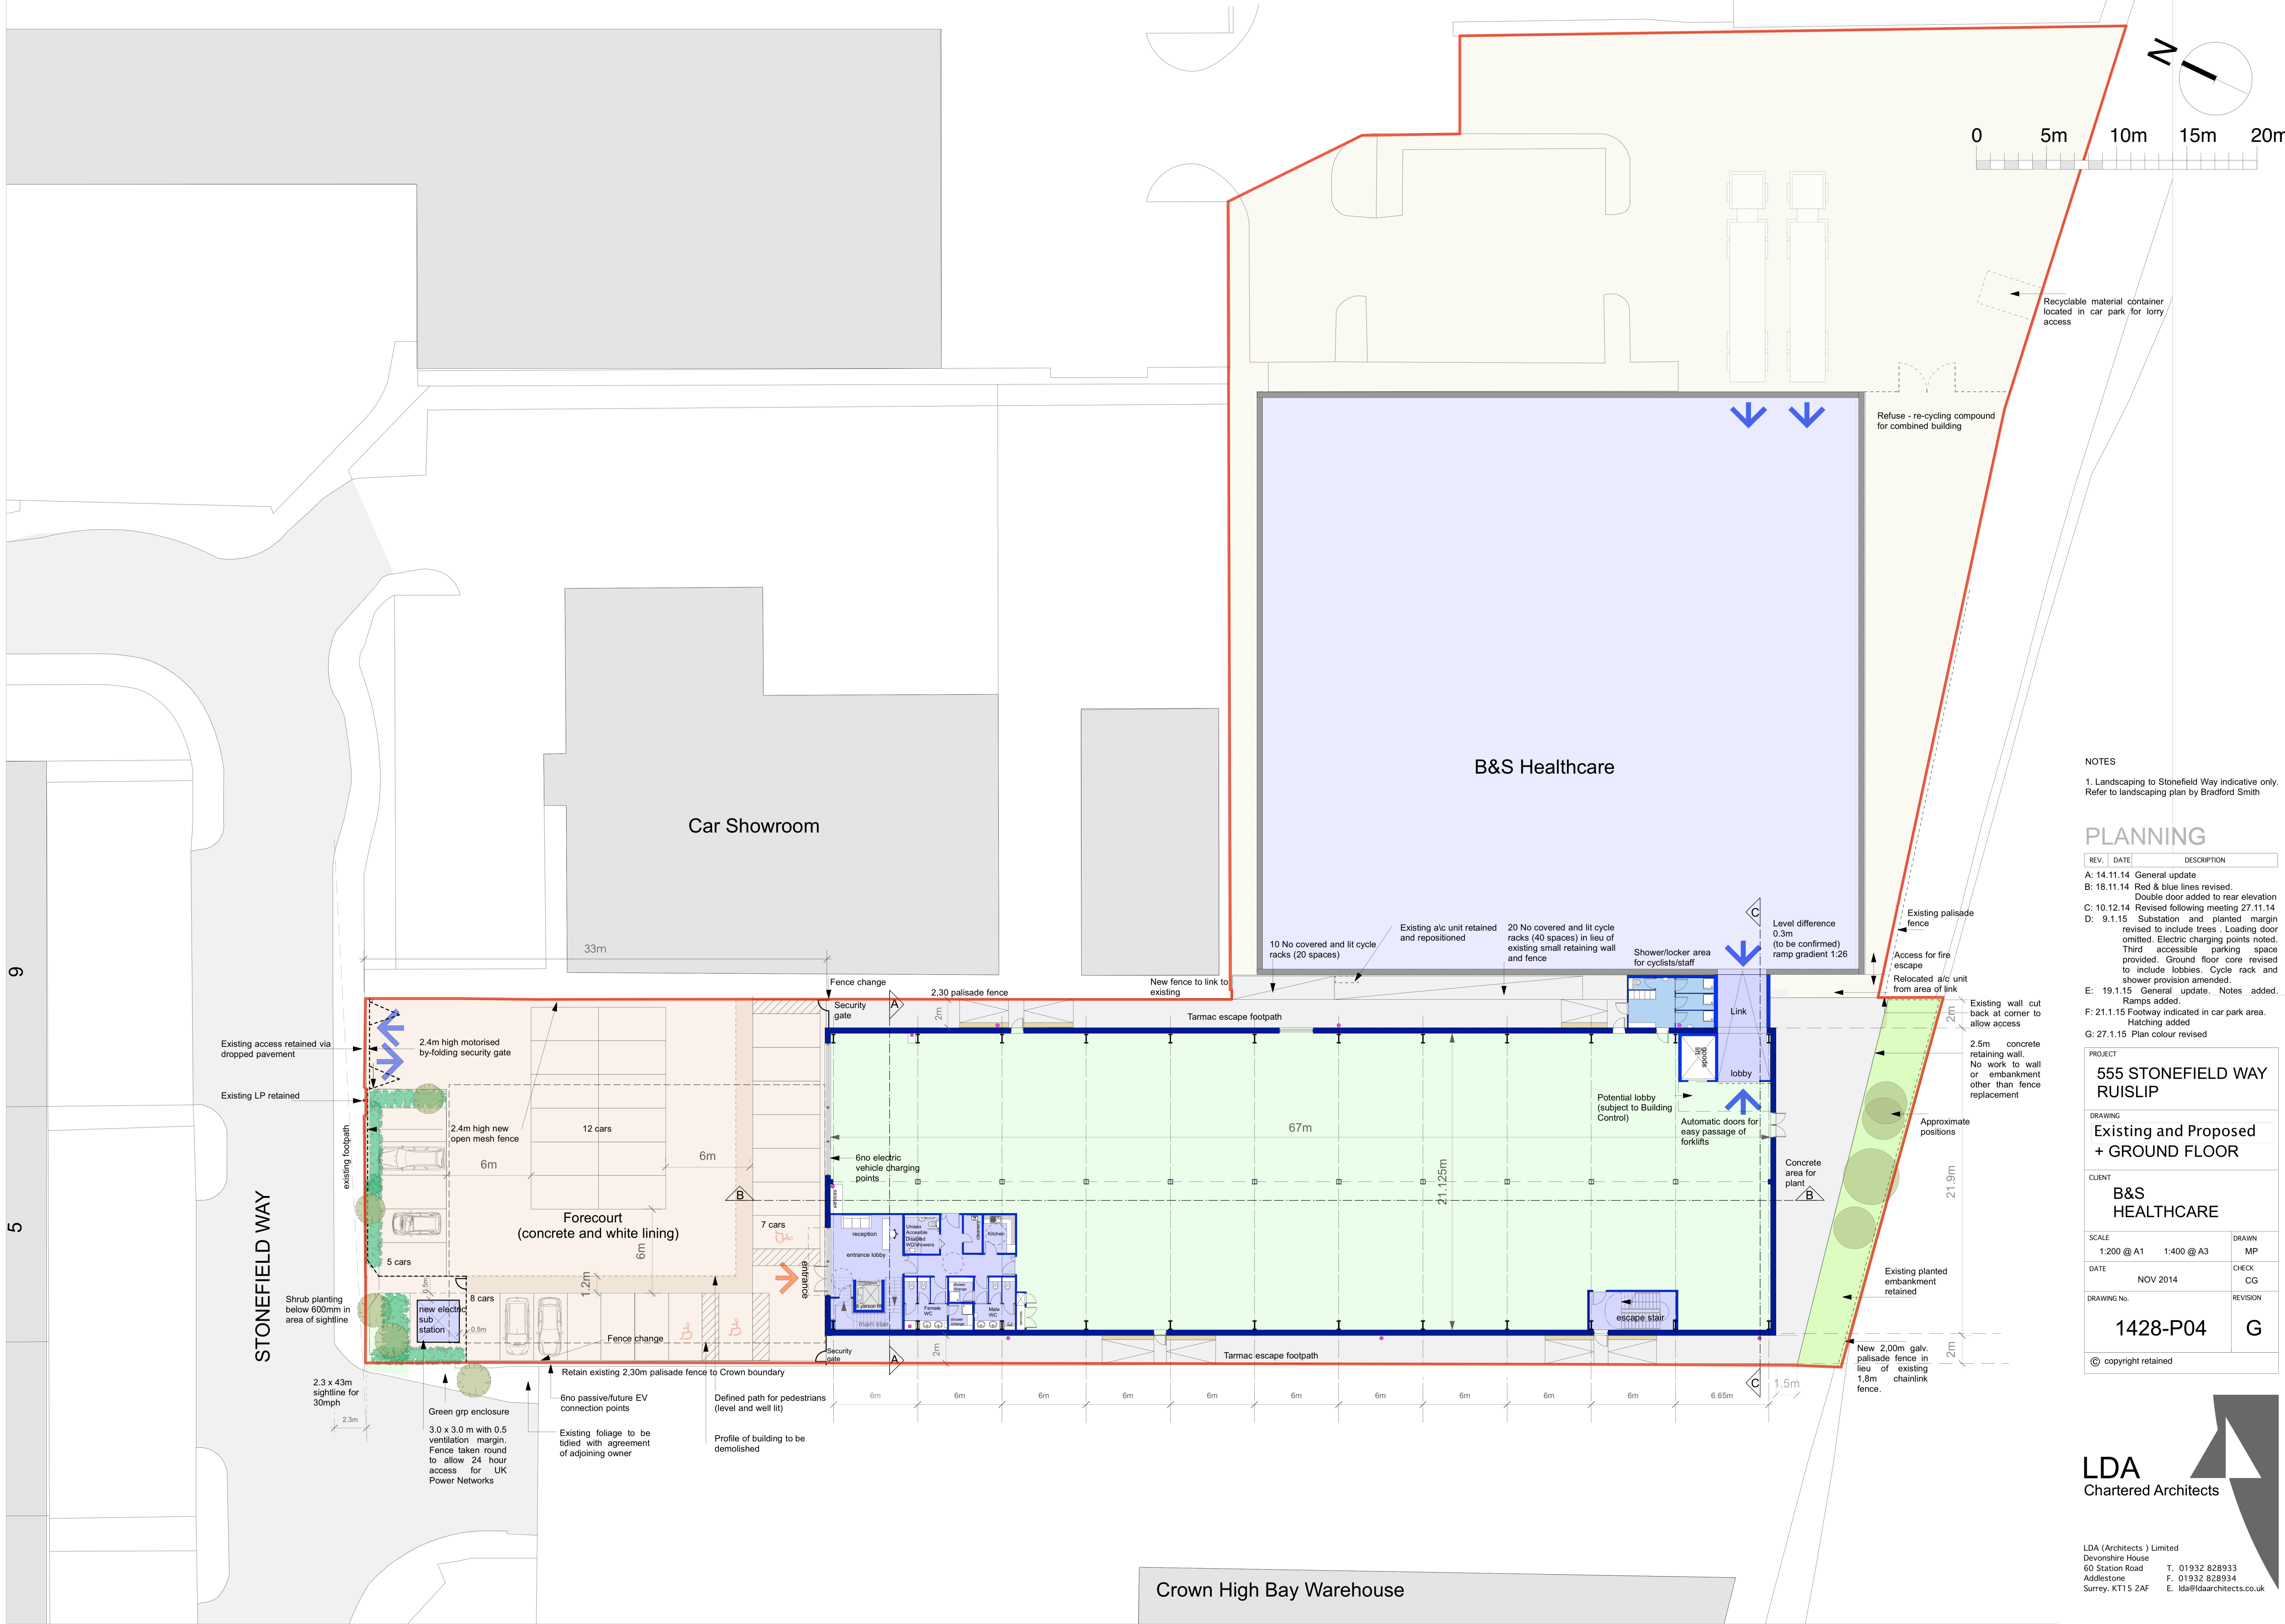

NOTES

1. Landscaping to Stonefield Way indicative only. Refer to landscaping plan by Bradford Smith

PLANNING

REV.	DATE	DESCRIPTION
A:	14.11.14	General update
B:	18.11.14	Red & blue lines revised. Double door added to rear elevation
C:	10.12.14	Revised following meeting 27.11.14
D:	9.1.15	Substation and planted margin revised to include trees. Loading door omitted. Electric charging points noted. Third accessible parking space provided. Ground floor core revised to include lobbies. Cycle rack and shower provision amended.
E:	19.1.15	General update. Notes added. Ramps added.
F:	21.1.15	Footway indicated in car park area. Hatching added
G:	27.1.15	Plan colour revised

PROJECT	
555 STONEFIELD WAY RUISLIP	
DRAWING	
Existing and Proposed + GROUND FLOOR	
CLIENT	
B&S HEALTHCARE	
SCALE	DRAWN
1:200 @ A1	1:400 @ A3
DATE	CHECK
NOV 2014	CG
DRAWING No.	REVISION
1428-P04	G
© copyright retained	

LDA
Chartered Architects

LDA (Architects) Limited
Devonshire House
60 Station Road
Aldershot
Surrey, KT15 2AF
T. 01932 828933
F. 01932 828934
E. lda@ldaarchitects.co.uk