


SCHEDULE OF ACCOMMODATION

	GIA	GEA
GROUND FLOOR	1,415 sq.m (15,230 sq.ft)	1,487 sq.m (16,006 sq.ft)
LINK AREA	13sq.m (140sq.ft)	15sq.m (162sq.ft)
CYCLISTS/STAFF	22sq.m (233q.ft)	23sq.m (248sq.ft)
FIRST FLOOR	1,415 sq.m (15,230 sq.ft)	1,487 sq.m (16,006 sq.ft)
SECOND FLOOR	1,415 sq.m (15,230 sq.ft)	1,487 sq.m (16,006 sq.ft)
TOTAL	4,280 sq.m (46,070 sq.ft)	4,499 sq.m (48,427 sq.ft)

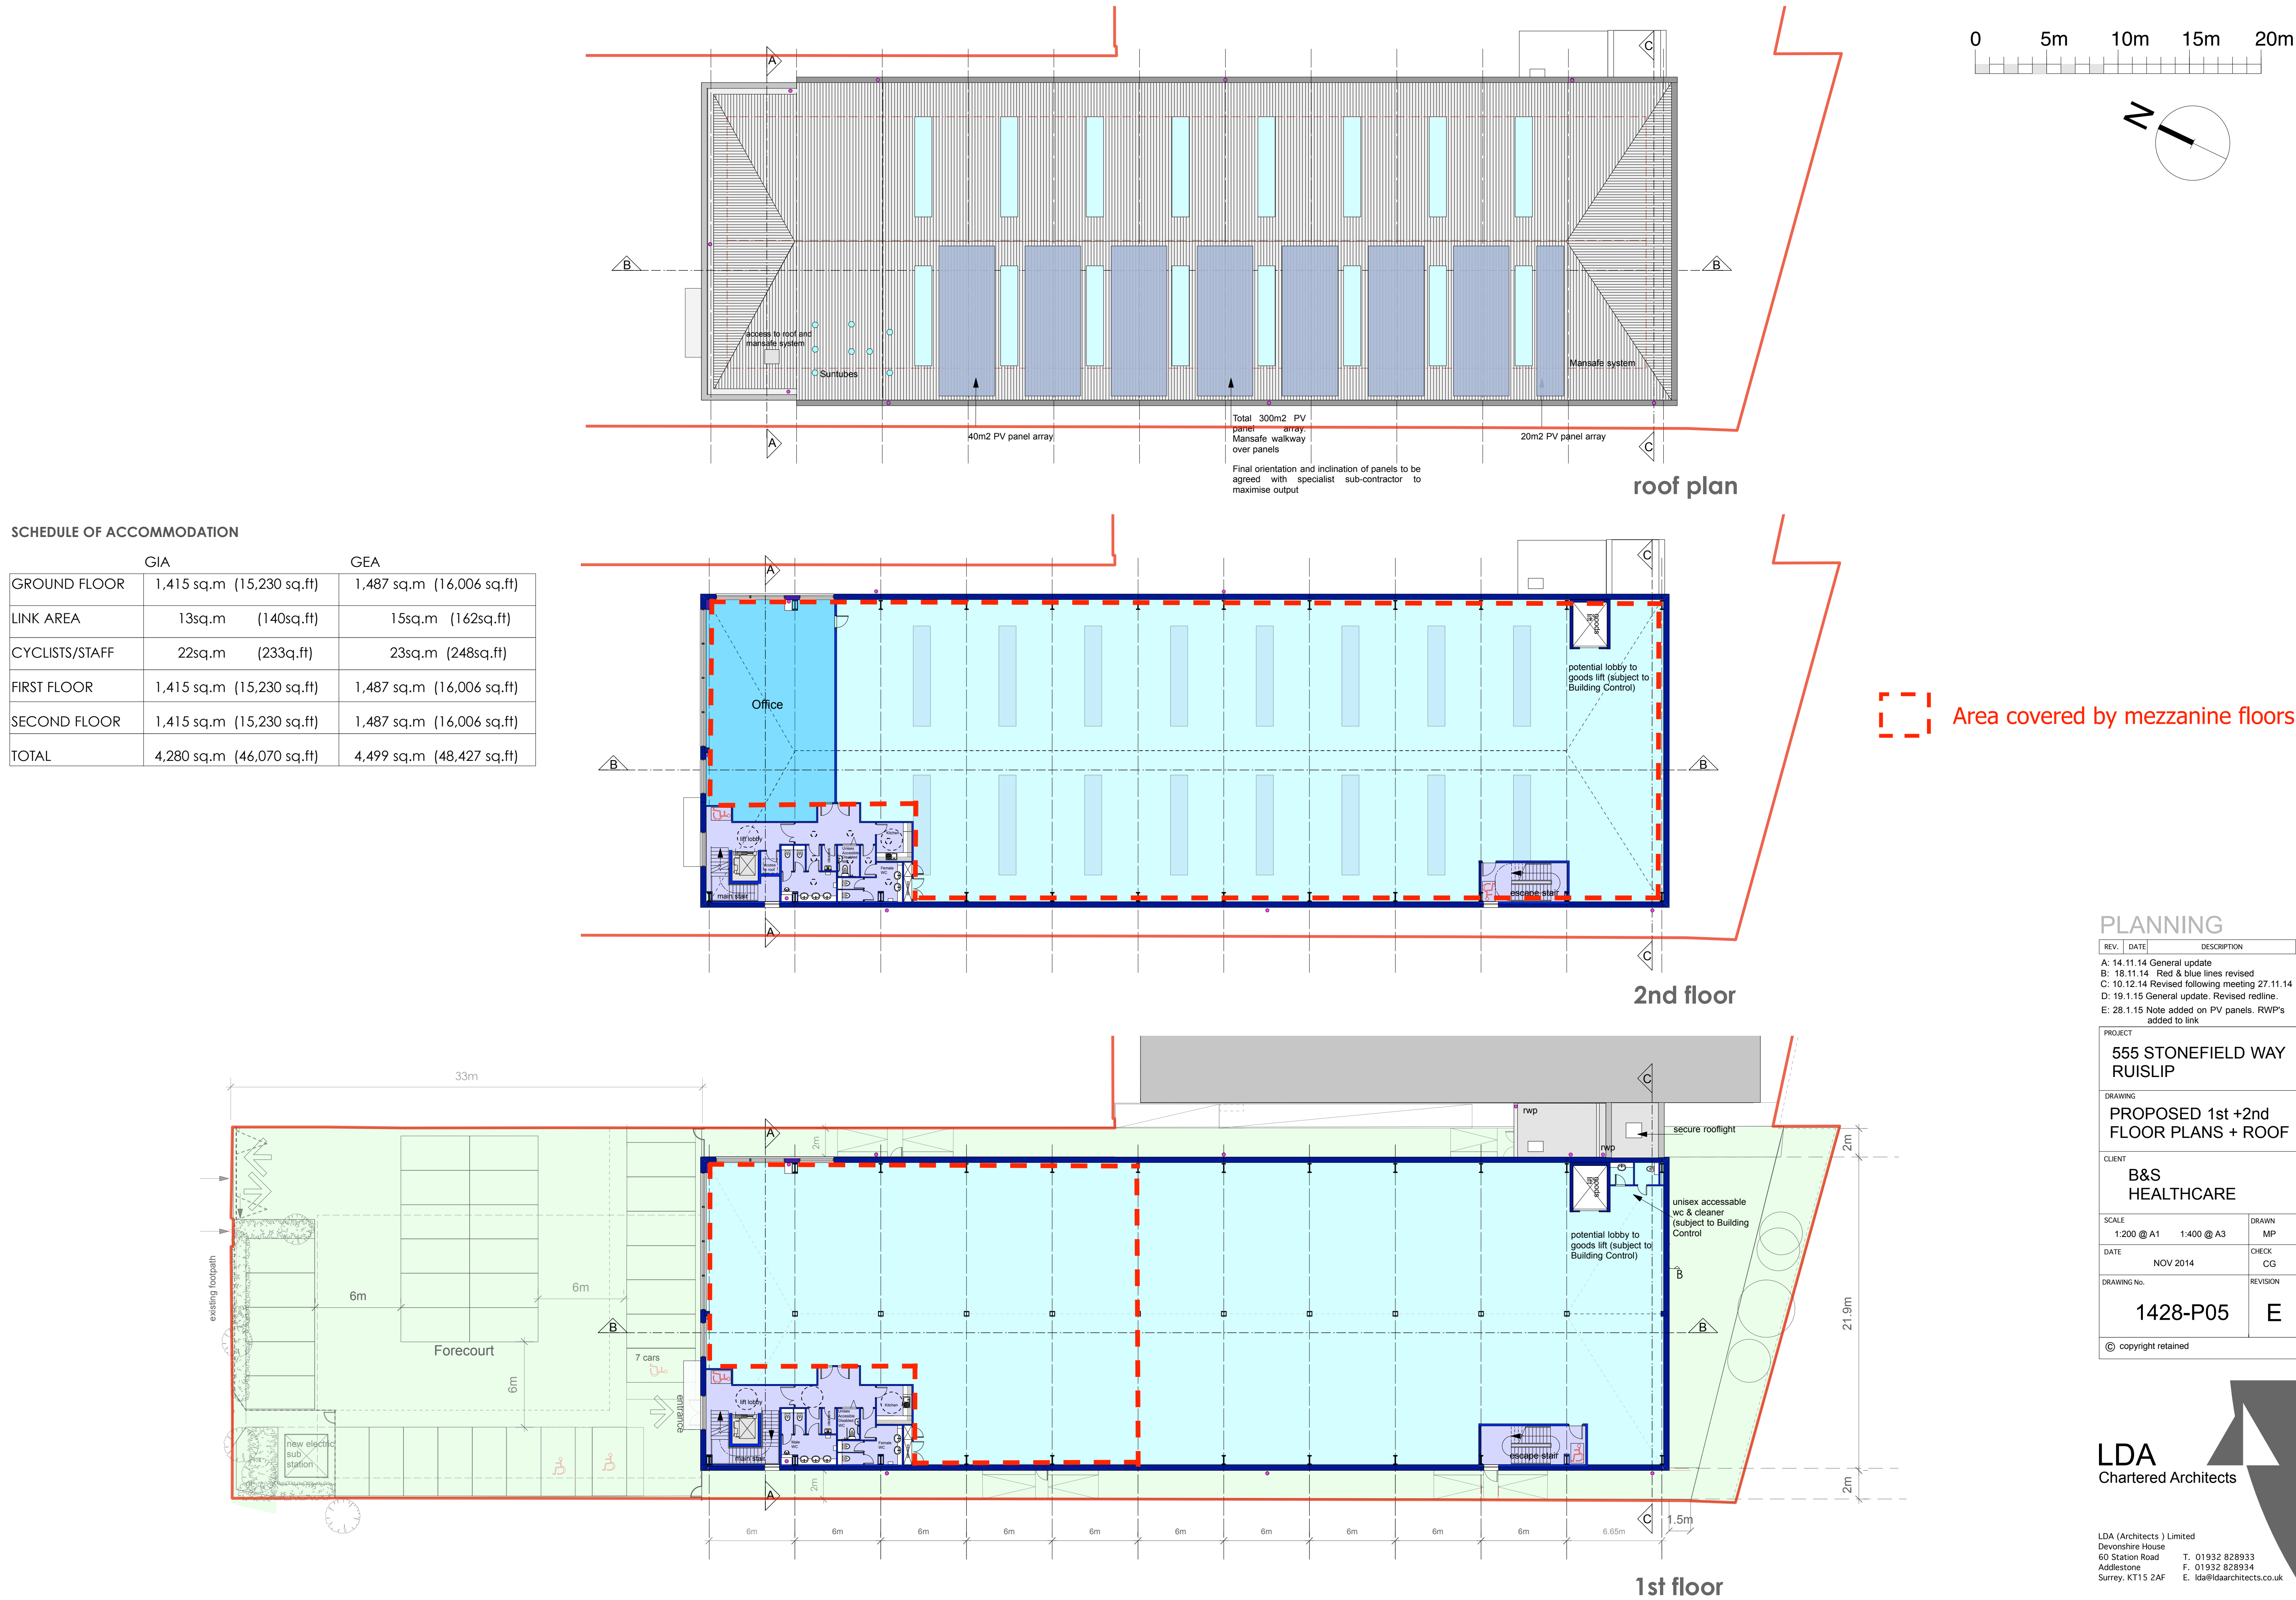

PLANNING

REV.	DATE	DESCRIPTION
A:	14.11.14	General update
B:	18.11.14	Red & blue lines revised
C:	10.12.14	Revised following meeting 27.11.14
D:	19.1.15	General update. Revised redline.
E:	28.1.15	Note added on PV panels. RWP's added to link

PROJECT		
555 STONEFIELD WAY RUISLIP		
DRAWING		
PROPOSED 1st +2nd FLOOR PLANS + ROOF		
CLIENT		
B&S HEALTHCARE		
SCALE	1:200 @ A1 1:400 @ A3	DRAWN MP
DATE	NOV 2014	CHECK CG
DRAWING No.	1428-P05	REVISION E
© copyright retained		

LDA
Chartered Architects

LDA (Architects) Limited
Devonshire House
60 Station Road
Addlestone
Surrey, KT15 2AF
T. 01932 828933
F. 01932 828934
E. lda@ldaarchitects.co.uk