



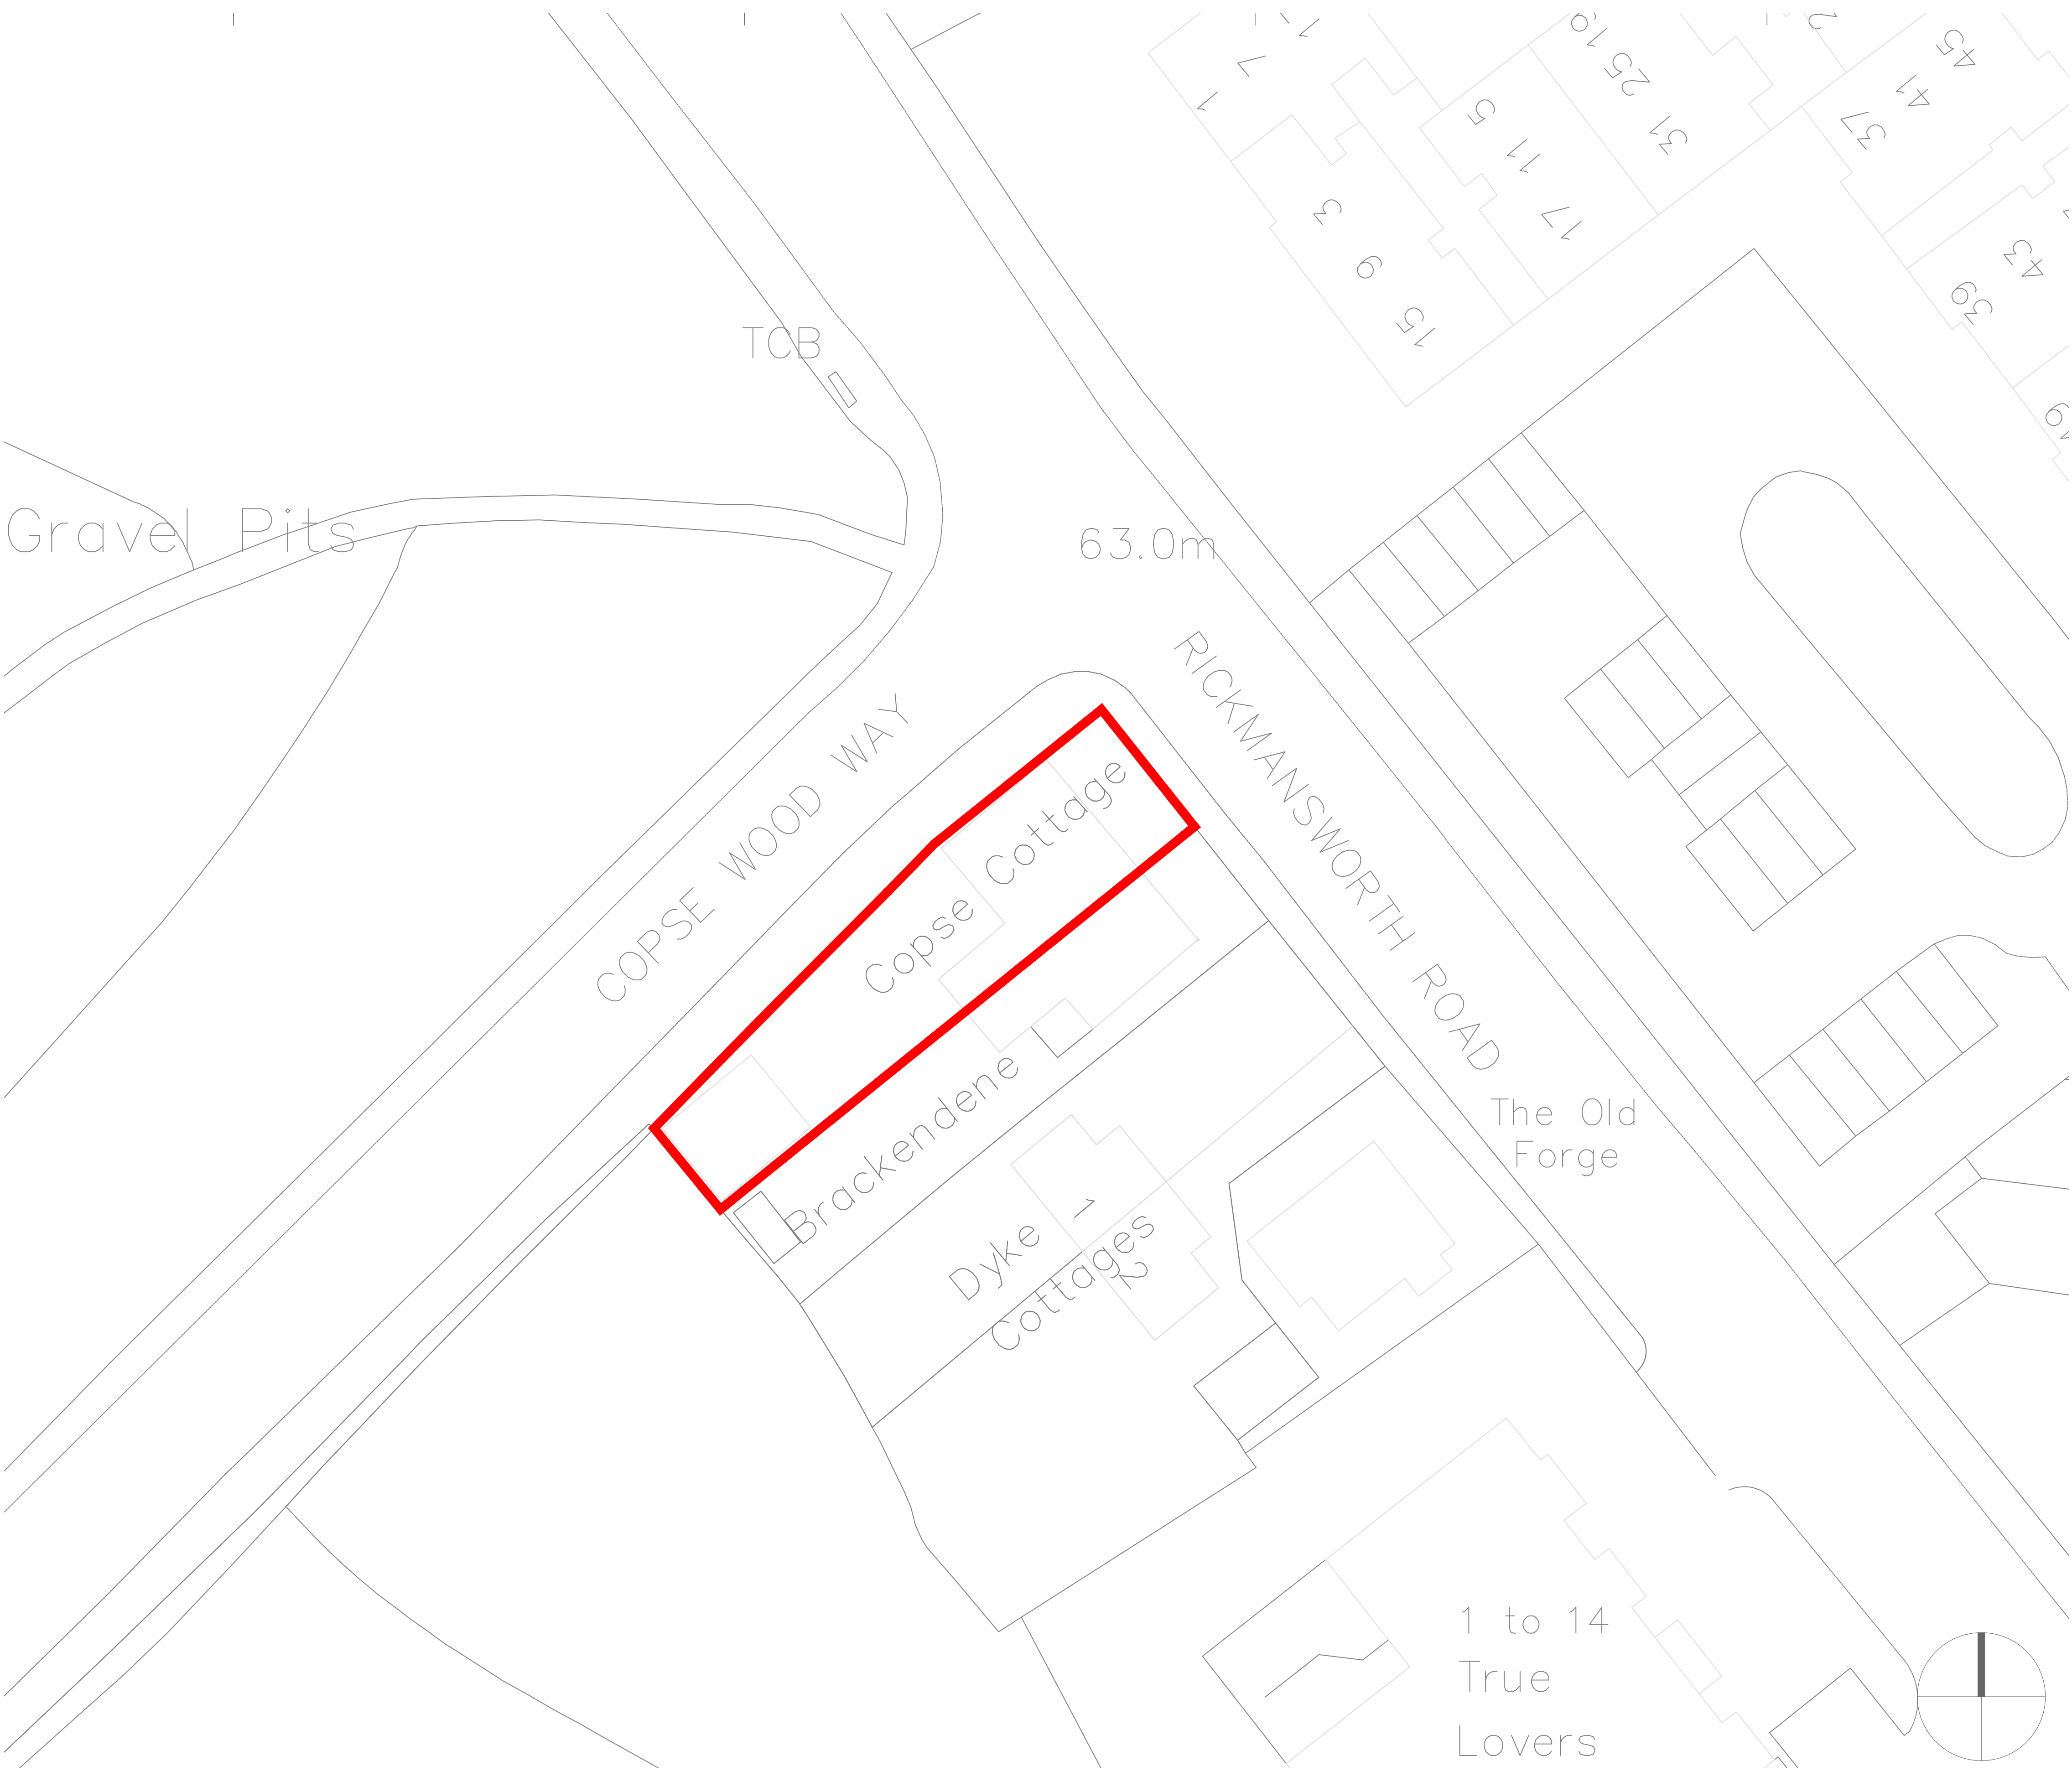

SITE PLAN Scale 1:200

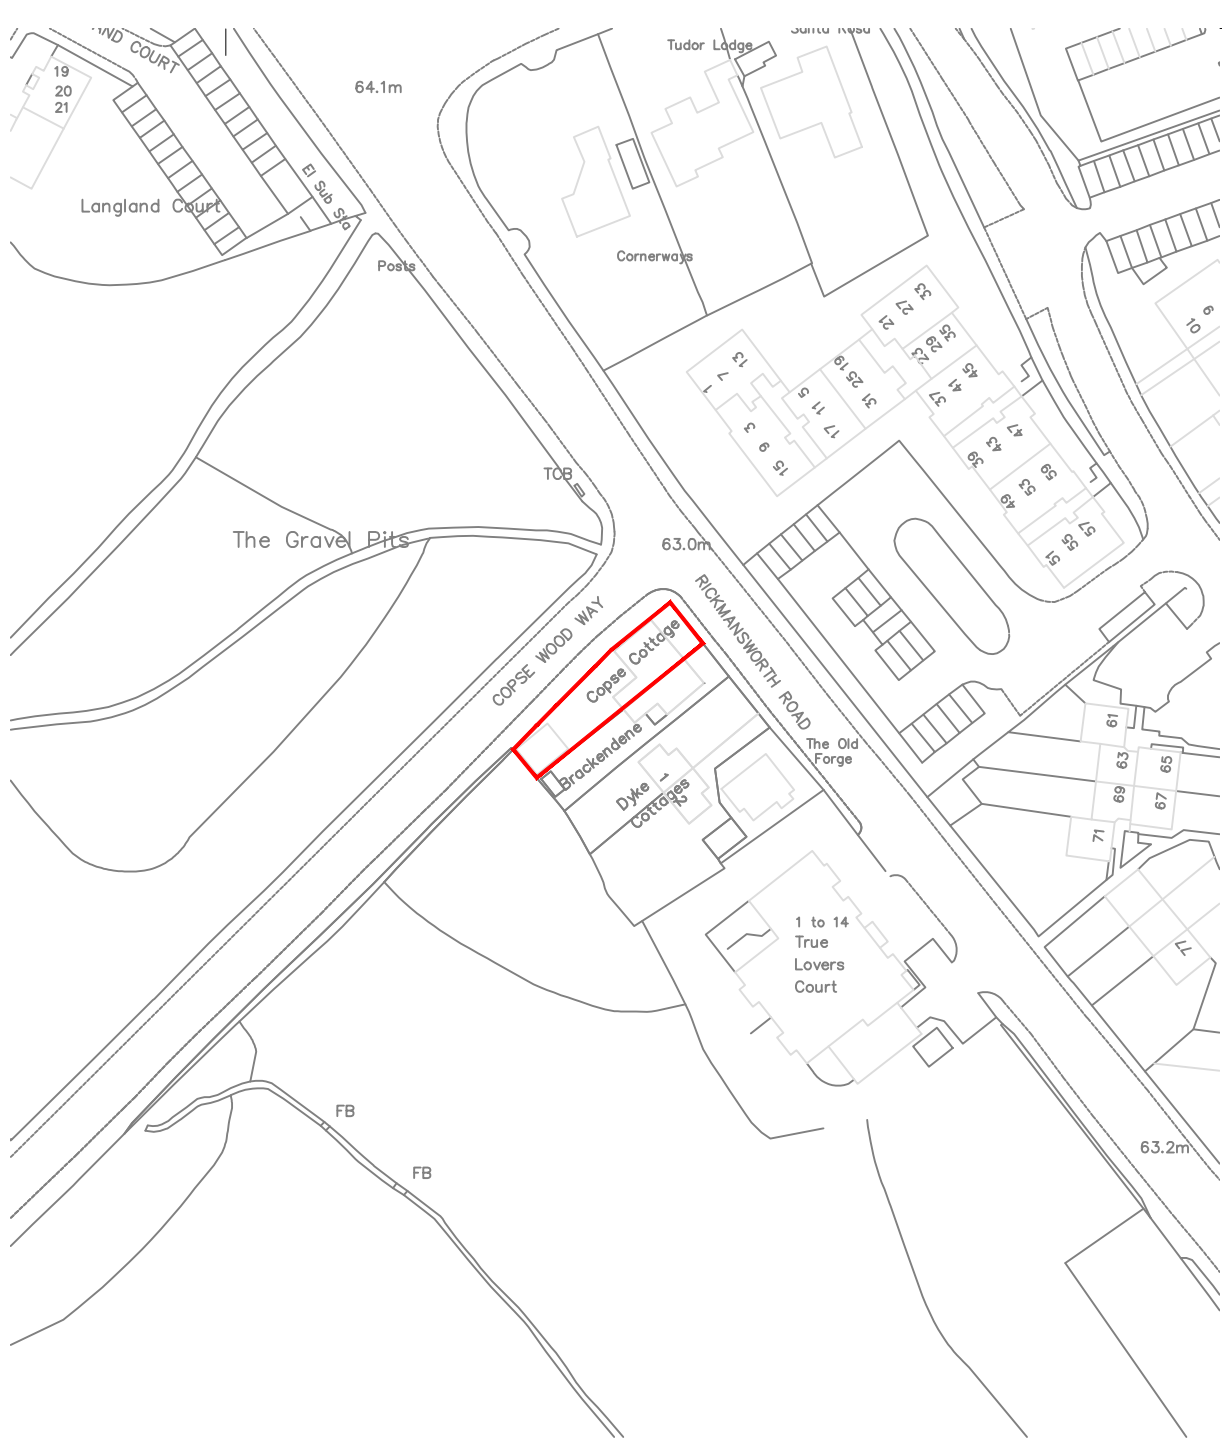

LOCATION PLAN Scale 1:1250




IEWS OF THE SITE

subZEROarchitecture

ONE ADEN ROAD ENFIELD EN3 7SE

01 - Any scale discrepancies to be reported to the Architect immediately. All dimensions to be verified by contractor on site prior to any works.
02 - All work to be conducted in accordance with the requirements of the building regulations & the statutory authority regulations in force and the british standards
03 - This drawing is to be read in conjunction with all relevant drawings, specifications schedules and structural and services engineers drawings and reports for further detail and clarification
04 - Any queries to be confirmed to the architect before stages of procurement and construction.
05 - All rights reserved. All drawings and written material appearing herein constitute original and unpublished work of the architect and may not be duplicated, used or disclosed without written consent of the Architect.

Issue	Date	Revision	Notes	By	Check
A	29.01.21	1	FIRST ISSUE	MP	
B	24.03.21	1	ISSUED FOR PLANNING	MP	

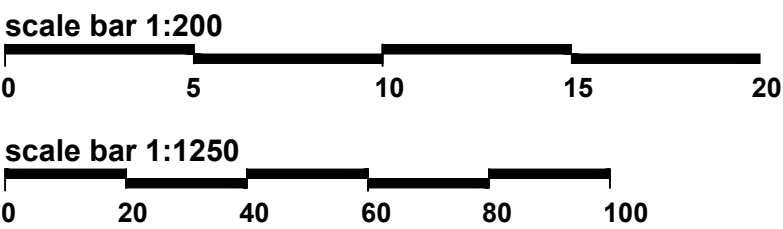

SITE LOCATION MAP AND PLAN				
PROJECT: COPSE COTTAGE, RICKMANSWORTH ROAD, NORTHWOOD HA6 2QN				
PROJECT NUMBER	DATE	BY	CHECKED	
1140	JANUARY 2021	MP		
SCALE	AS NOTED	ISSUED FOR	PLANNING	
NUMBER				
A0-100			B	

© subZERO architecture 2021
All rights reserved, including but not limited to The Copyright, Designs and Patents Act 1988