



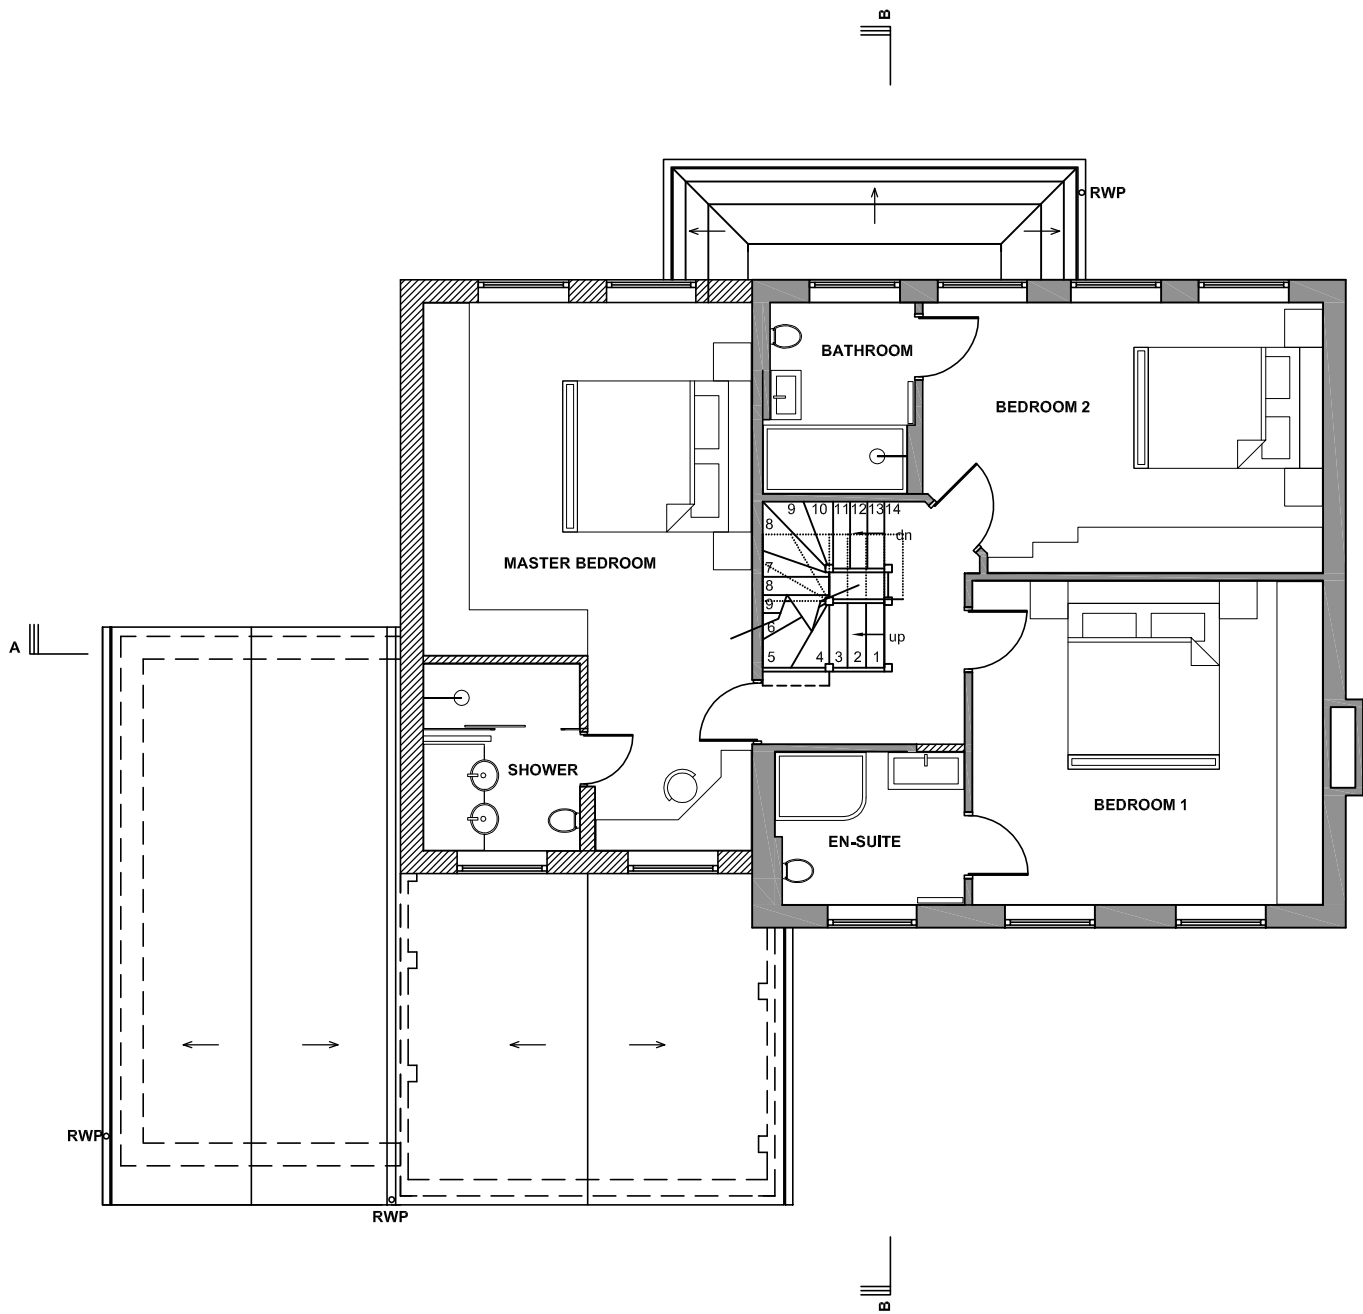

PROPOSED FIRST FLOOR PLAN
Scale 1:100

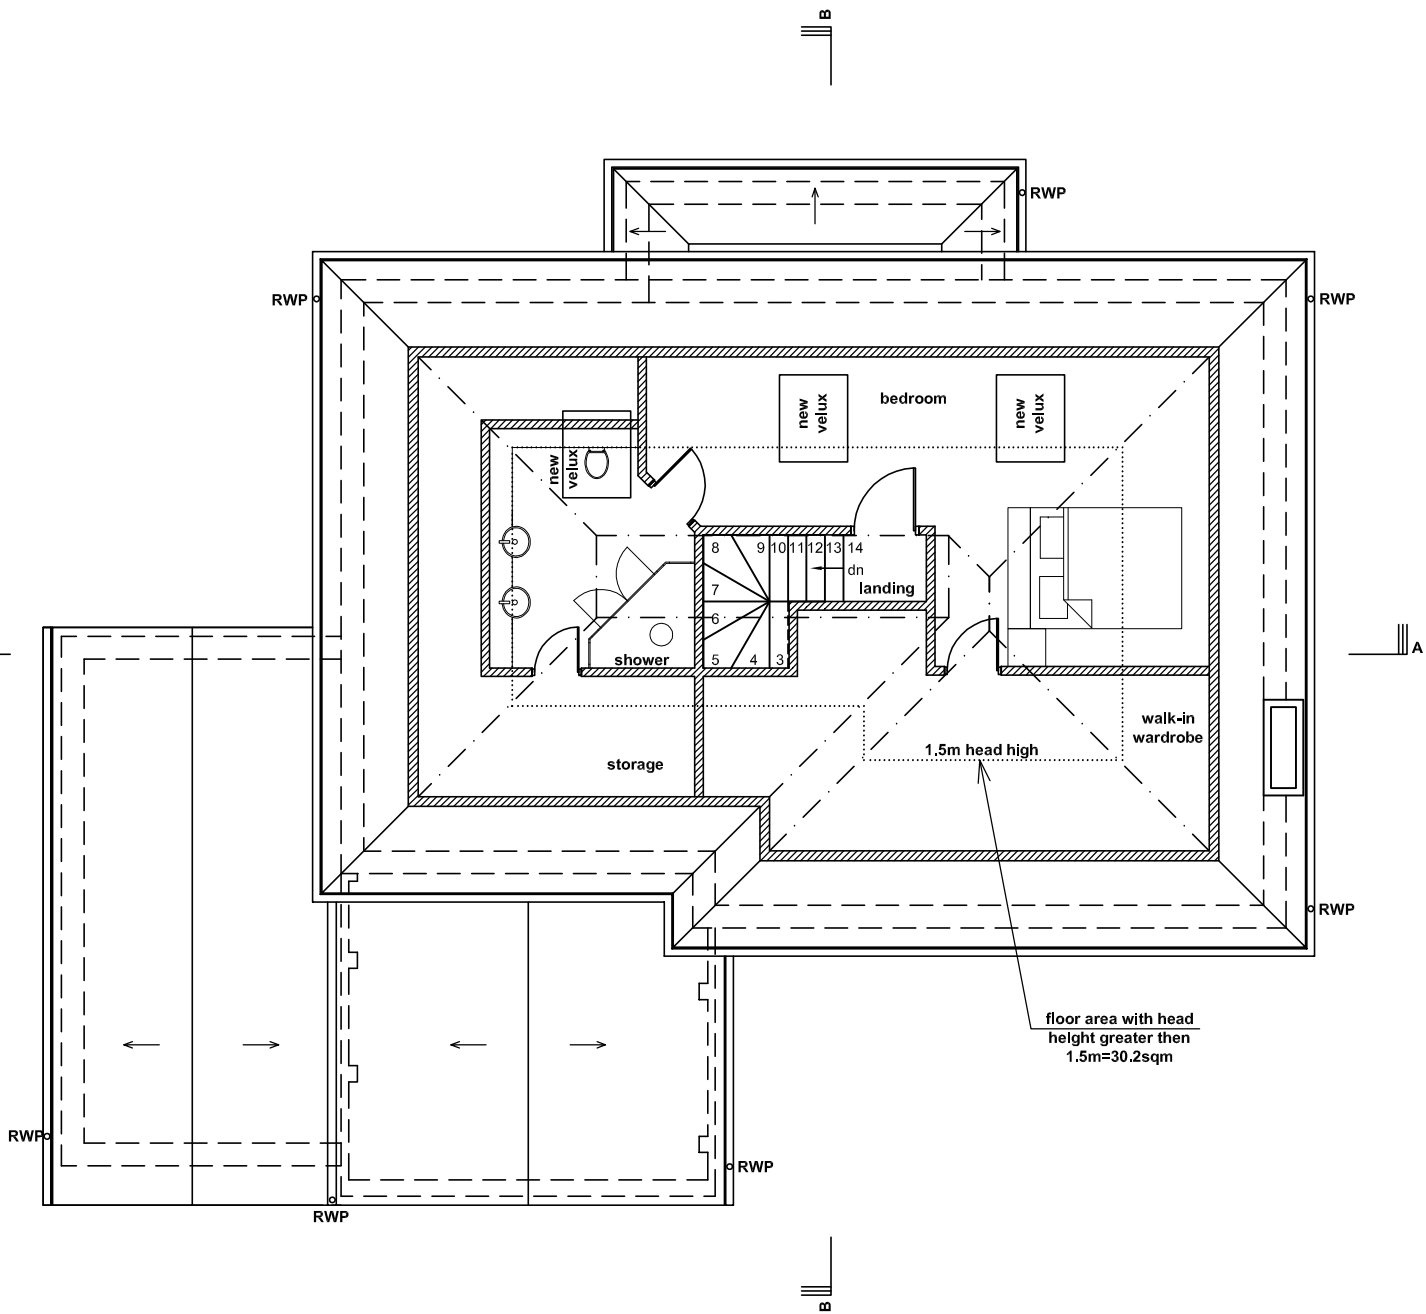

PROPOSED LOFT PLAN
Scale 1:100

LEGEND:

EXISTING WALLS

PROPOSED WALLS

JETVIEW PROPERTIES LIMITED CHARTERED STRUCTURAL ENGINEERS & ARCHITECTURAL DESIGNERS ARGYLE HOUSE, 3RD FLR, JOEL STREET, NORTHWOOD HILLS MIDDLESEX HA6 1NW TEL: 01923 834 290 FAX: 01923 825 122 EMAIL: info@jvpdesignbuild.com	NOTES 1. THIS DRAWING IS TO BE READ IN CONJUNCTION WITH ALL RELEVANT ARCHITECTURAL AND ENGINEERING DWGS	REVISION	DESCRIPTION	DATE	PROJECT PROPOSED ADDITIONS AND ALTERATIONS 23 DENE ROAD, NORTHWOOD, MIDDLESEX, HA6 2BX	DRAWING TITLE						
		REV-A	1.5m HEAD HEIGHT NOTE ADDED			PROPOSED FIRST FLOOR & AND LOFT PLANS						
		CLIENT Mr & Mrs Sanghrajka					SCALE	1 : 100	@ A3	STATUS	PA	
		MOB:					DATE	11/12/2014		CHECKED	TL	
		EMAIL:					JOB.NO.	HS-14-143		DRAWN	PL	
	THIS DRAWING IS SUBJECT TO COPYRIGHT DO NOT REPRODUCE THIS DRAWING WITHOUT PRIOR PERMISSION FROM JETVIEW PROPERTY LIMITED					DWG.NO.	PA-08		REVISION	A		