


DO NOT SCALE THIS DRAWING, IF IN DOUBT ASK



SITE LOCATION PLAN
Scale 1:1250

PHOTO 01
Front elevation

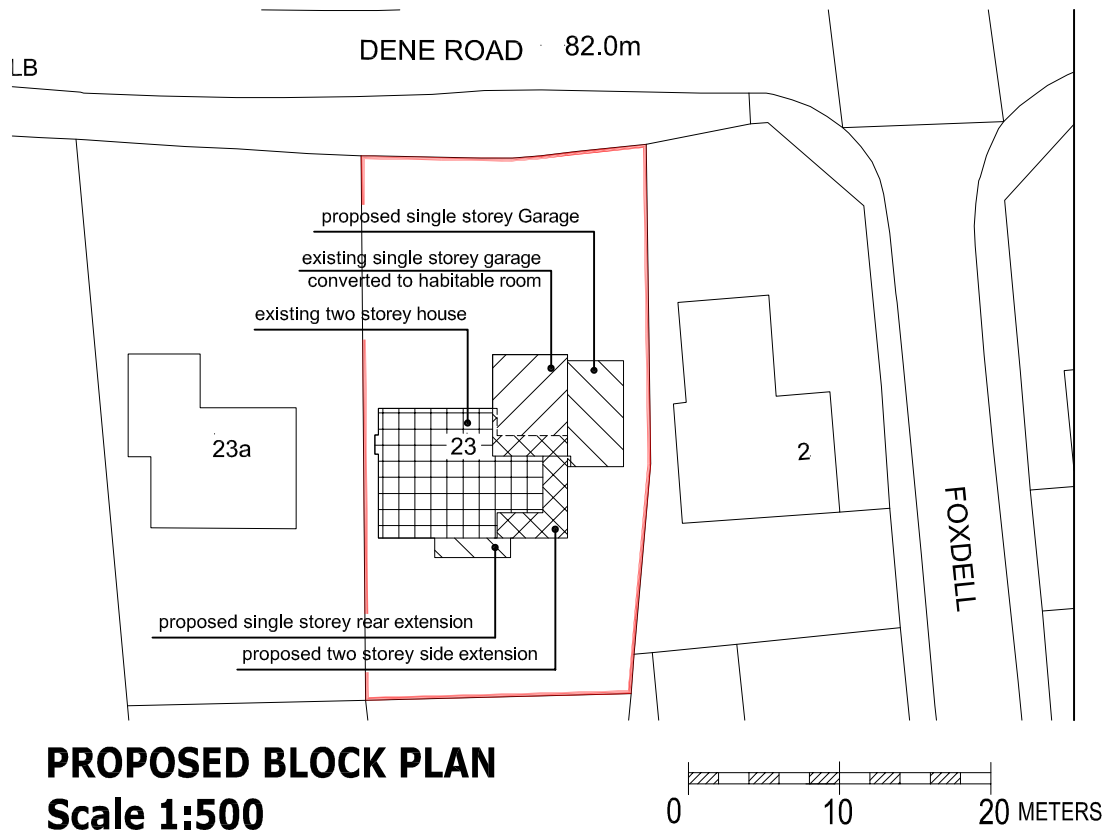

PROPOSED BLOCK PLAN
Scale 1:500

PHOTO 02
Rear elevation



FOR INFORMATION ONLY
NOT APPROVED FOR CONSTRUCTION

JETVIEW PROPERTIES LIMITED CHARTERED STRUCTURAL ENGINEERS & ARCHITECTURAL DESIGNERS ARGYLE HOUSE, 3RD FLR, JOEL STREET, NORTHWOOD HILLS MIDDLESEX HA6 1NW TEL: 01923 834 290 FAX: 01923 825 122 EMAIL: info@jvpdesignbuild.com	NOTES 1. THIS DRAWING IS TO BE READ IN CONJUNCTION WITH ALL RELEVANT ARCHITECTURAL AND ENGINEERING DWGS	REVISION	DESCRIPTION	DATE	PROJECT		DRAWING TITLE				
					PROPOSED ADDITIONS AND ALTERATIONS 23 DENE ROAD, NORTHWOOD, MIDDLESEX, HA6 2BX		EXISTING SITE LOCATION PLAN, AND PROPOSED BLOCK PLAN				
					CLIENT Mr & Mrs Sanghrajka MOB:						