



**ISSUED FOR PLANNING PURPOSES ONLY
NOT APPROVED FOR CONSTRUCTION**

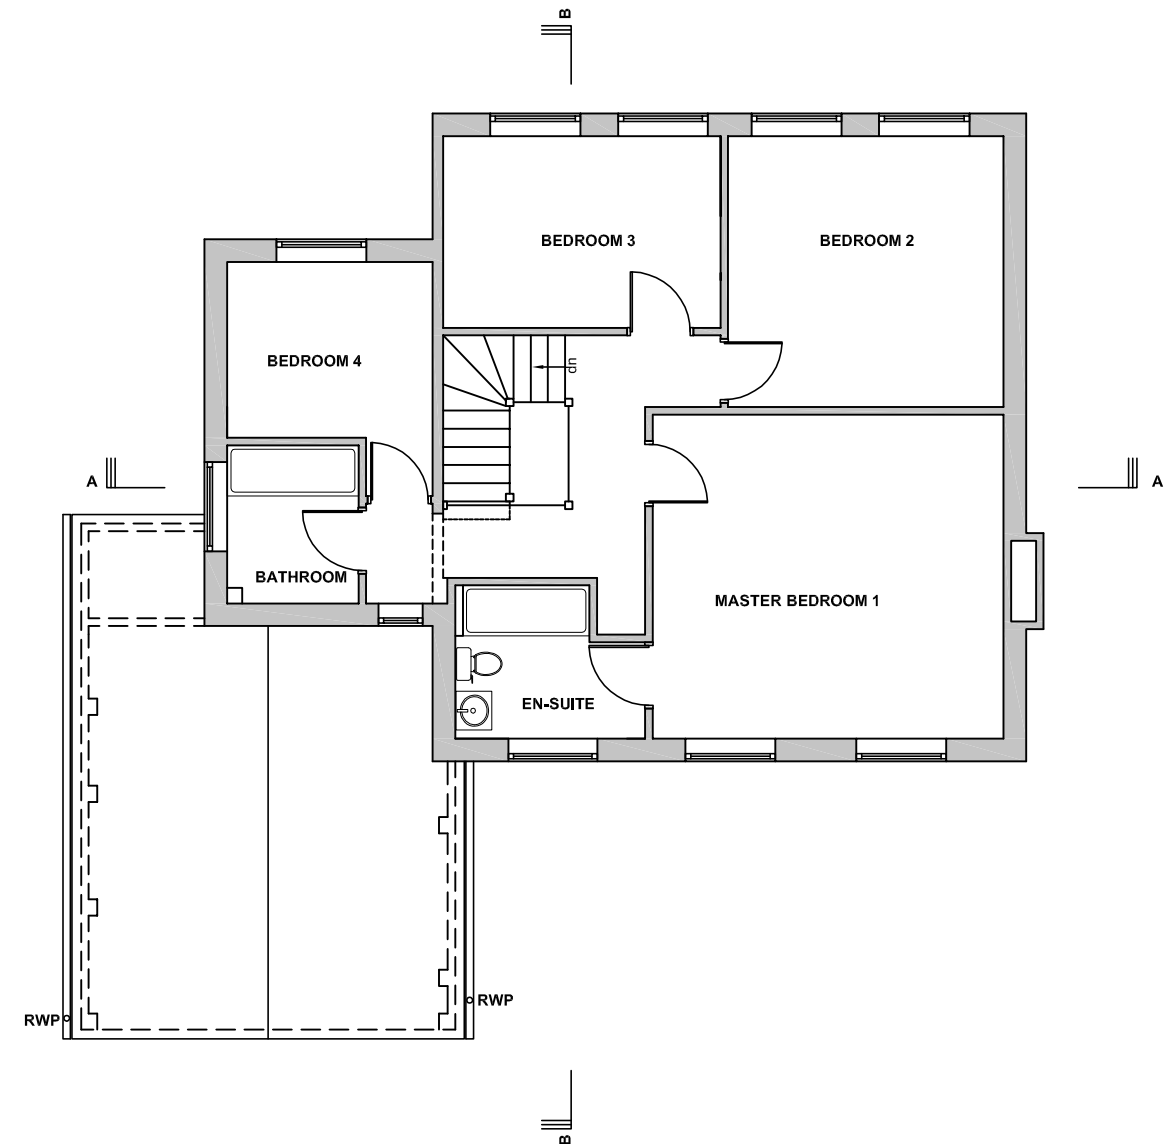

EXISTING FIRST FLOOR PLAN

Scale 1:100

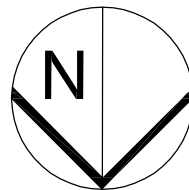

JETVIEW PROPERTIES LIMITED CHARTERED STRUCTURAL ENGINEERS & ARCHITECTURAL DESIGNERS ARGYLE HOUSE, 3RD FLR, JOEL STREET, NORTHWOOD HILLS MIDDLESEX HA6 1NW TEL: 01923 834 290 FAX: 01923 825 122 EMAIL: info@jvpdesignbuild.com	NOTES 1. THIS DRAWING IS TO BE READ IN CONJUNCTION WITH ALL RELEVANT ARCHITECTURAL AND ENGINEERING DWGS	REVISION	DESCRIPTION	DATE	PROJECT PROPOSED ADDITIONS AND ALTERATIONS 23 DENE ROAD, NORTHWOOD, MIDDLESEX, HA6 2BX	DRAWING TITLE EXISTING GROUND FLOOR AND FIRST FLOOR PLANS				
					CLIENT Mr & Mrs Sanghrajka	SCALE 1 : 100	@ A3	STATUS	PA	
					DATE 02/12/2014	CHECKED		TL		
					MOB: EMAIL:	JOB.NO. HS-14-143	DRAWN	PL		
					DWG.NO. PA-02	REVISION				
THIS DRAWING IS SUBJECT TO COPYRIGHT DO NOT REPRODUCE THIS DRAWING WITHOUT PRIOR PERMISSION FROM JETVIEW PROPERTY LIMITED										