


DO NOT SCALE THIS DRAWING, IF IN DOUBT ASK

EXISTING FRONT ELEVATION

Scale 1:100

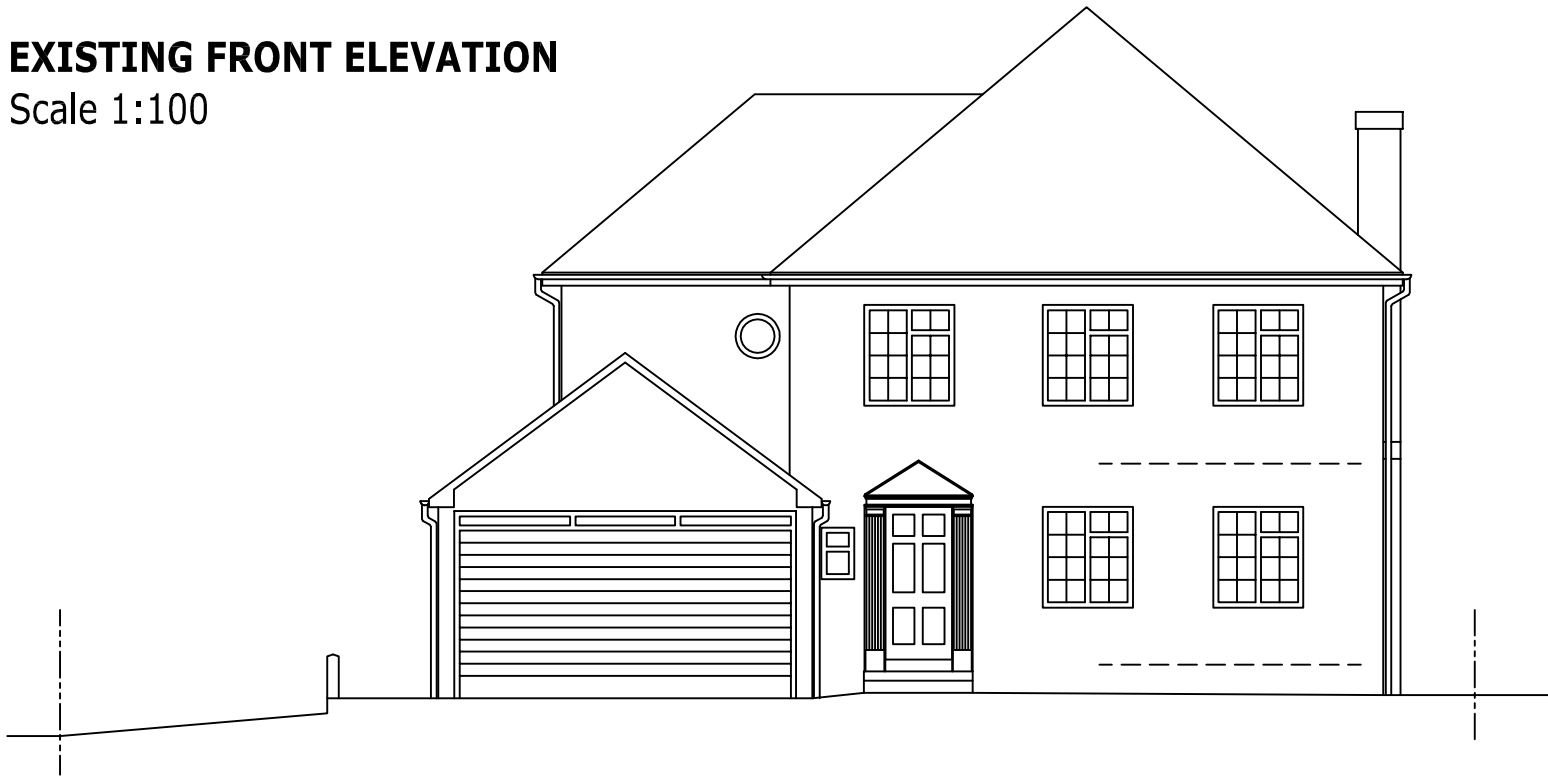



EXISTING REAR ELEVATION

Scale 1:100



EXISTING SIDE ELEVATION

Scale 1:100

 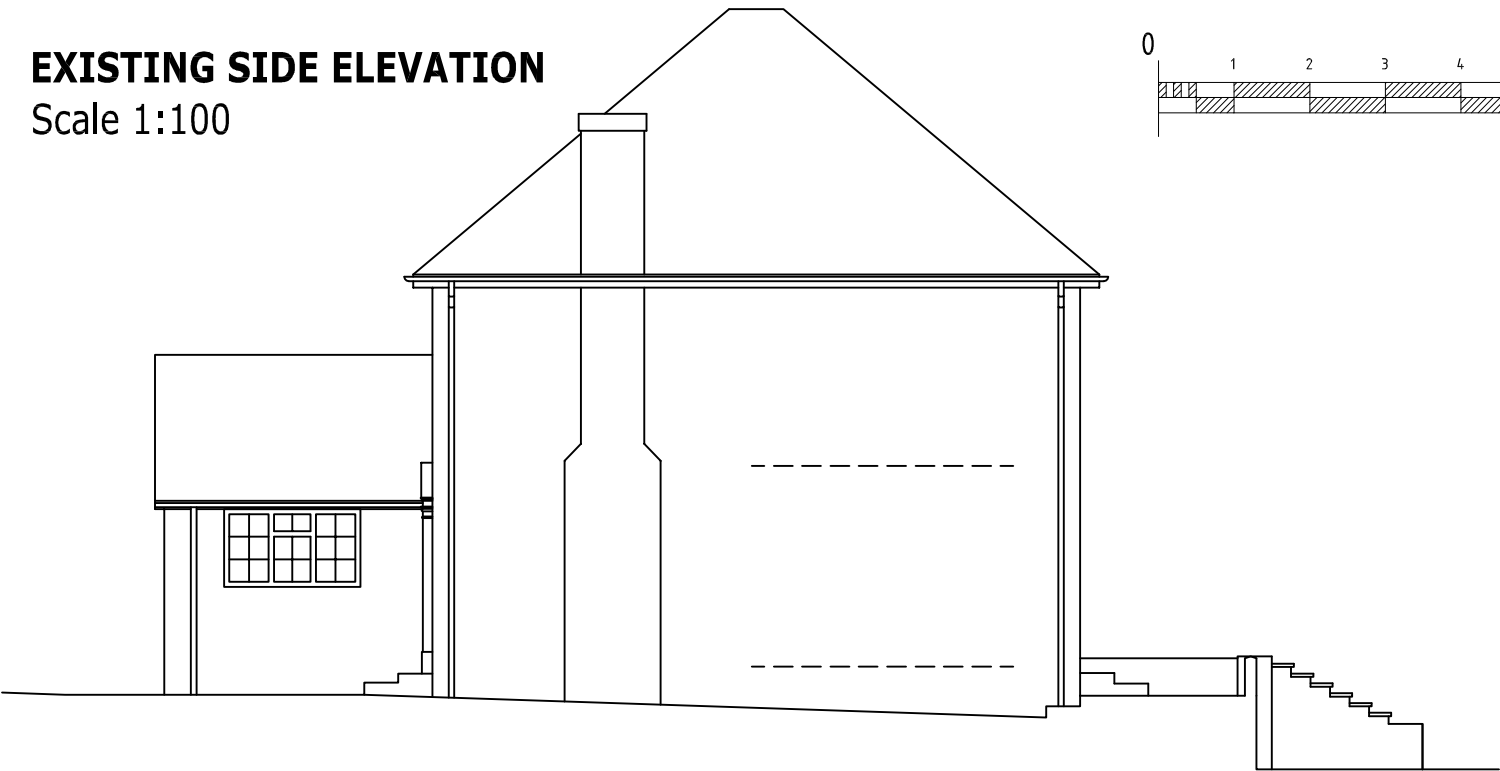

EXISTING SIDE ELEVATION

Scale 1:100



FOR INFORMATION ONLY
NOT APPROVED FOR CONSTRUCTION

JETVIEW PROPERTIES LIMITED

CHARTERED STRUCTURAL ENGINEERS & ARCHITECTURAL DESIGNERS

ARGYLE HOUSE, 3RD FLR, JOEL STREET,
NORTHWOOD HILLS MIDDLESEX HA6 1NW

TEL: 01923 834 290 FAX: 01923 825 122 EMAIL: info@jvpdesignbuild.com

NOTES

1. THIS DRAWING IS TO BE READ IN CONJUNCTION
WITH ALL RELEVANT ARCHITECTURAL AND
ENGINEERING DWGS

THIS DRAWING IS SUBJECT TO COPYRIGHT DO NOT REPRODUCE THIS DRAWING WITHOUT PRIOR PERMISSION FROM JETVIEW PROPERTY LIMITED

REVISION

DESCRIPTION

DATE

PROJECT

PROPOSED ADDITIONS AND ALTERATIONS
23 DENE ROAD, NORTHWOOD,
MIDDLESEX, HA6 2BX

CLIENT

Mr & Mrs Sanghrajka

MOB:

EMAIL:

DRAWING TITLE

EXISTING
ELEVATIONS

SCALE	1 : 100	@ A3	STATUS	PA
DATE	02/12/2014		CHECKED	TL
JOB.NO.	HS-14-143		DRAWN	PL
DWG.NO.	PA-04		REVISION	