



DO NOT SCALE THIS DRAWING, IF IN DOUBT ASK

FOR INFORMATION ONLY
NOT APPROVED FOR CONSTRUCTION

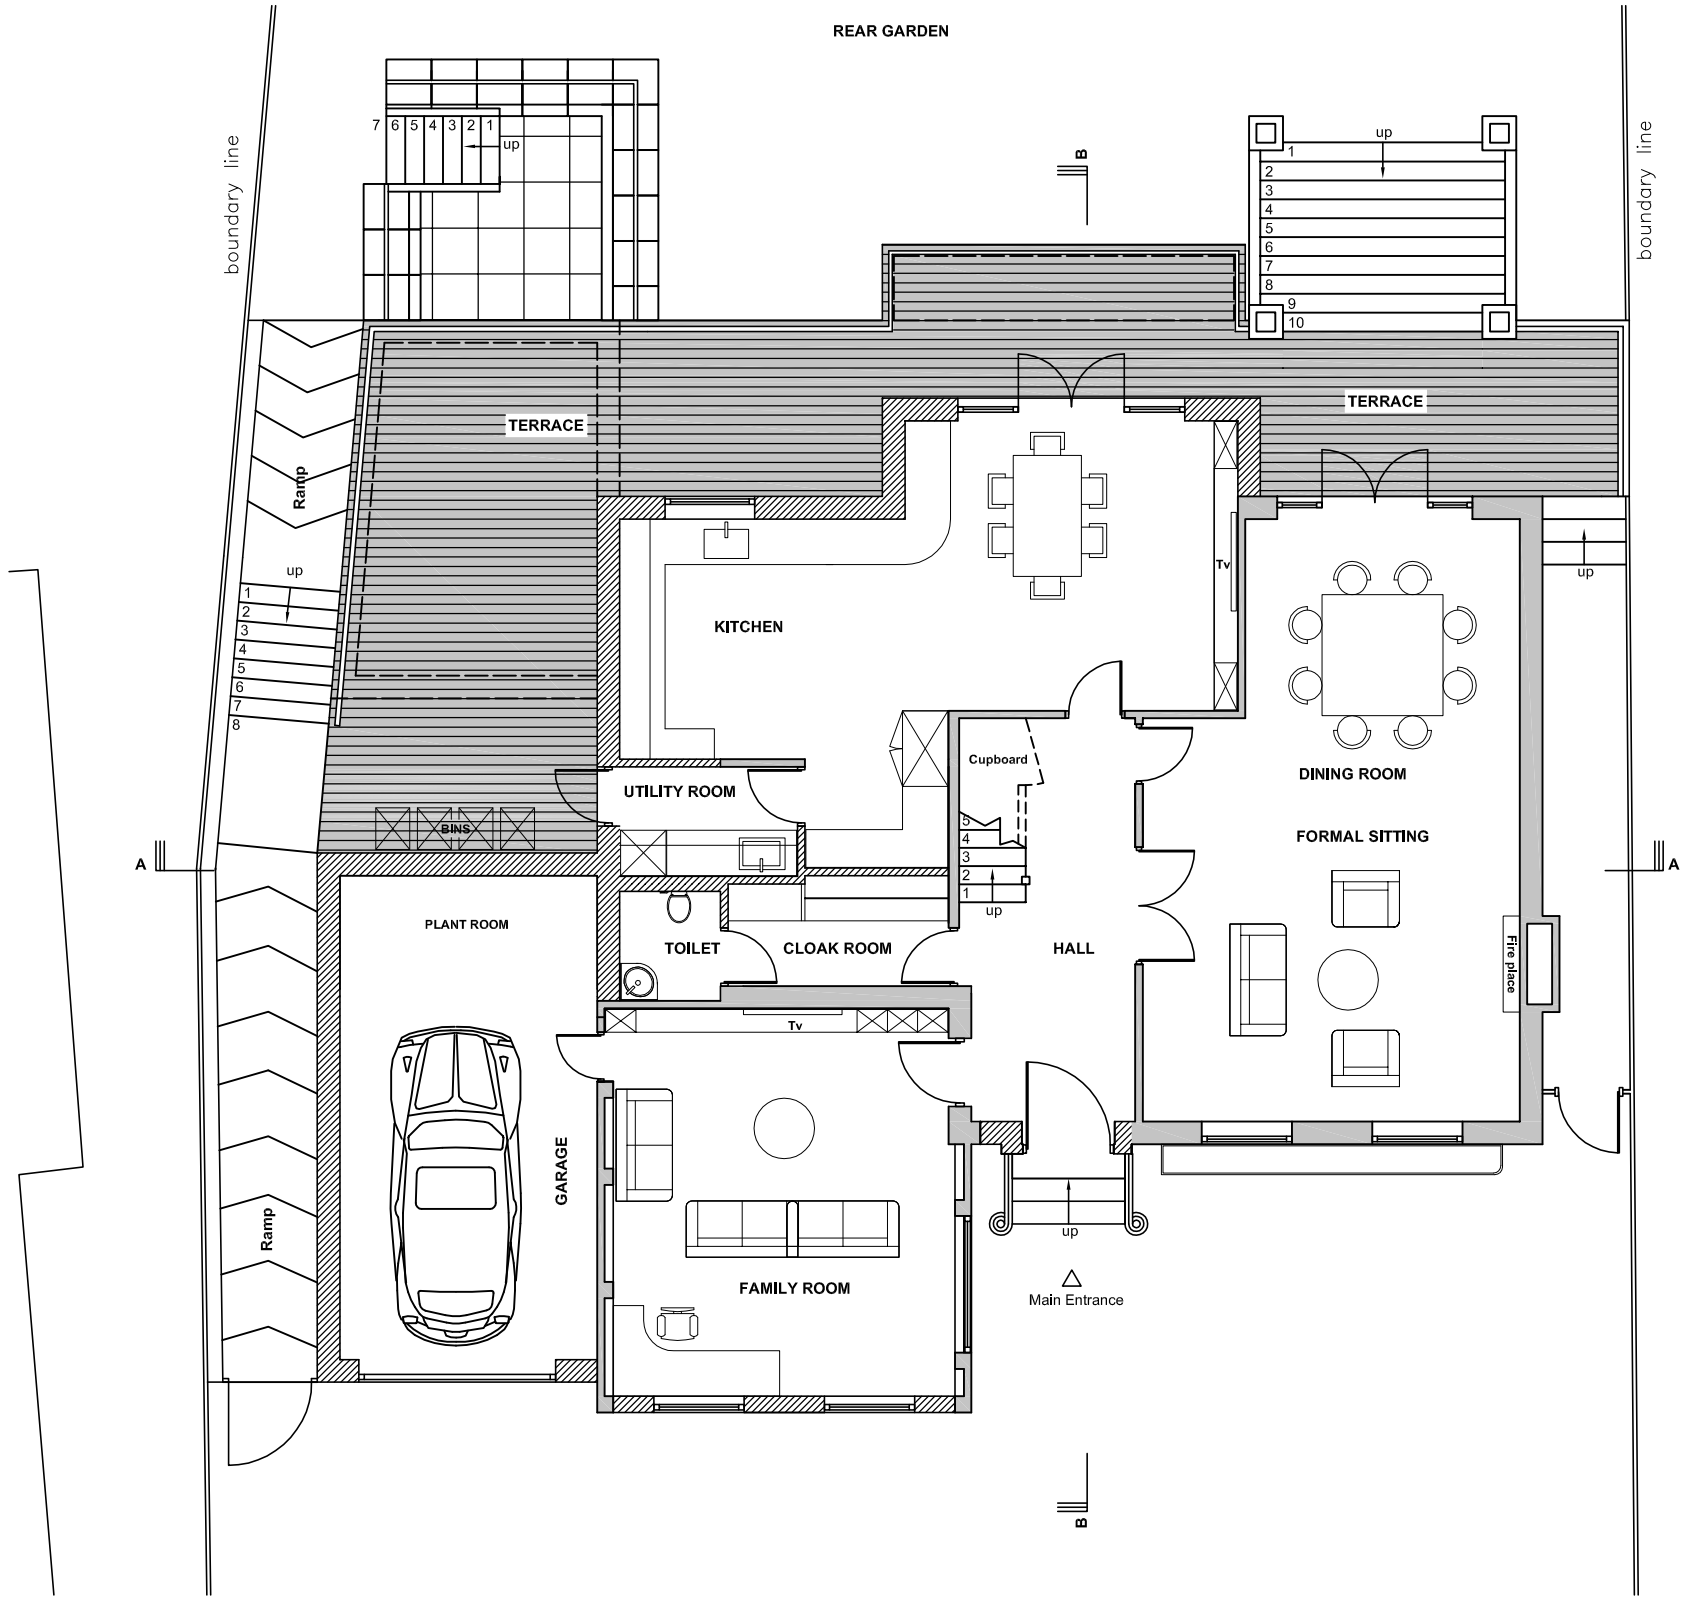


PROPOSED GROUND FLOOR PLAN
Scale 1:100

 

LEGEND:

EXISTING WALLS

PROPOSED WALLS

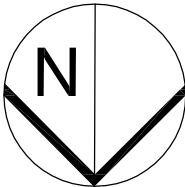

JETVIEW PROPERTIES LIMITED CHARTERED STRUCTURAL ENGINEERS & ARCHITECTURAL DESIGNERS ARGYLE HOUSE, 3RD FLR, JOEL STREET, NORTHWOOD HILLS MIDDLESEX HA6 1NW TEL: 01923 834 290 FAX: 01923 825 122 EMAIL: info@jvpdesignbuild.com	NOTES 1. THIS DRAWING IS TO BE READ IN CONJUNCTION WITH ALL RELEVANT ARCHITECTURAL AND ENGINEERING DWGS	REVISION	DESCRIPTION	DATE	PROJECT	DRAWING TITLE				
					PROPOSED ADDITIONS AND ALTERATIONS 23 DENE ROAD, NORTHWOOD, MIDDLESEX, HA6 2BX	PROPOSED GROUND FLOOR PLAN				
					CLIENT	SCALE	1 : 100	@ A3	STATUS	PA
					Mr & Mrs Sanghrajka	DATE	02/12/2014		CHECKED	TL
					MOB:					