

**FOR INFORMATION ONLY
NOT APPROVED FOR CONSTRUCTION**

The walls to be match existing.

Rain water goods to be black PVC-U

Window frames to be white to match existing





PROPOSED FRONT ELEVATION

Scale 1:100




PROPOSED REAR ELEVATION

Scale 1:100

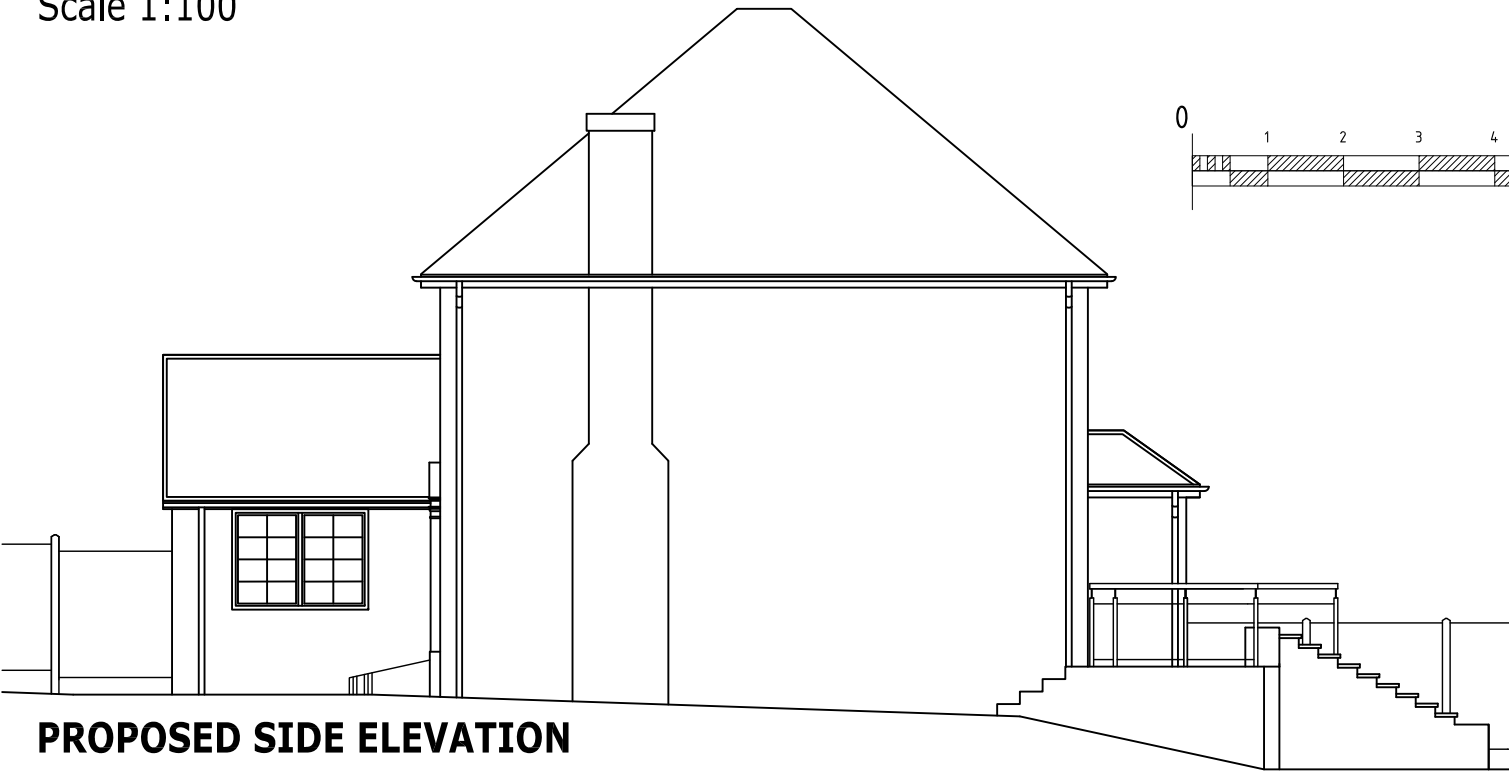 

PROPOSED SIDE ELEVATION

Scale 1:100

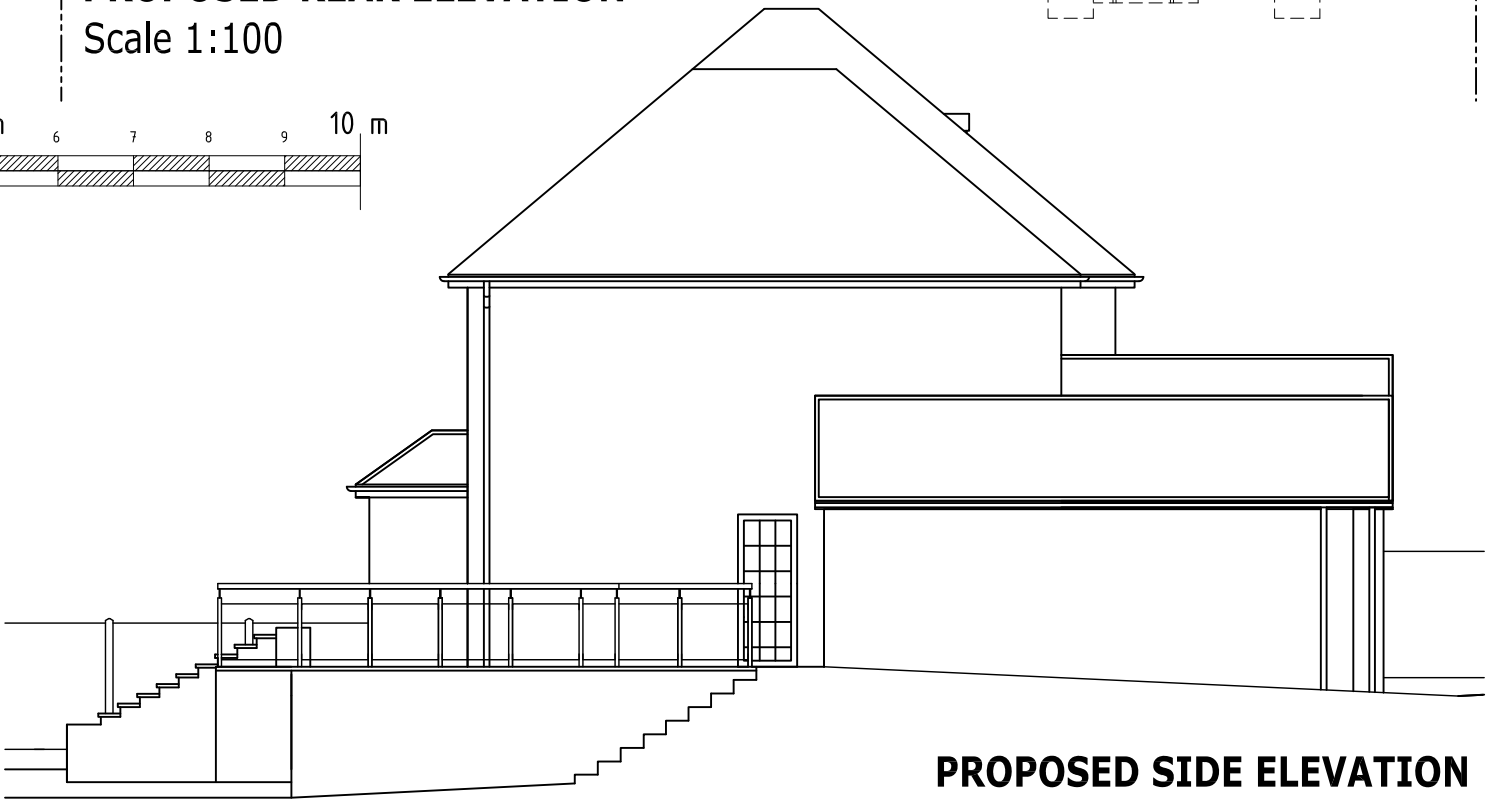

PROPOSED SIDE ELEVATION

Scale 1:100

JETVIEW PROPERTIES LIMITED CHARTERED STRUCTURAL ENGINEERS & ARCHITECTURAL DESIGNERS ARGYLE HOUSE, 3RD FLR, JOEL STREET, NORTHWOOD HILLS MIDDLESEX HA6 1NW TEL:01923 834 290 FAX:01923 825 122 EMAIL:info@jvpdesignbuild.com	NOTES 1. THIS DRAWING IS TO BE READ IN CONJUNCTION WITH ALL RELEVANT ARCHITECTURAL AND ENGINEERING DWGS	REVISION	DESCRIPTION	DATE	PROJECT	DRAWING TITLE PROPOSED ELEVATIONS						
					PROPOSED ADDITIONS AND ALTERATIONS 23 DENE ROAD, NORTHWOOD, MIDDLESEX, HA6 2BX							
					CLIENT	Mr & Mrs Sanghrajka	SCALE	1 : 100	@ A3	STATUS	PA	
							DATE	02/12/2014			CHECKED	TL
							JOB.NO.	HS-14-143			DRAWN	PL
	DWG.NO.	PA-10					REVISION					
THIS DRAWING IS SUBJECT TO COPYRIGHT DO NOT REPRODUCE THIS DRAWING WITHOUT PRIOR PERMISSION FROM JETVIEW PROPERTY LIMITED												