

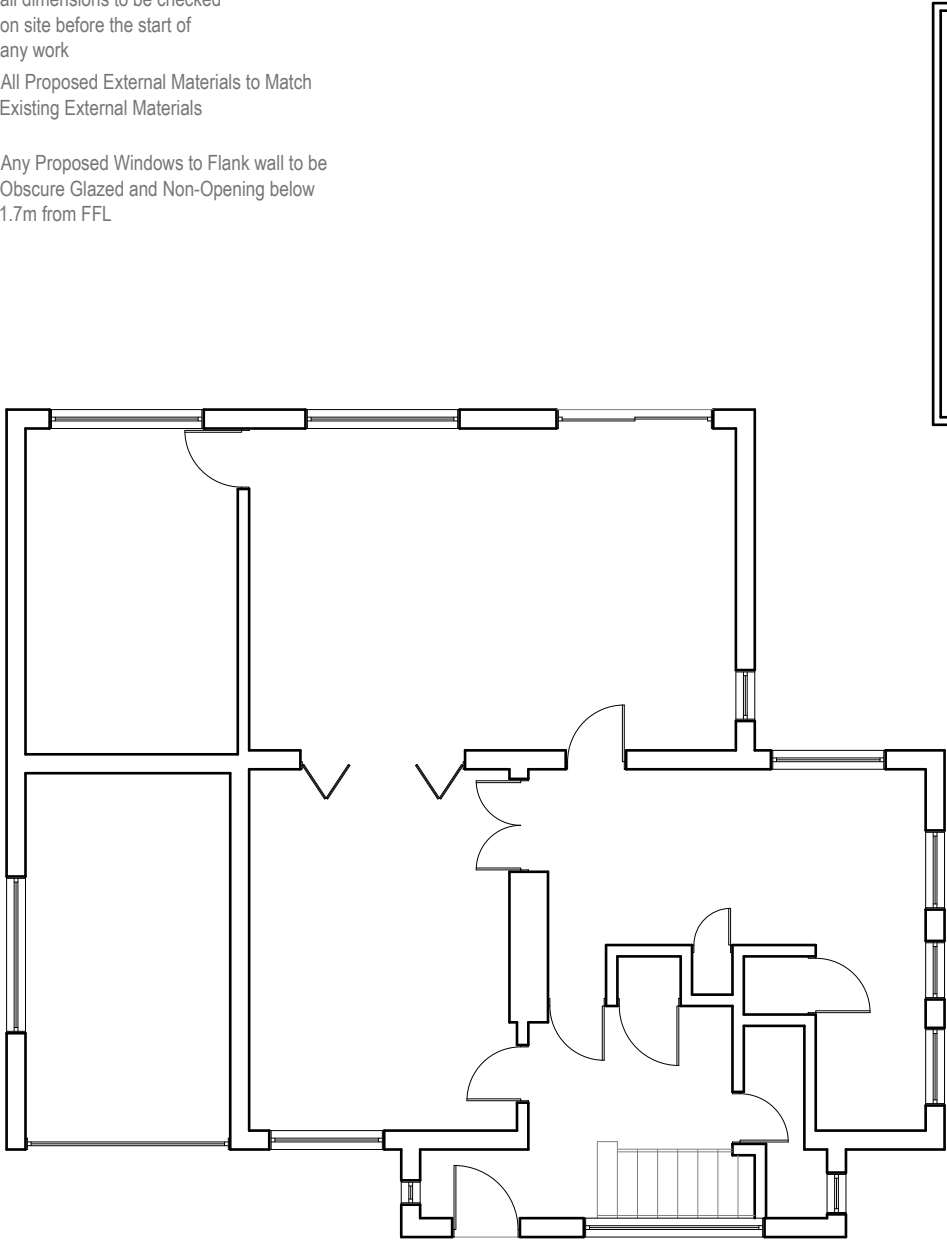


All work to comply with current building regulations and codes of practice
Do not scale from drawings all dimensions to be checked on site before the start of any work
All Proposed External Materials to Match Existing External Materials



Any Proposed Windows to Flank wall to be Obscure Glazed and Non-Opening below 1.7m from FFL

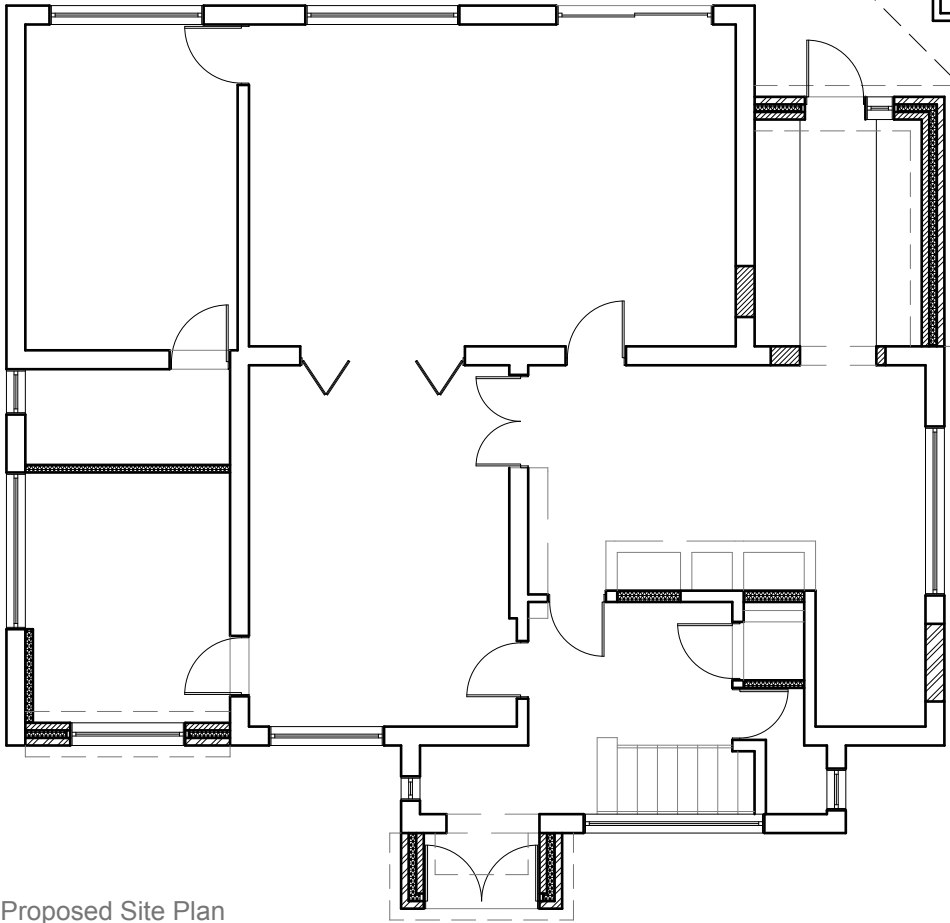

Existing Site Plan
Scale 1:100

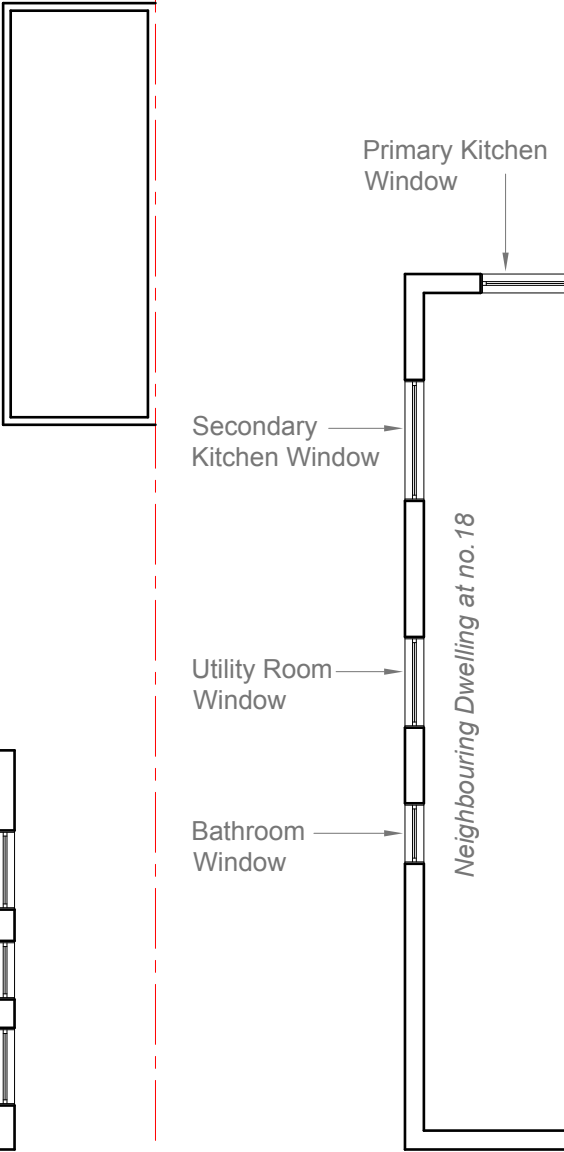

Proposed Site Plan
Scale 1:100

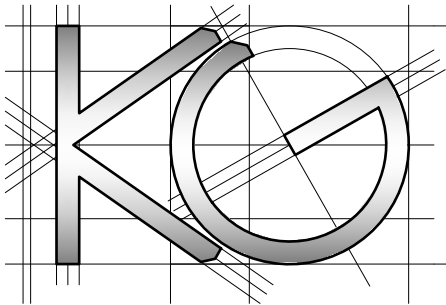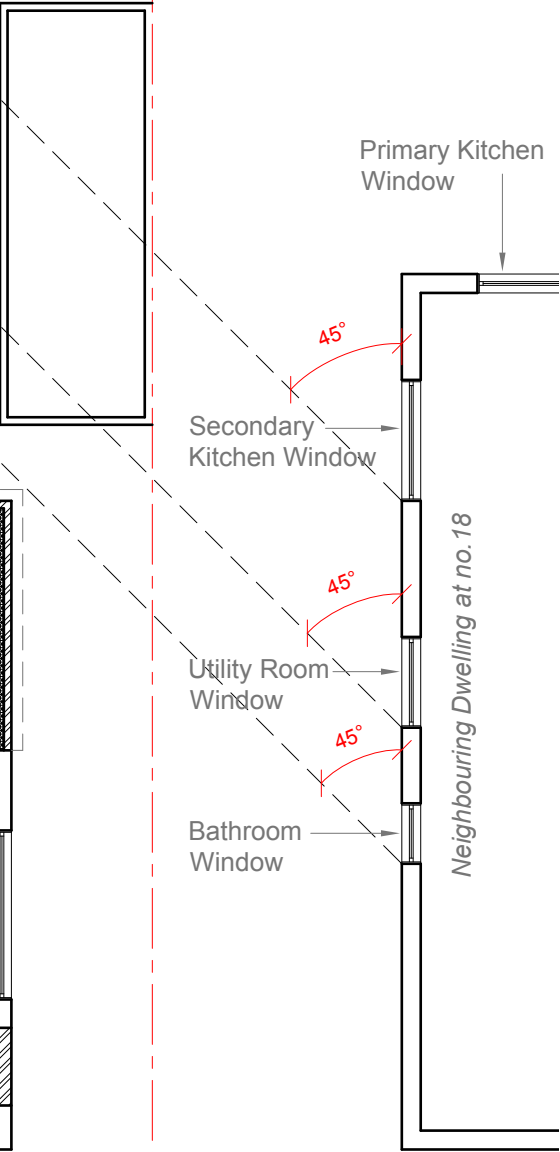

Site Address:
20 Woodstock Drive
Ickenham
UB10 8EF

1

Drawing Content:
Existing and Proposed Site Plans

2

Drawings No:
20woodstockdrive/2017/09

3

Drawings Scale:
1:100

4

Date Drawn:
24th June 2017

5

Drawn By:
KG

6

Planning Issue

7

Revision:



8

All work to comply with current building regulations and codes of practice

Do not scale from drawings all dimensions to be checked on site before the start of any work

All Proposed External Materials to Match Existing External Materials

Any Proposed Windows to Flank wall to be Obscure Glazed and Non-Opening below 1.7m from FFL

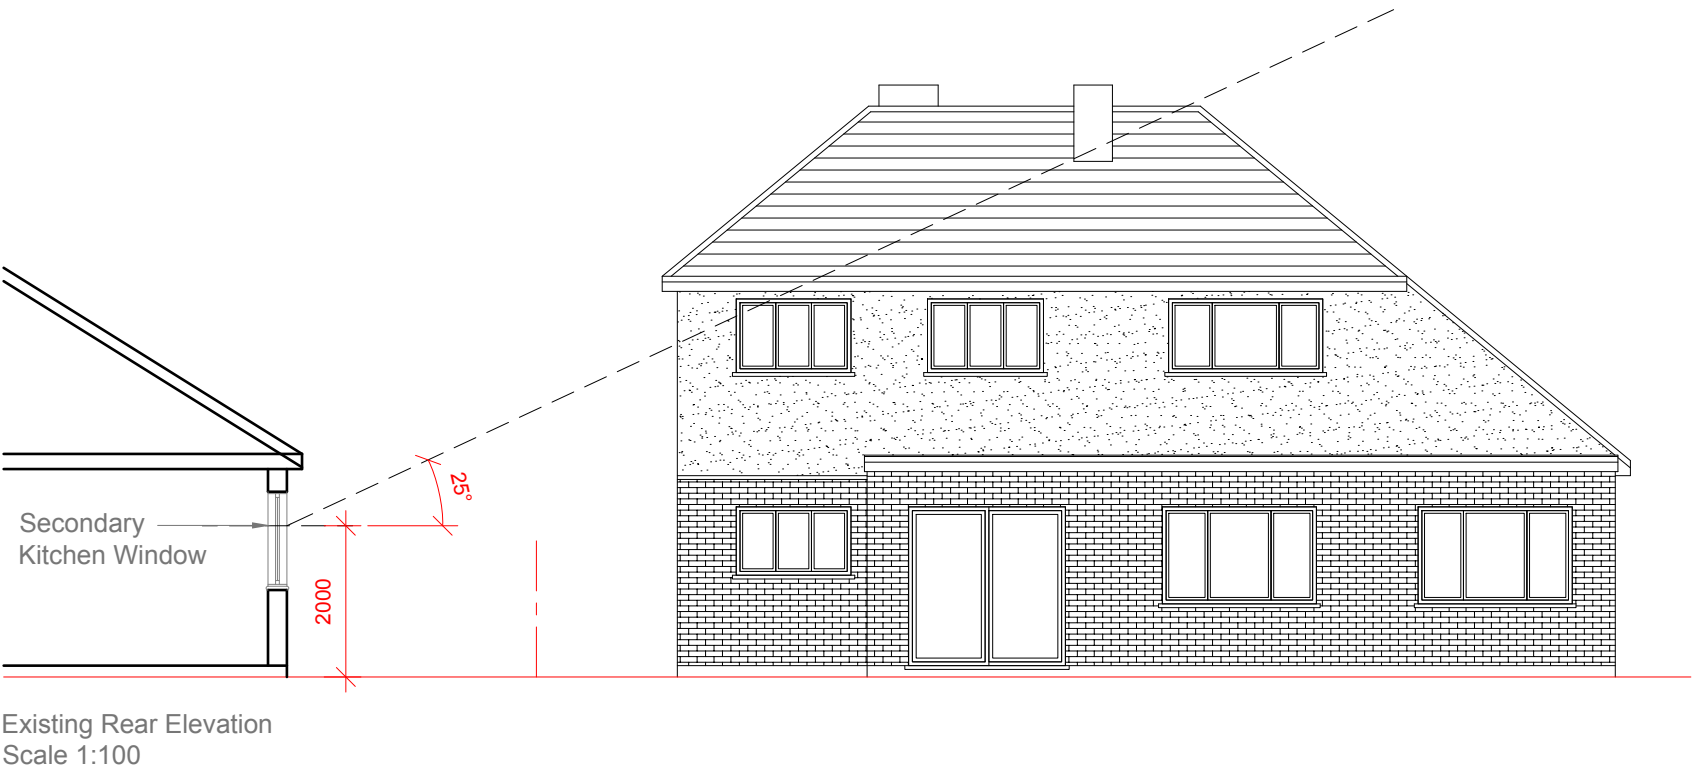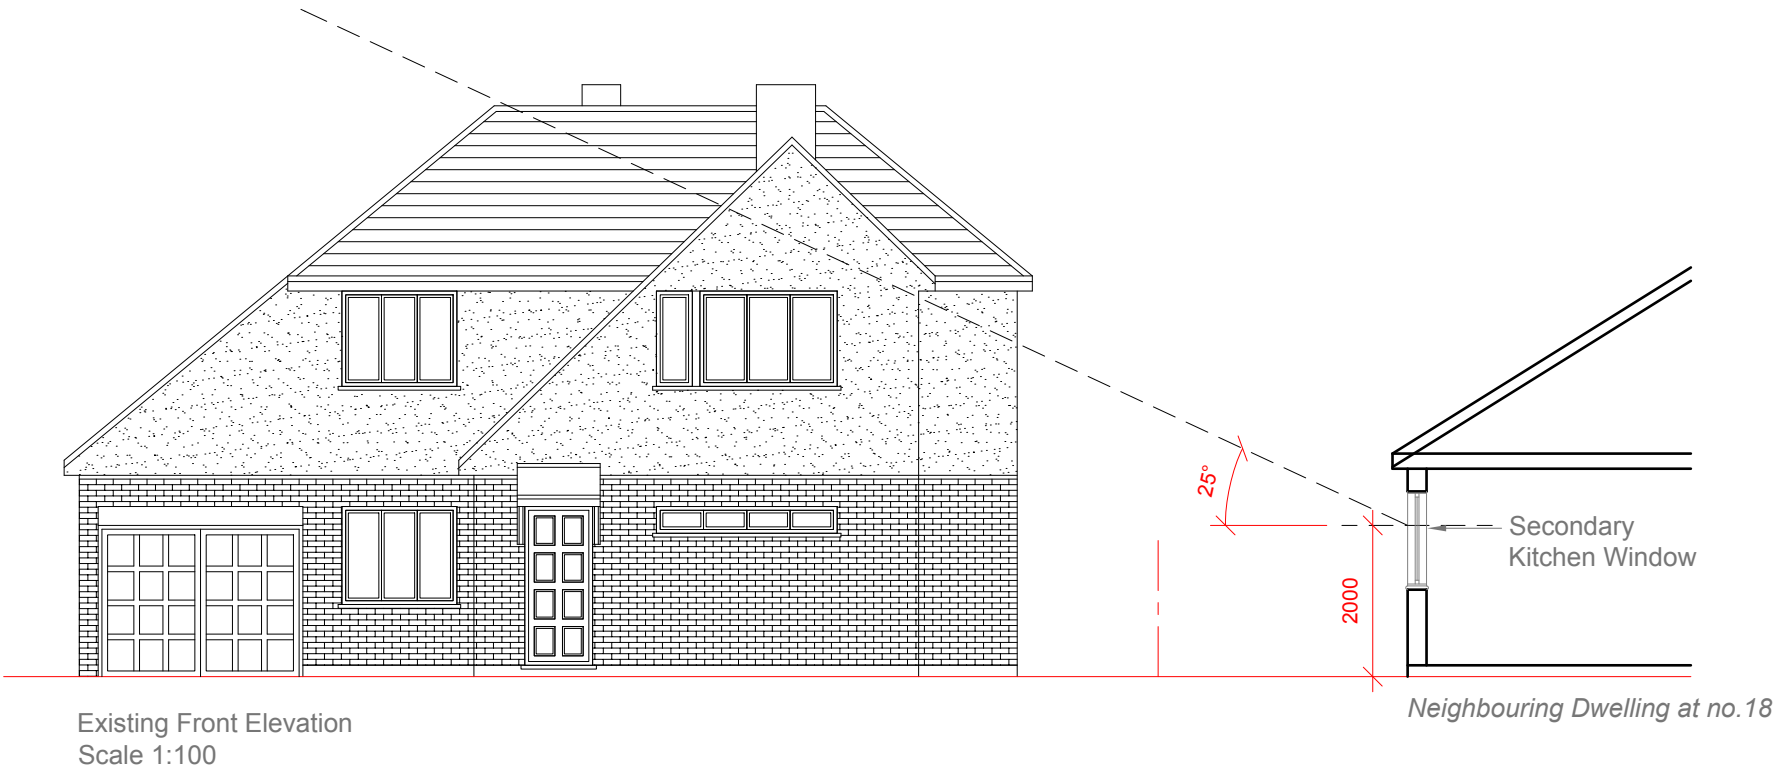



	<u>Site Address:</u> 20 Woodstock Drive Ickenham UB10 8EF	<u>Drawing Content:</u> Existing Elevations	<u>Drawings No:</u> 20woodstockdrive/2017/10	<u>Date Drawn:</u> 24th June 2017	Planning Issue	
	1	2	3	5	7	
			<u>Drawings Scale:</u> 1:100	<u>Drawn By:</u> KG	<u>Revision:</u>	8

All work to comply with current building regulations and codes of practice

Do not scale from drawings
all dimensions to be checked on site before the start of any work

All Proposed External Materials to Match Existing External Materials

Any Proposed Windows to Flank wall to be Obscure Glazed and Non-Opening below 1.7m from FFL

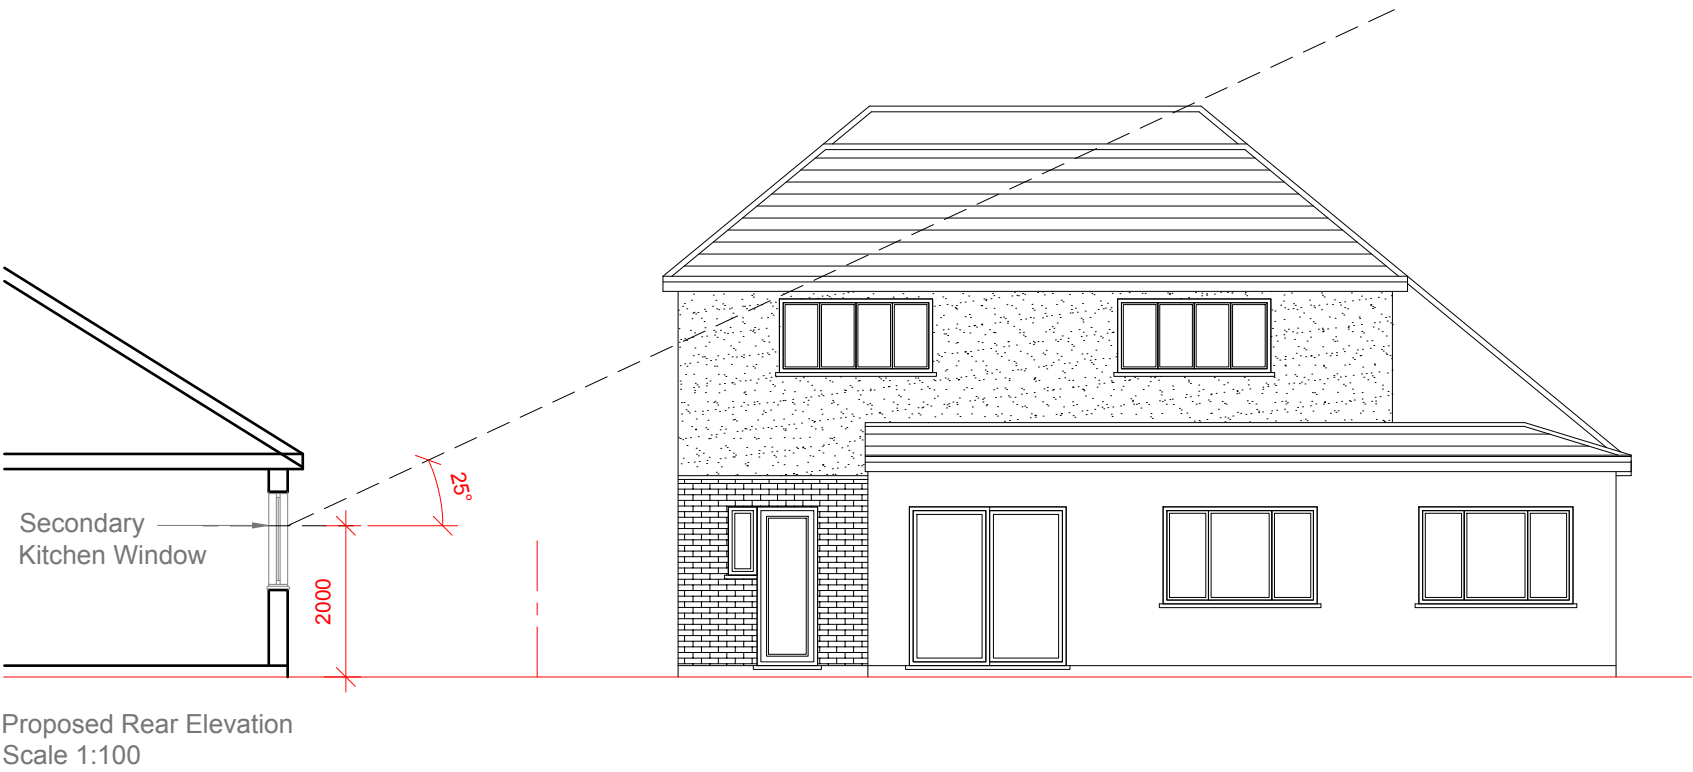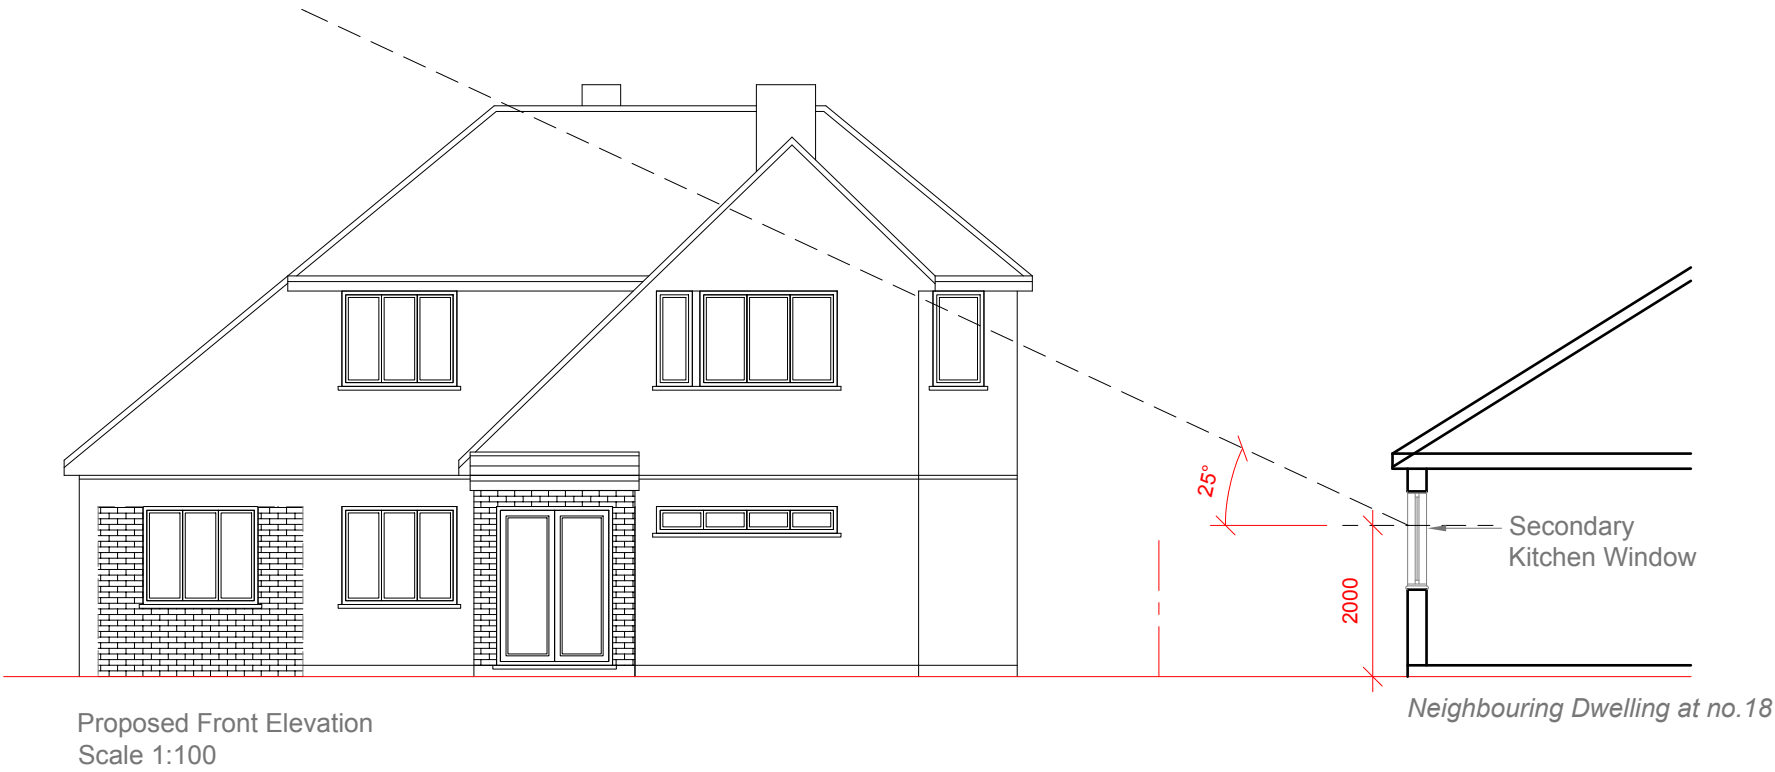

	<u>Site Address:</u> 20 Woodstock Drive Ickenham UB10 8EF	<u>Drawing Content:</u> Proposed Elevations	<u>Drawings No:</u> 20woodstockdrive/2017/10	<u>Date Drawn:</u> 24th June 2017	Planning Issue	
	1	2	3	5	7	
			<u>Drawings Scale:</u> 1:100	<u>Drawn By:</u> KG	<u>Revision:</u>	8
			4	6		