



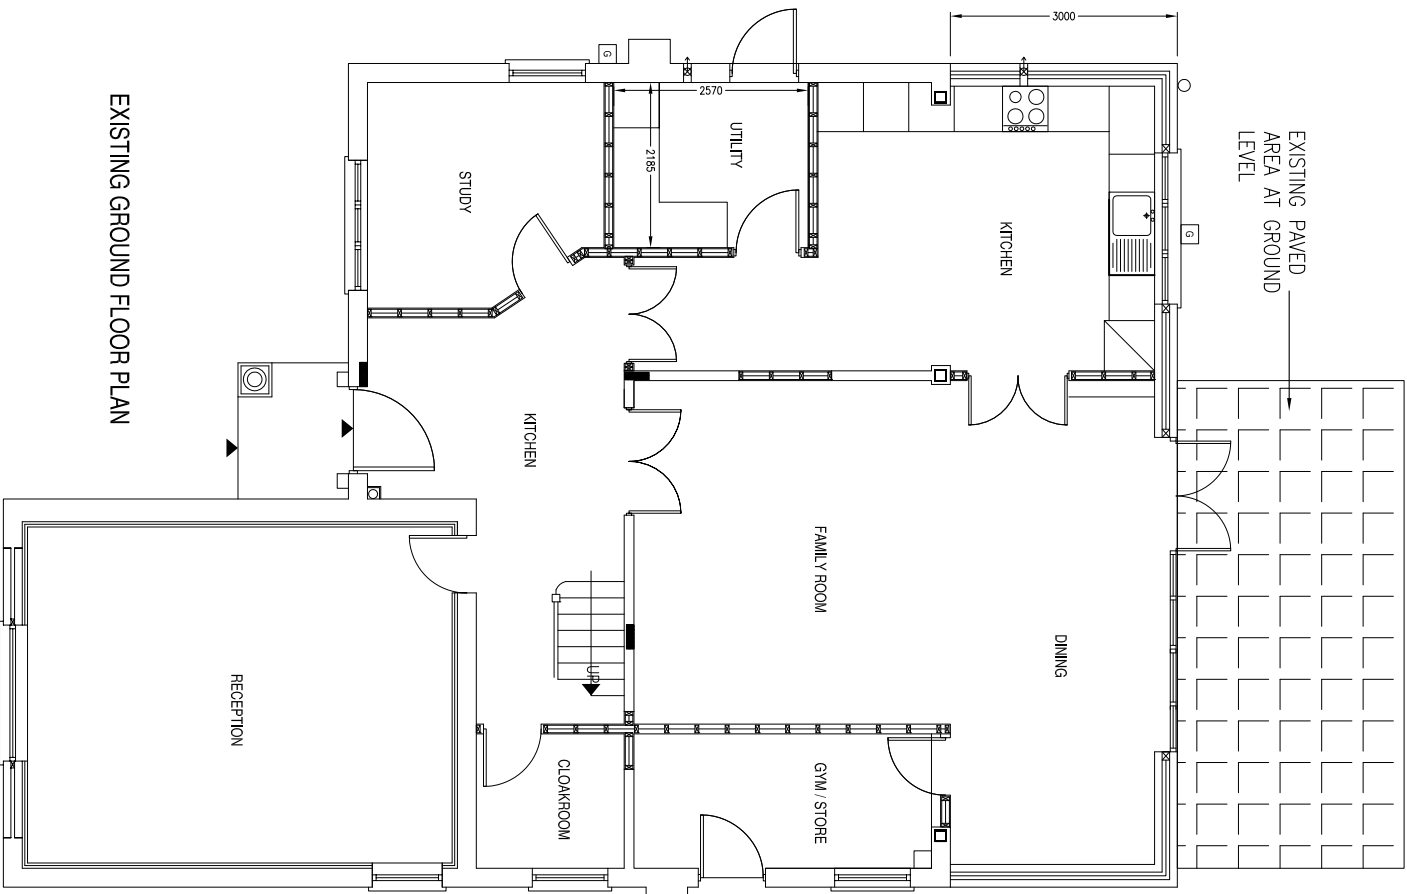

EXISTING GROUND FLOOR PLAN

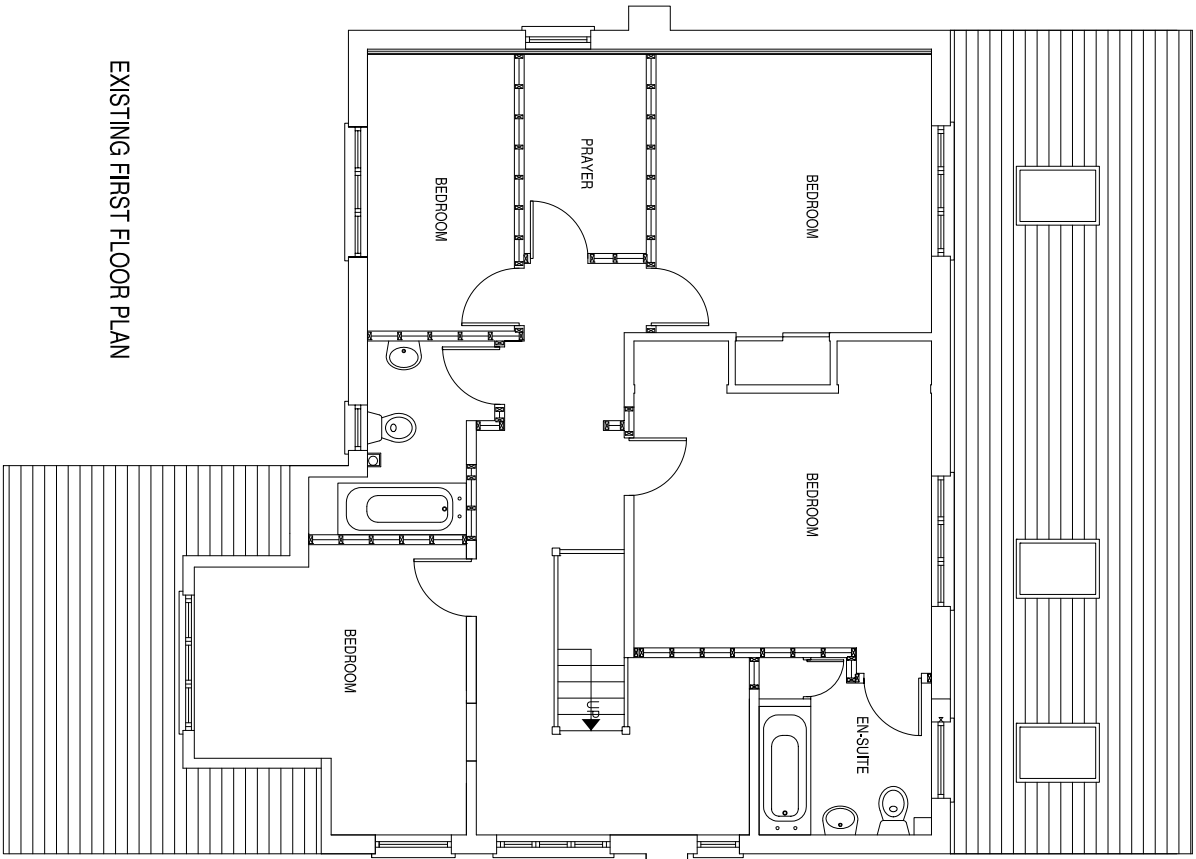


EXISTING FIRST FLOOR PLAN

Itemref	Quantity	Title/Name, designation, material, dimension etc			Article No./Reference	
Designed by	Checked by	Approved by - date	File name	Date	Scale	
EXISTING GROUND & FIRST FLOOR PLANS			15HW-100	04.12.2020	1:100	

15 HALLAND WAY, HA6 2AG

PL-100

Edition - Sheet -/-

 

LINEAR SCALE 1:100