

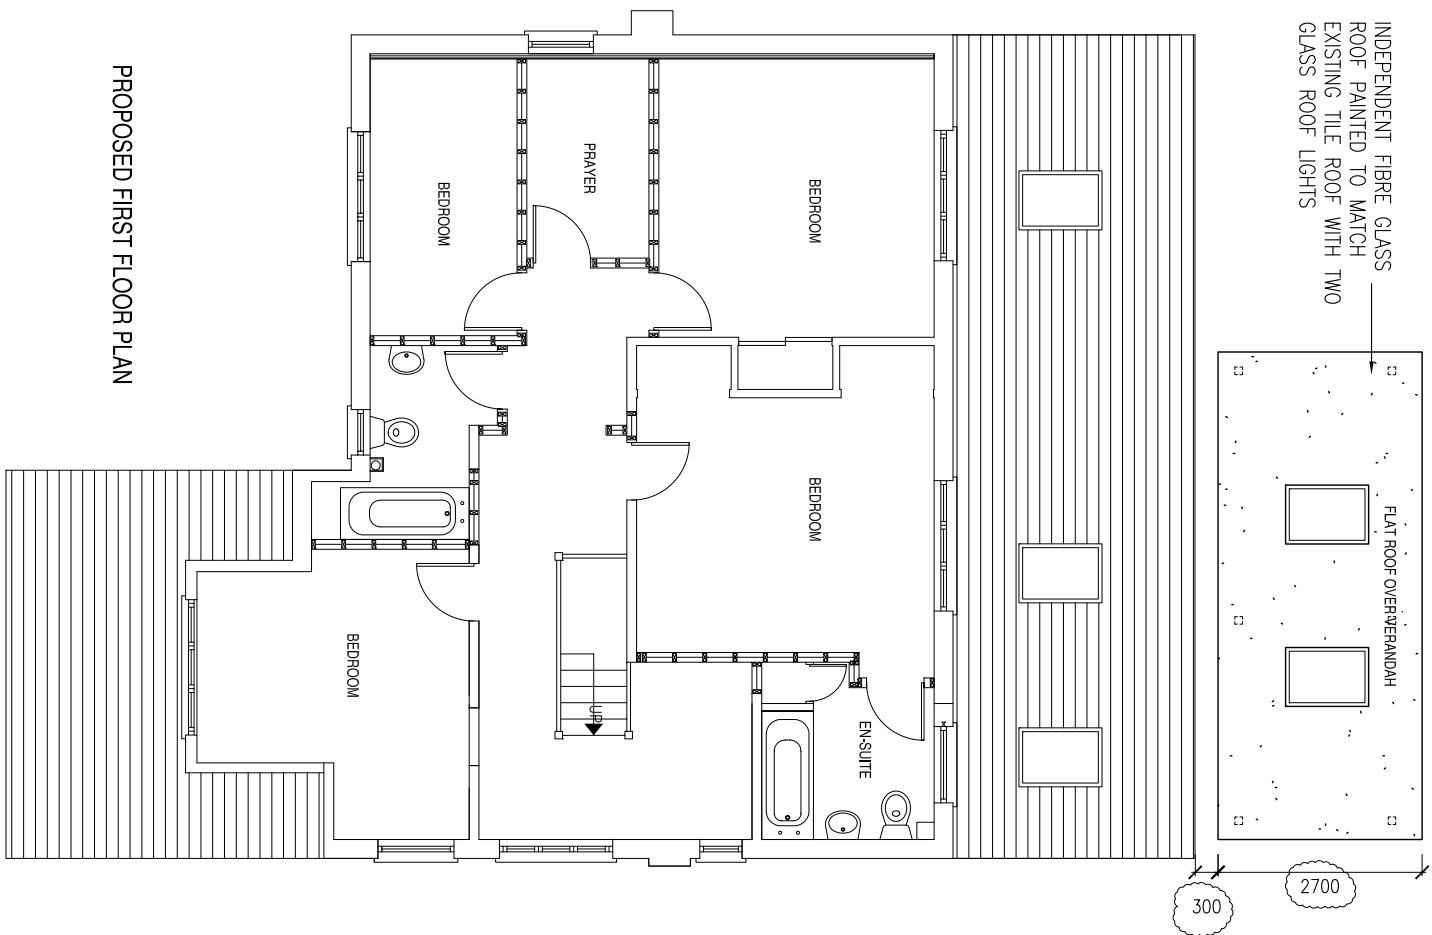


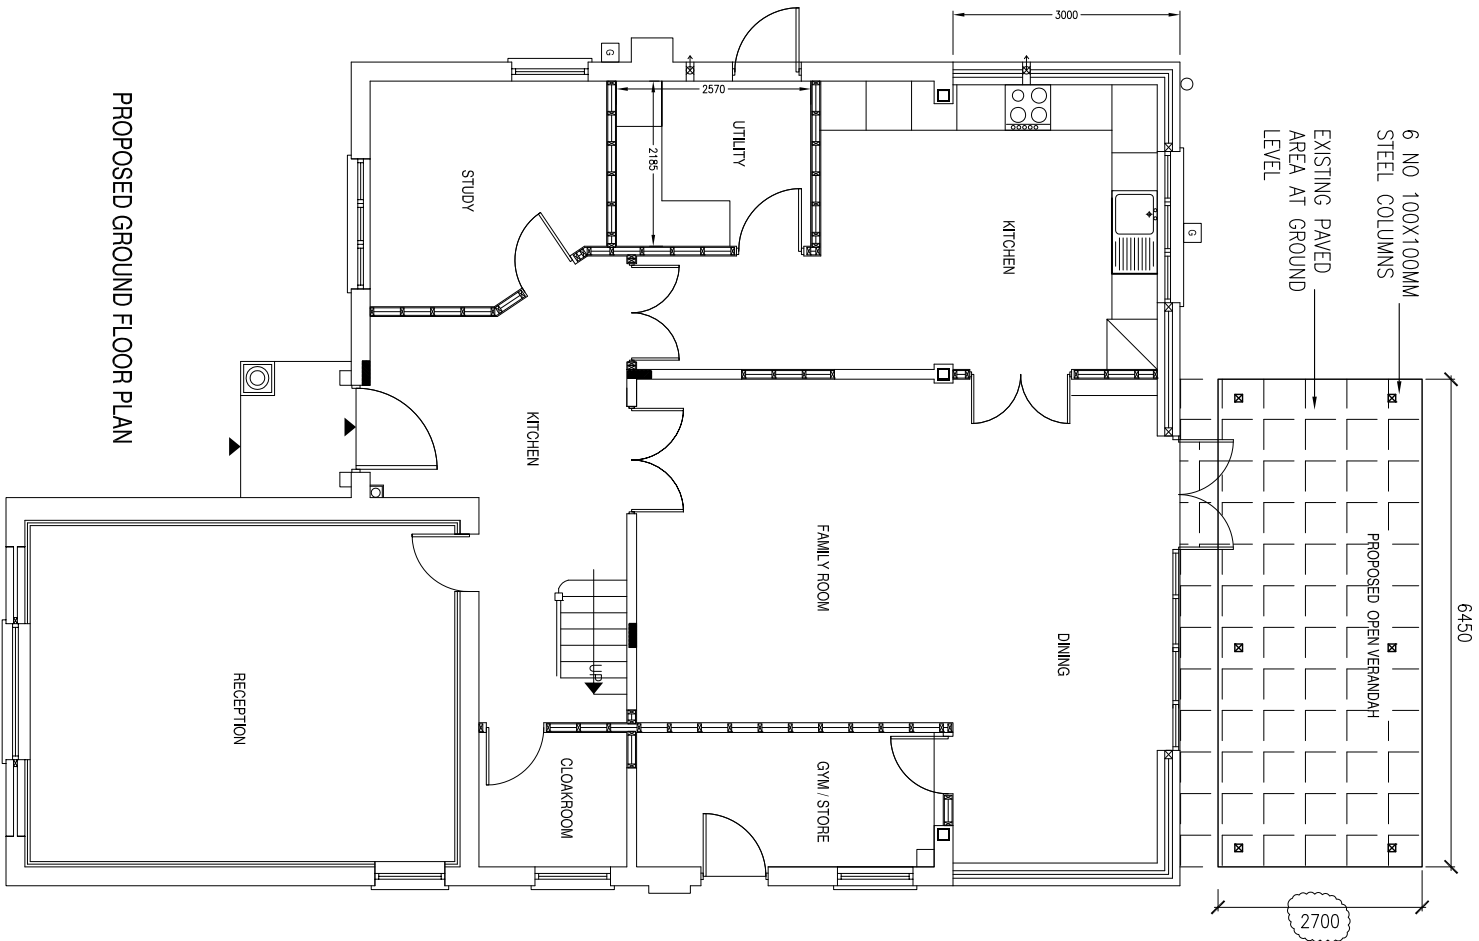

F

 

LINEAR SCALE 1:100

F

Itemref	Quantity	Title/Name, designation, material, dimension etc			Article No./Reference	
Designed by	Checked by	Approved by - date	File name	Date	Scale	
PROPOSED GROUND & FIRST FLOOR PLANS				15HW-101	08.09.2020	1:100
15 HALLAND WAY, HA6 2AG				PL-101 D	Edition -	Sheet -/-

F