



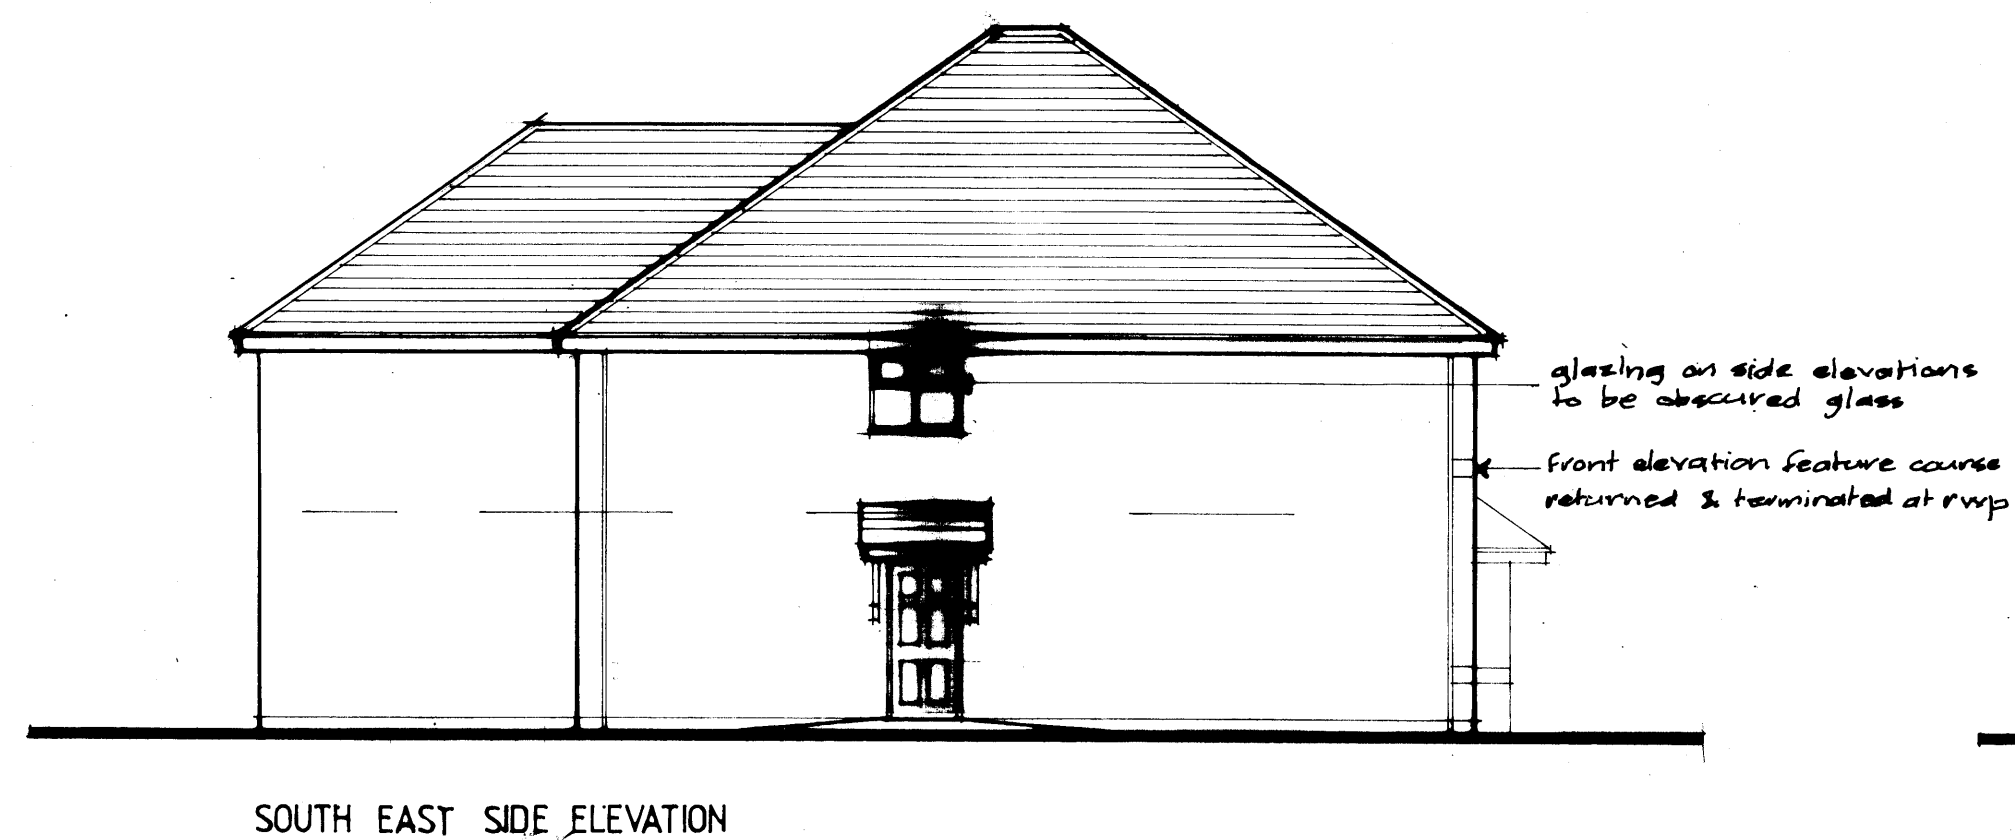




SOUTH EAST SIDE ELEVATION




REAR ELEVATION

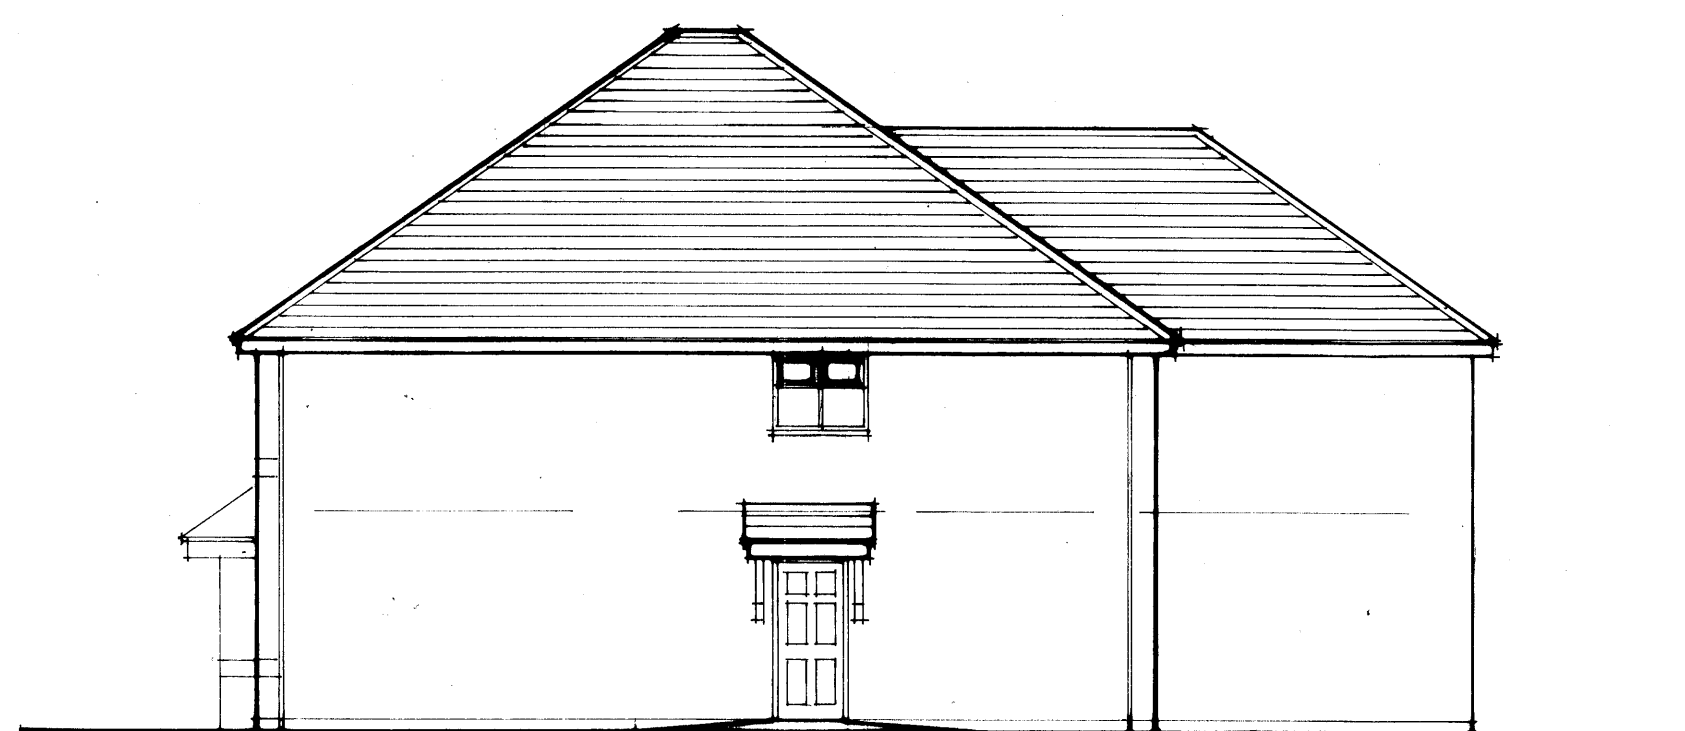


NORTH WEST SIDE ELEVATION

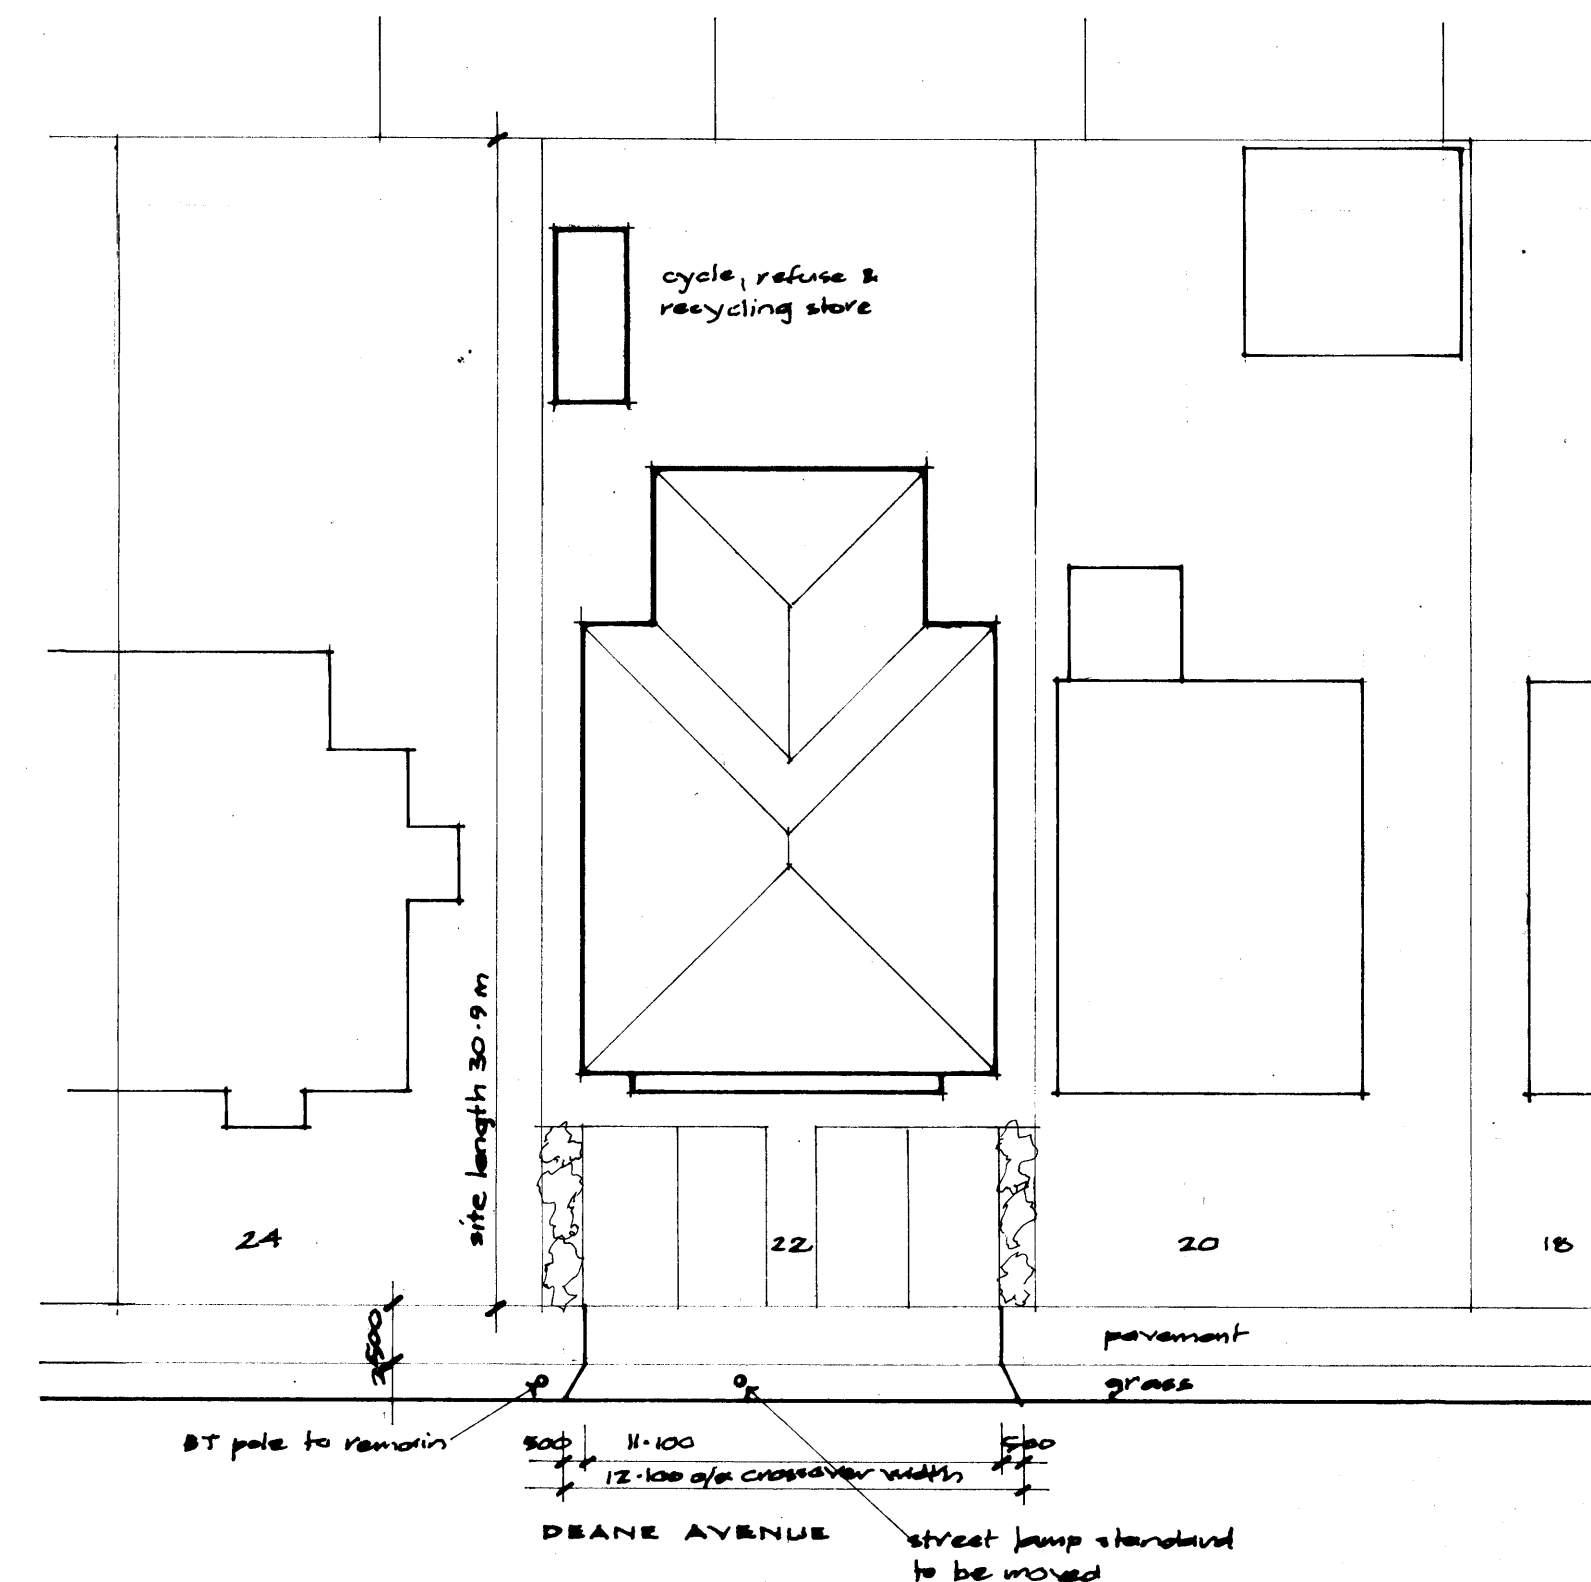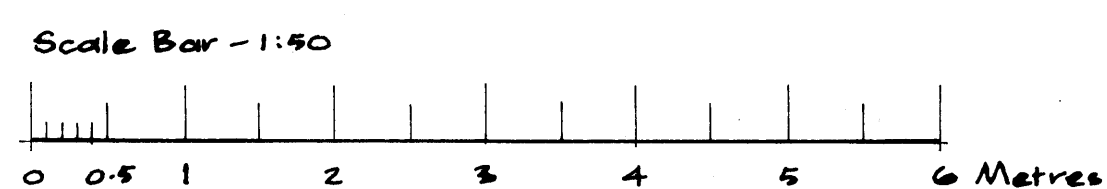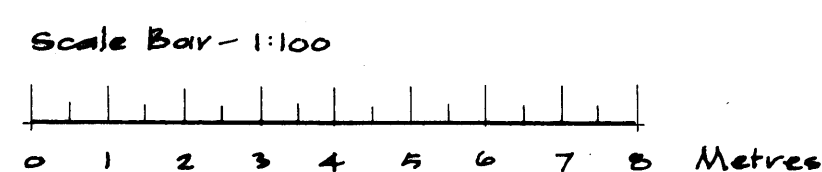

SITE PLAN - 1:200

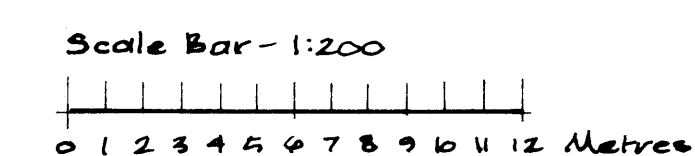


FRONT, PRINCIPAL ELEVATION

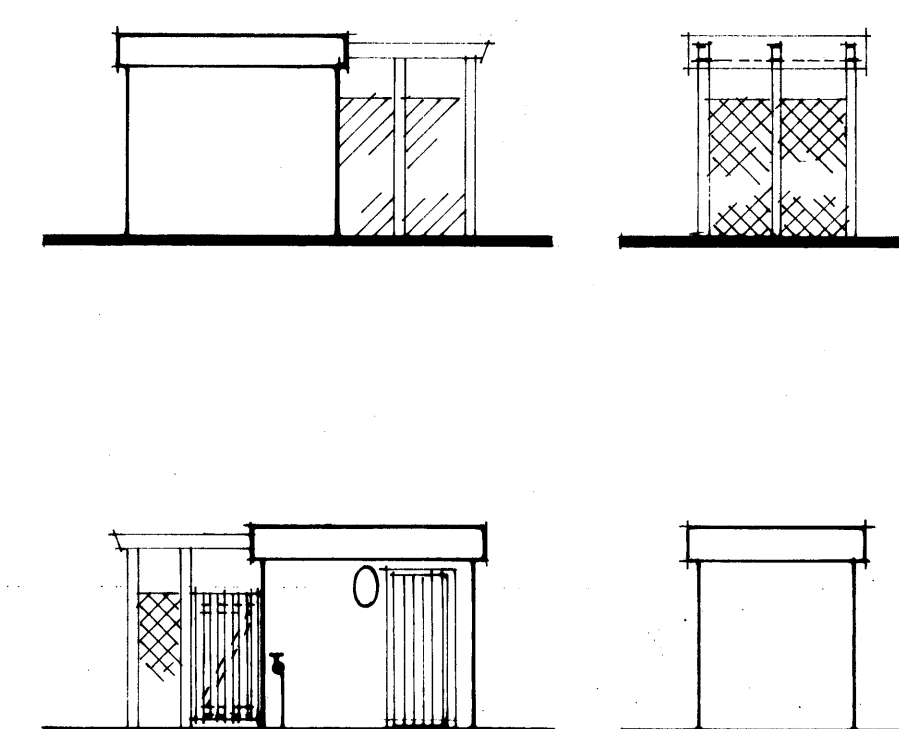

CYCLE, REFUSE & RECYCLING STORE PLAN & ELEVATIONS

Cycle store walls to be 105 mm facing brick. Timber framed flat roof & secure, lockable door. Outside security light. Fit secure cycle racks inside, bolted to floor.
Refuse & recycling area to be timber framed & clad with trellis. Gate to be framed & braced. Provide water tap for wash down & garden watering.

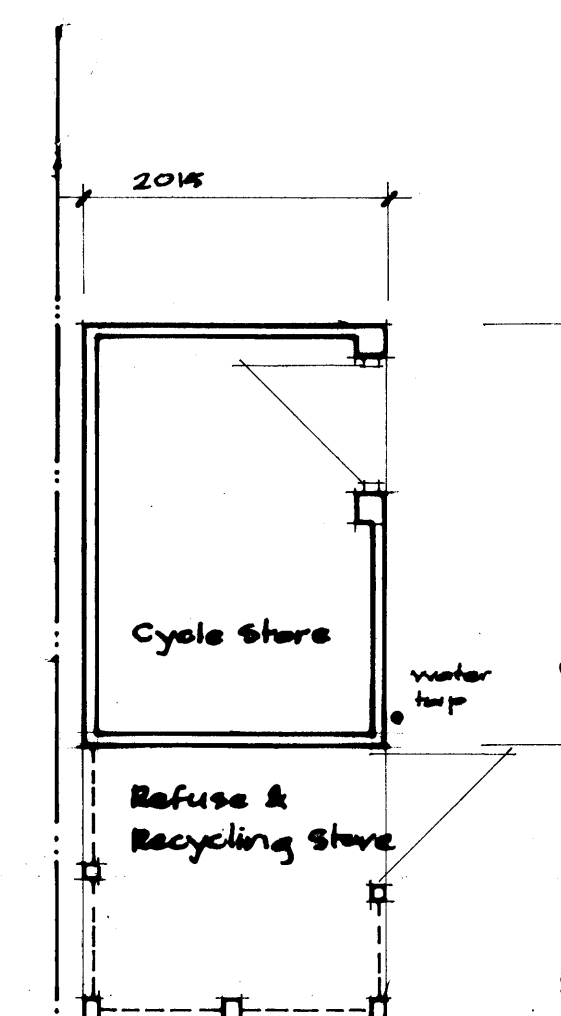

Rev A, Dec 14. New crossover information added to site plan

project
Proposed 4no New Flats to Replace Existing Bungalow at 22 Deane Avenue, South Ruislip HA4 6SR

agent
Brian Cooke, for Crown Lodge Developments
69 Pinewood Road, Hordle, Hampshire SO41 0GN - 01425 615459

drg title
ELEVATIONS, SITE PLAN & CYCLE / REFUSE / RECYCLING STORE

scale at A1 size
1:50, 1:100, 1:200

drawn
BRC

date
December 2014

drg no
1407/02

rev.
A