


NOTES

The Contractor must verify all dimensions at the site before setting out, commencing work, or making any shop drawings. Any discrepancies must be reported to the Contract Administrator before proceeding.


DO NOT SCALE FROM THIS DRAWING

12 DEC 2014


12 DEC 2014

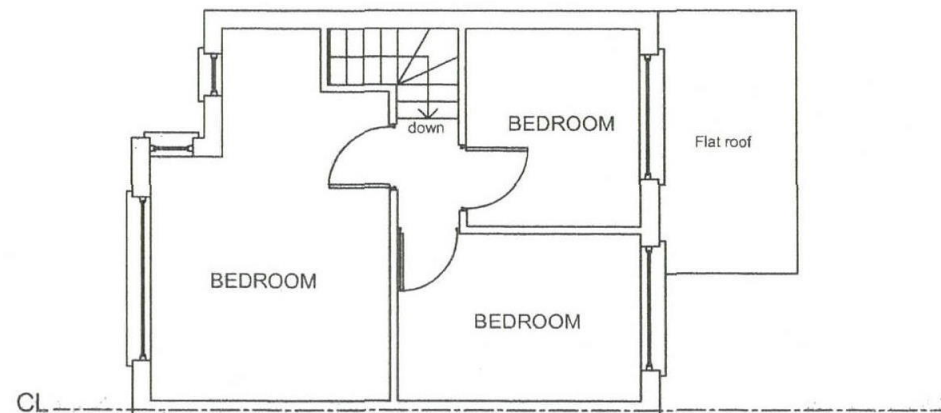


EXISTING FIRST FLOOR PLAN

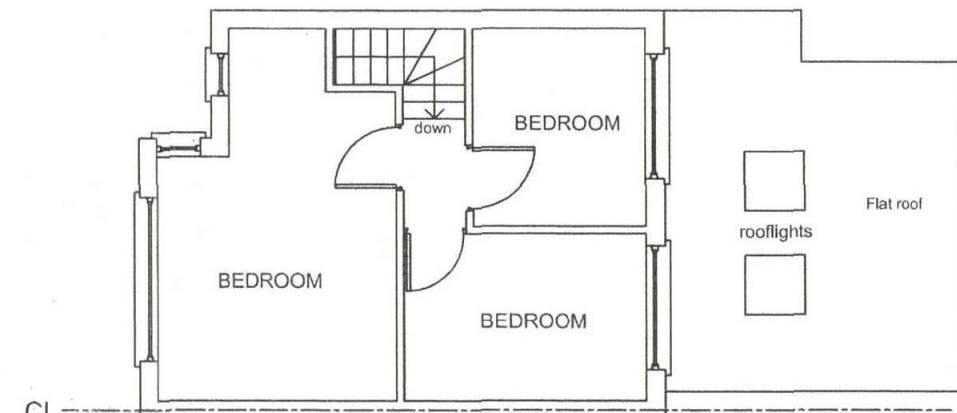


PROPOSED FIRST FLOOR PLAN

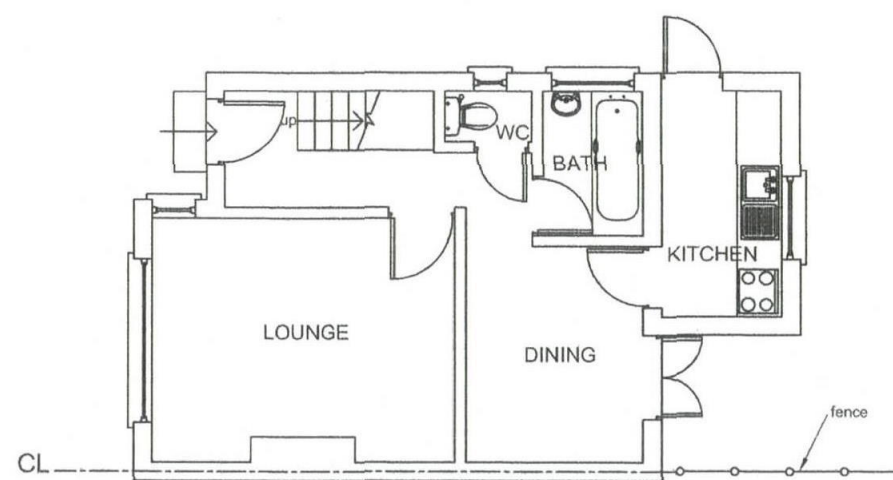

EXISTING GROUND FLOOR PLAN

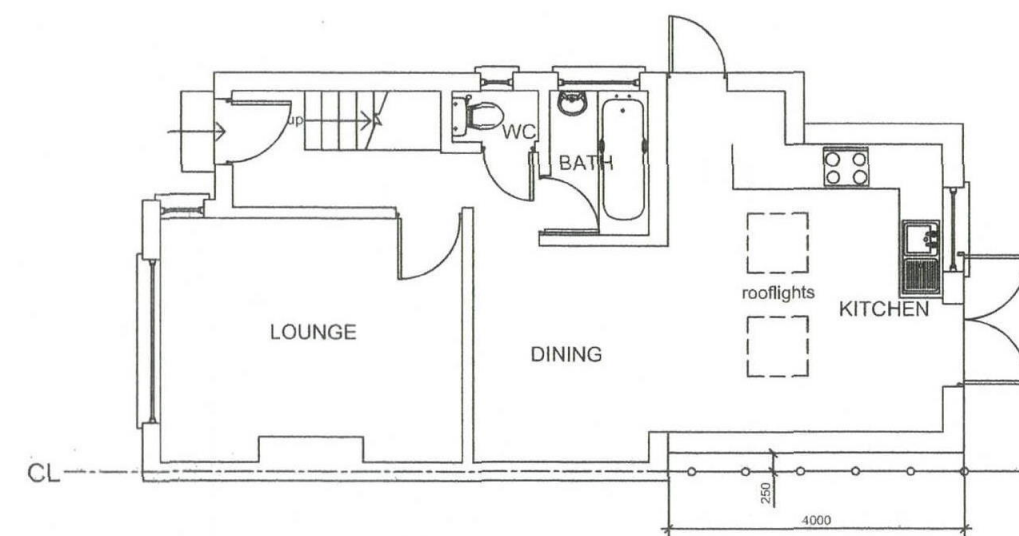

PROPOSED GROUND FLOOR PLAN

 

Rev	Revision notes	Initials	Date



GDC DESIGN LTD
CHARTERED ARCHITECT
Tel: 01895 251323
Mob: 07976 732636
g.g.calton11@btinternet.com

PROJECT
8 DUDLEY DRIVE, RUISLIP
REAR SINGLE STOREY EXTENSION

DESCRIPTION
EXISTING & PROPOSED GROUND
AND FIRST FLOOR PLANS

SCALE 1:100 @ A3	DRAWN BY EG	CHECKED BY GC	DATE 17/10/14
---------------------	----------------	------------------	------------------

DRAWING NO.
8 DD / P / 04

REV.