




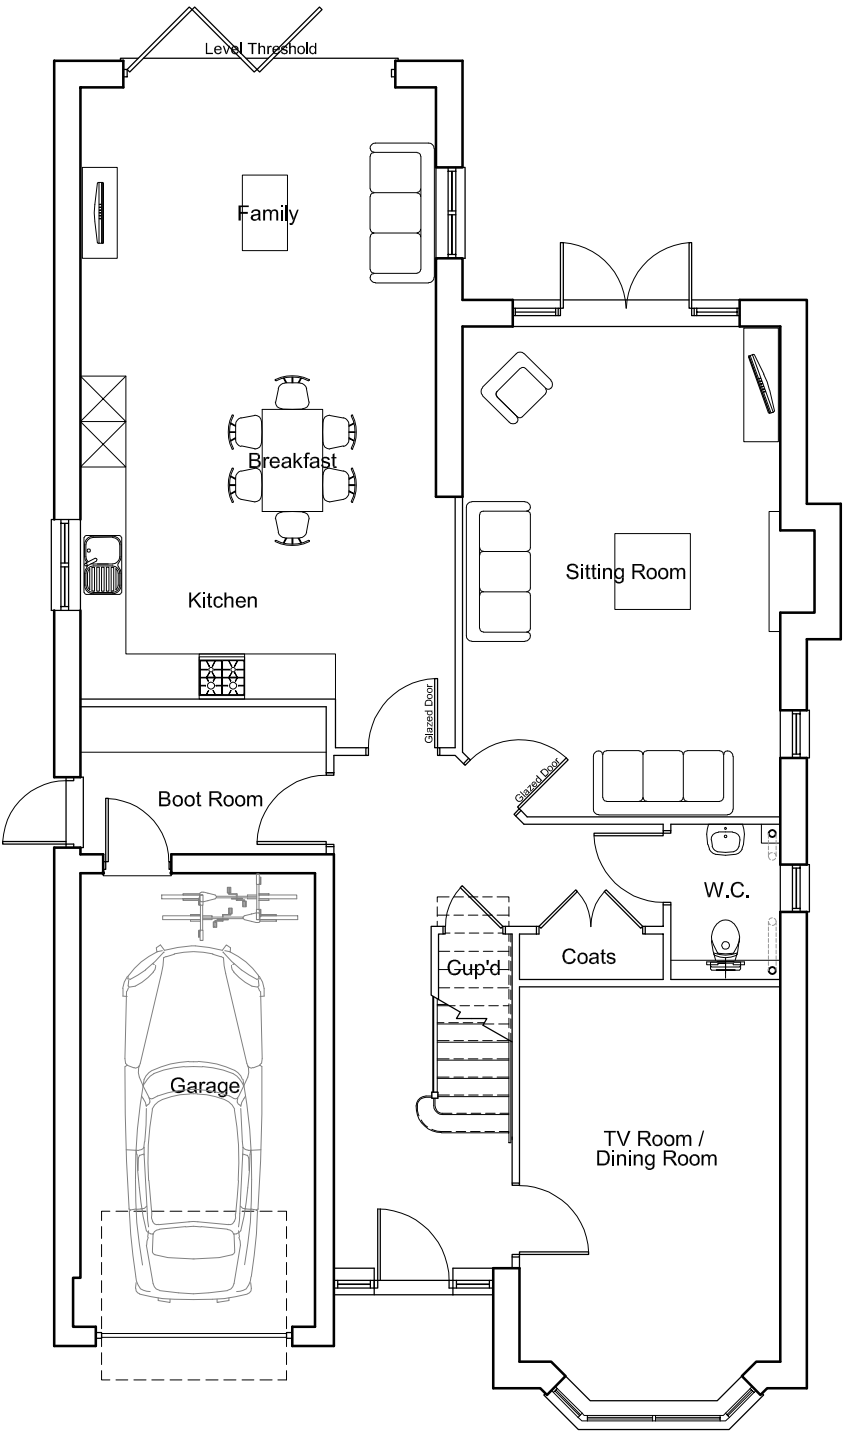

Ground Floor

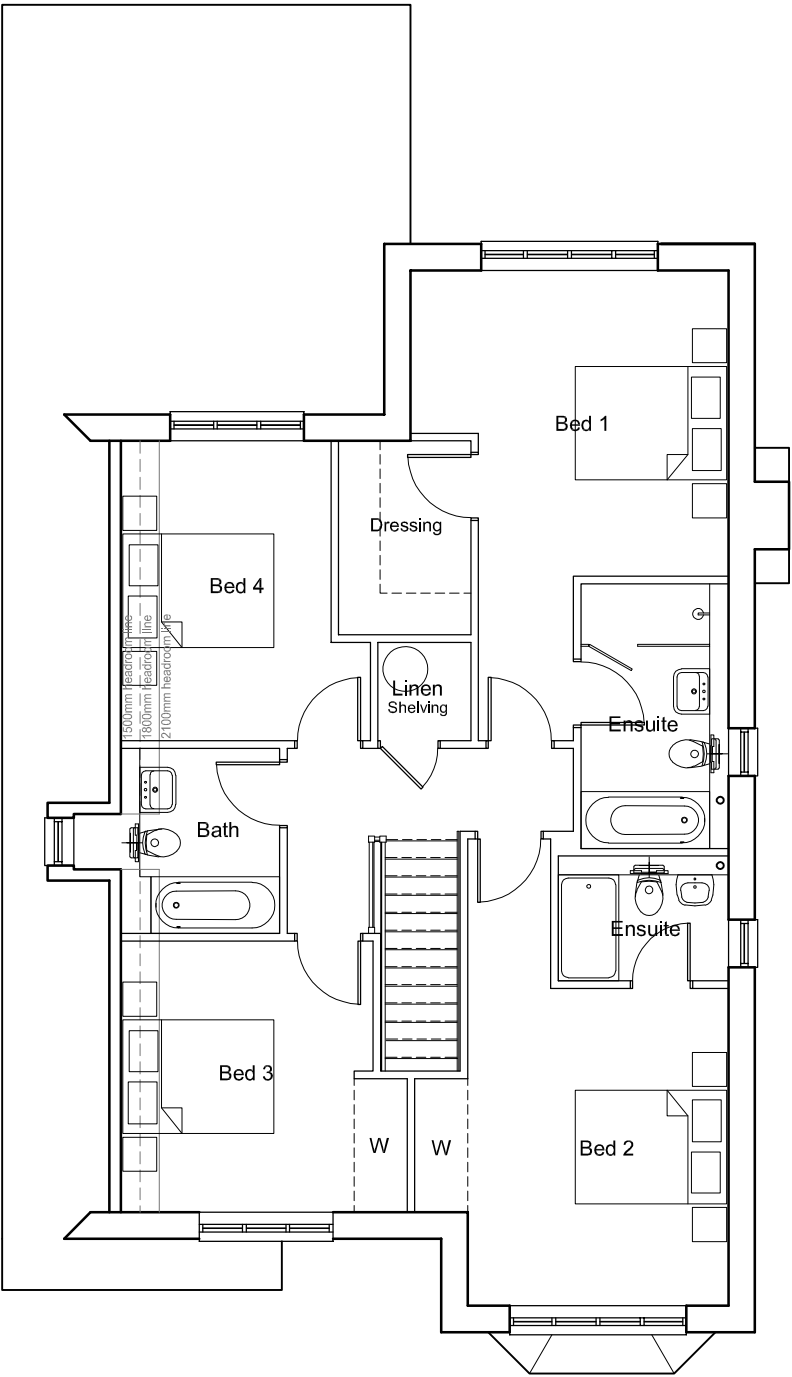

First Floor

 

© This drawing is the copyright of SHANLY HOMES
All dimensions and levels must be checked on site and verified prior to construction

Notes

Rev.	Description	Date

Project

No.10 Jackets Lane
Northwood

Drawing Title

Plot 1
Floor Plans

SHANLY
HOMES

'Sorbon', Aylesbury End, Beaconsfield,
Buckinghamshire. HP9 1LW
Tel: 01494 671331
Fax: 01494 676417
DX 34507 Beaconsfield

Drawn By: CE	Date: 11.04.17
Scale: 1:100	A3
Drawing No. 1300/PLN/402	Revision