




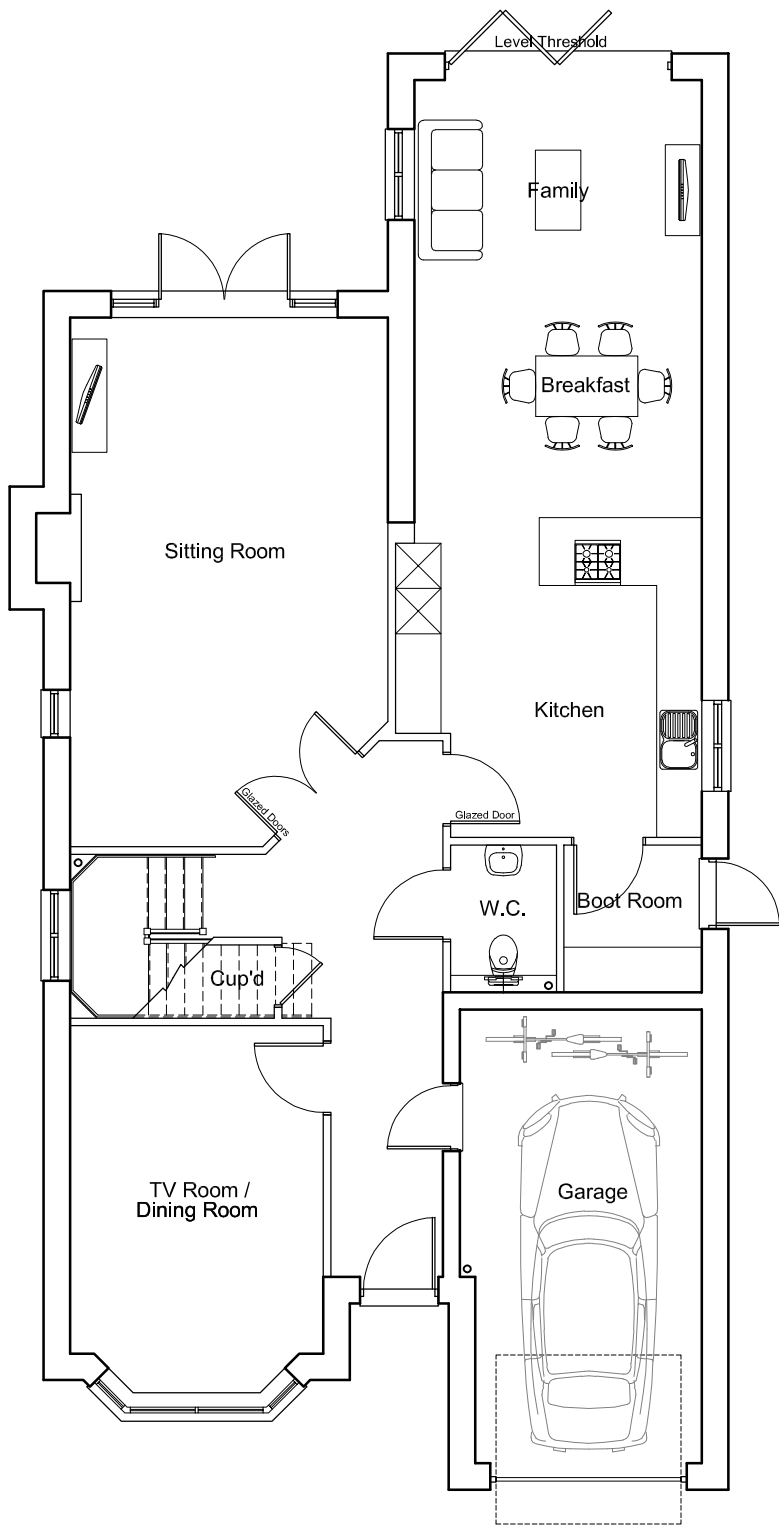

Ground Floor

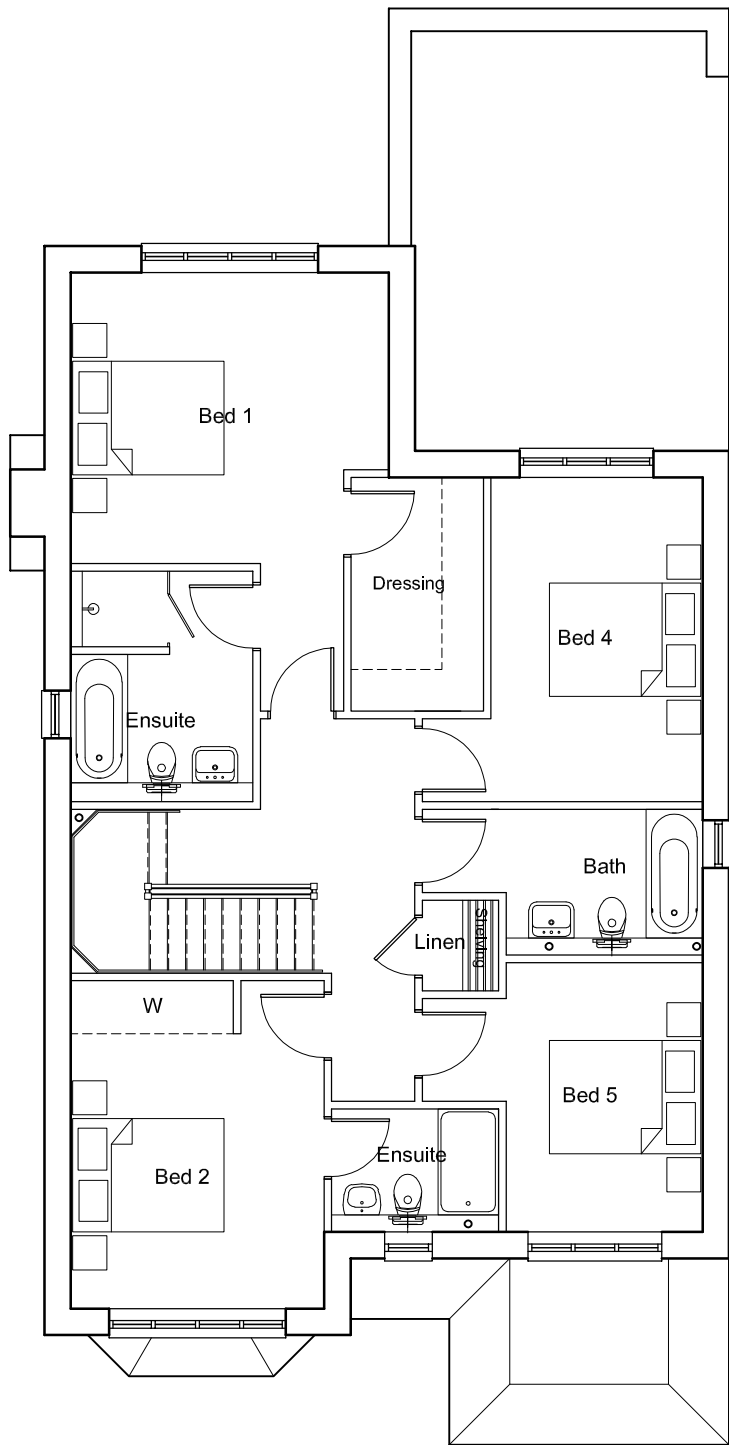

First Floor

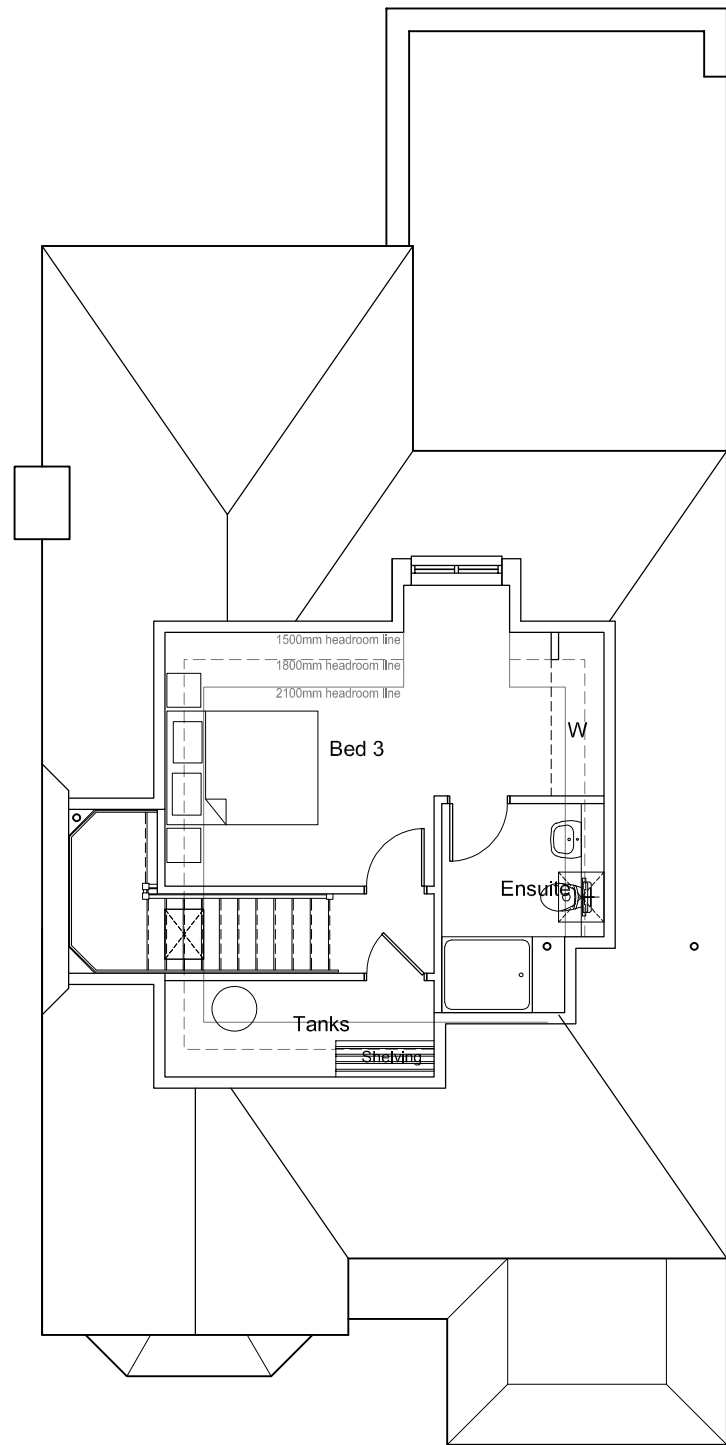

Second Floor

© This drawing is the copyright of SHANLY HOMES
All dimensions and levels must be checked on site and verified prior to construction

Notes

Rev.	Description	Date
*	***	***

Project

No.10 Jackets Lane
Northwood

Drawing Title

Plot 2
Floor Plans

SHANLY
HOMES

'Sorbon', Aylesbury End, Beaconsfield,
Buckinghamshire. HP9 1LW
Tel: 01494 671331
Fax: 01494 676417
DX 34507 Beaconsfield

Drawn By: CE	Date: 11.04.17
Scale: 1:100	A3
Drawing No. 1300/PLN/404	Revision