




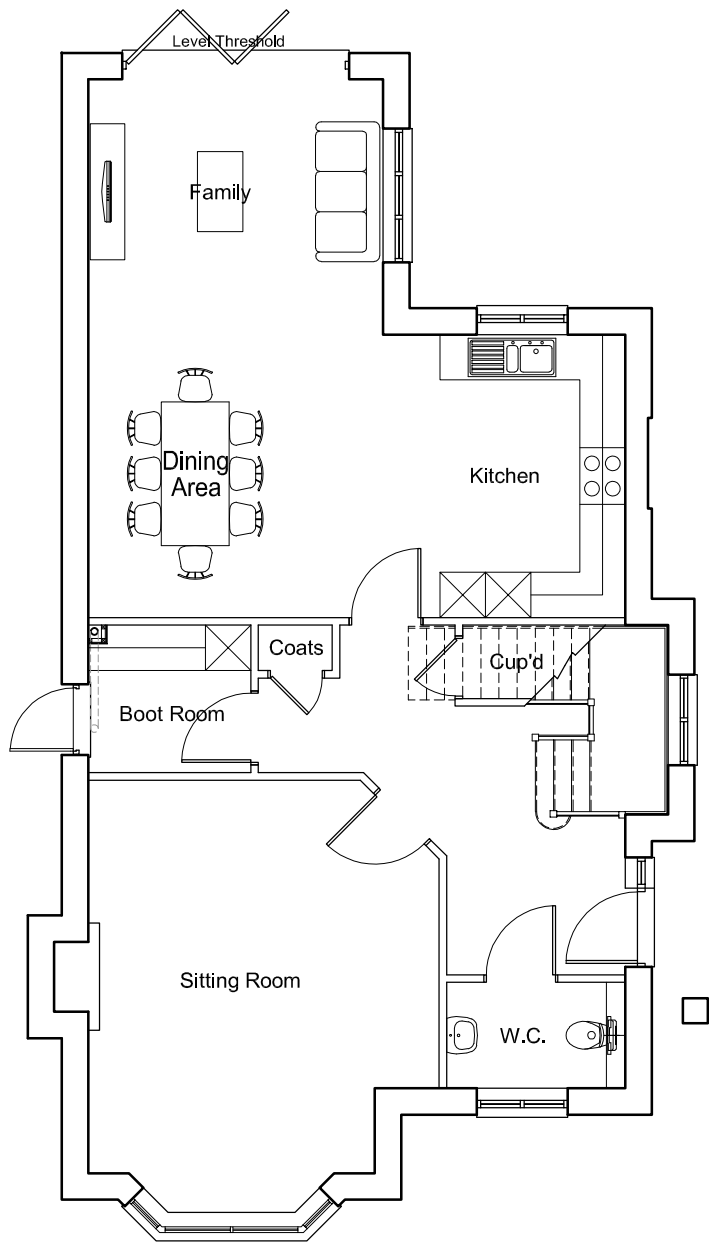

Ground Floor Plan

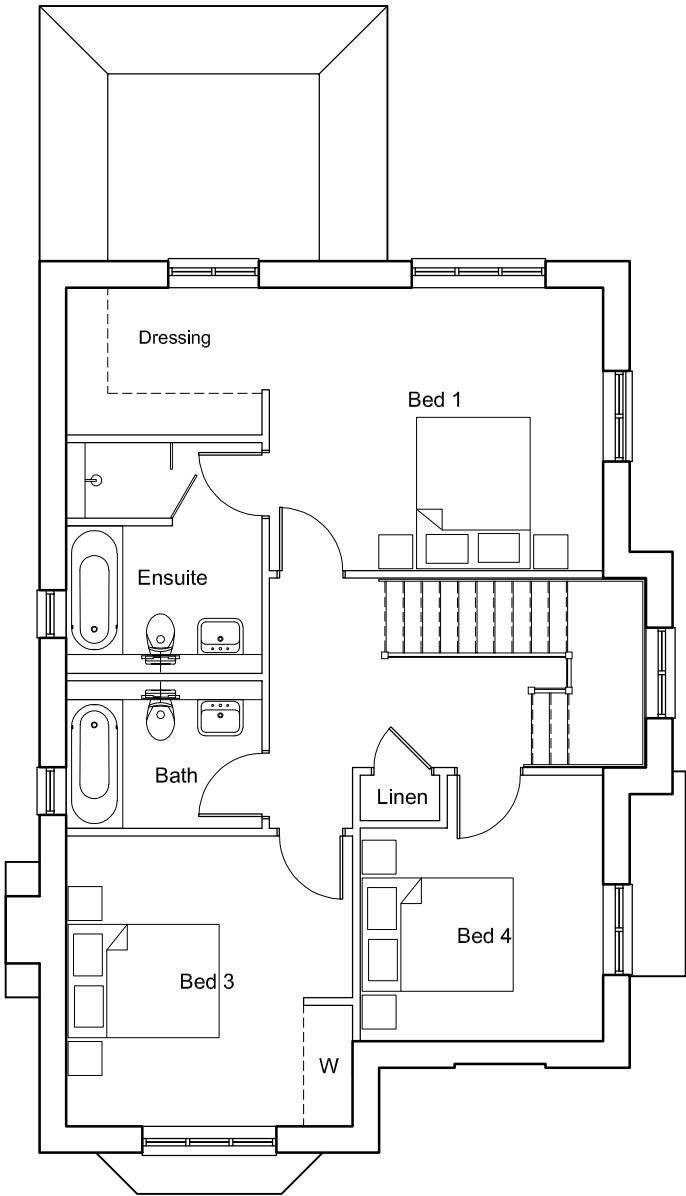

First Floor Plan

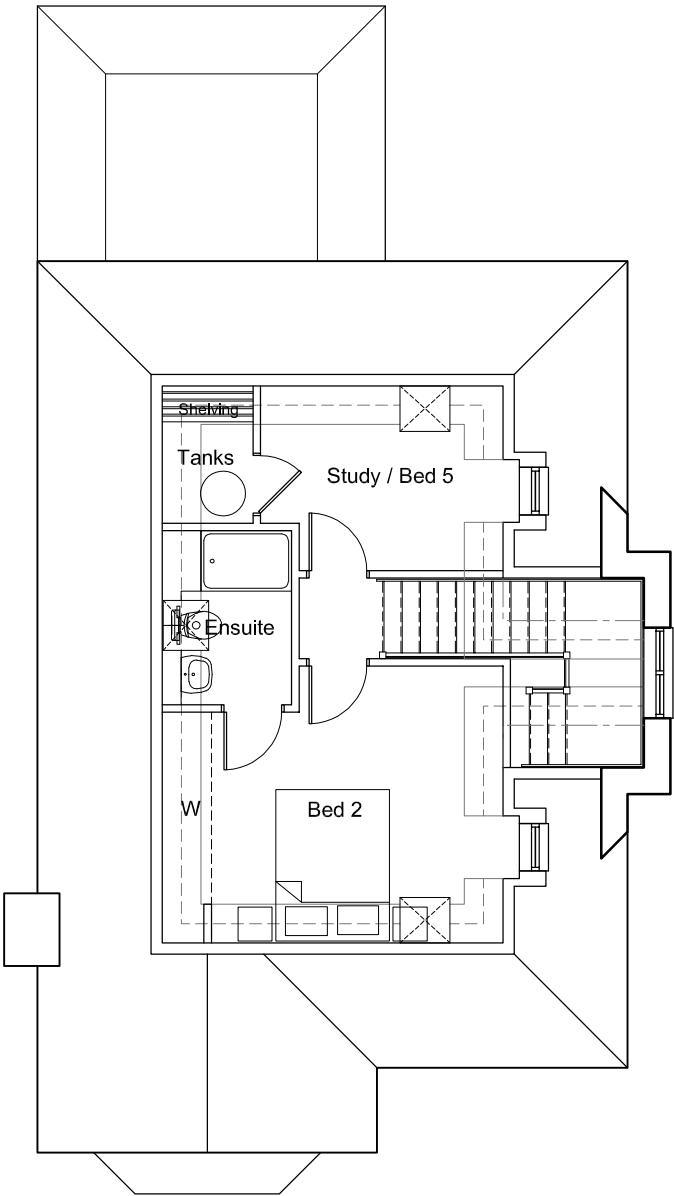

Second Floor Plan

© This drawing is the copyright of SHANLY HOMES
All dimensions and levels must be checked on site and verified prior to construction

Notes		
Rev.	Description	Date

Project
No.10 Jackets Lane Northwood

Drawing Title
Plot 3 Floor Plans

SHANLY

HOMES

'Sorbon', Aylesbury End, Beaconsfield,
Buckinghamshire. HP9 1LW
Tel: 01494 671331
Fax: 01494 676417
DX 34507 Beaconsfield

Drawn By: CE	Date: 11.04.17
Scale: 1:100	A3
Drawing No. 1300/PLN/406	Revision

