



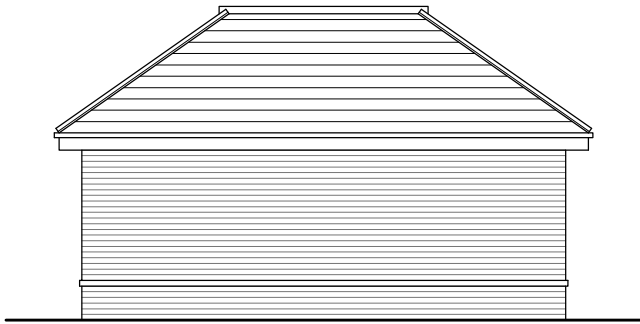


Front Elevation

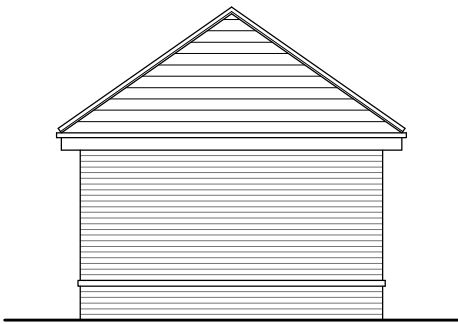


Side Elevation




Rear Elevation

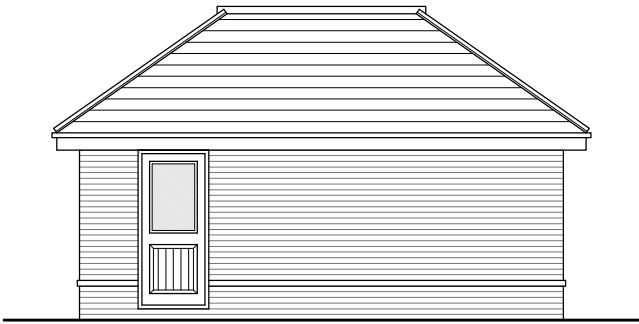

Side Elevation

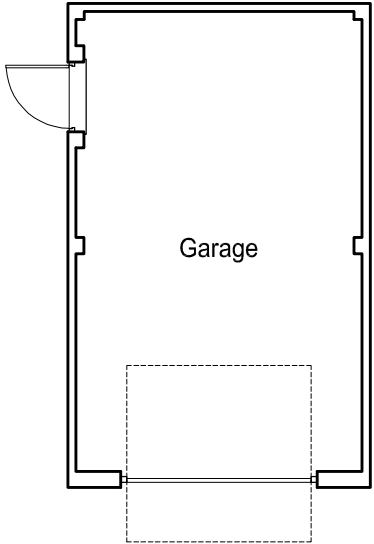

Garage

 

© This drawing is the copyright of SHANLY HOMES  
All dimensions and levels must be checked on site and verified prior to construction

Notes

|      |             |      |
|------|-------------|------|
|      |             |      |
|      |             |      |
|      |             |      |
| Rev. | Description | Date |

Project

No.10 Jackets Lane  
Northwood

Drawing Title

Plot 3  
Garage Plans and Elevations

**SHANLY**  
HOMES

'Sorbon', Aylesbury End, Beaconsfield,  
Buckinghamshire. HP9 1LW  
Tel: 01494 671331  
Fax: 01494 676417  
DX 34507 Beaconsfield

|                             |                |
|-----------------------------|----------------|
| Drawn By: CE                | Date: 11.04.17 |
| Scale: 1:100                | A3             |
| Drawing No.<br>1300/PLN/408 | Revision       |