



Note: This Drawing is for planning purpose and should not be used for construction.
All dimensions should be confirmed on site and any deviation should be reported back to designer.

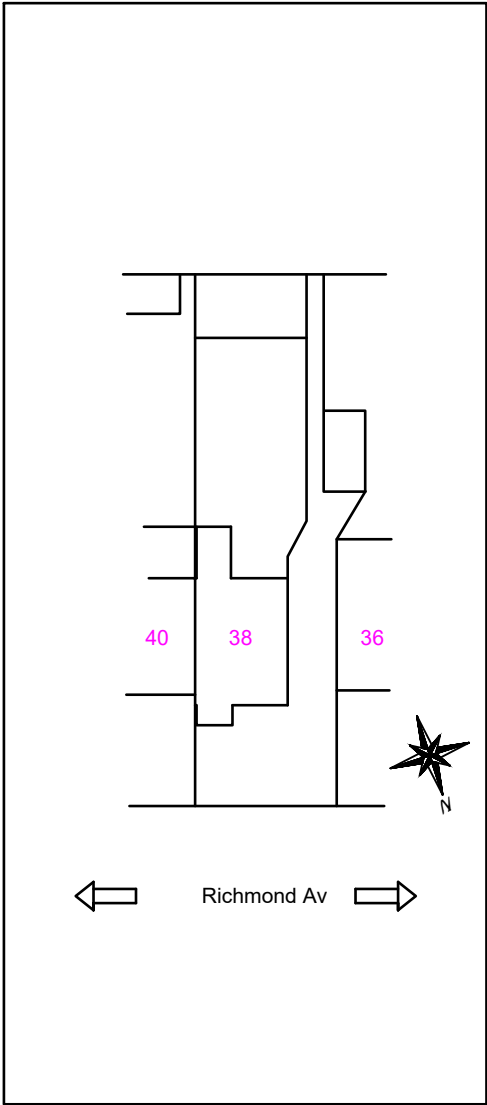


Existing Site Plan @
1:500

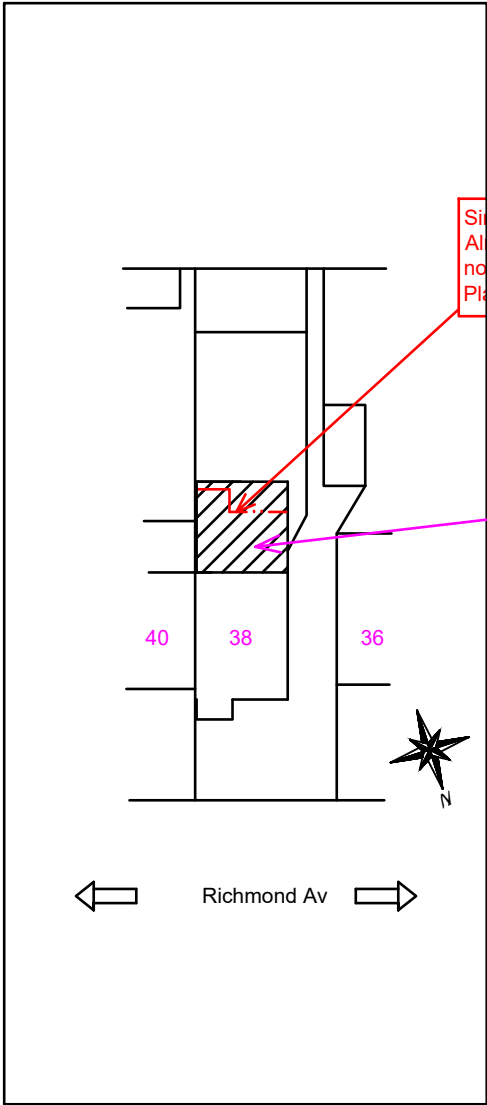

Proposed Site Plan @
1:500

Single Storey Rear Extension
Already Approved under Prior
notification application.
Planning ref: 70567/APP/2020/143

Proposed Single
Storey Rear extension
Extending 6M from
Rear elevation wall of
existing dwelling house

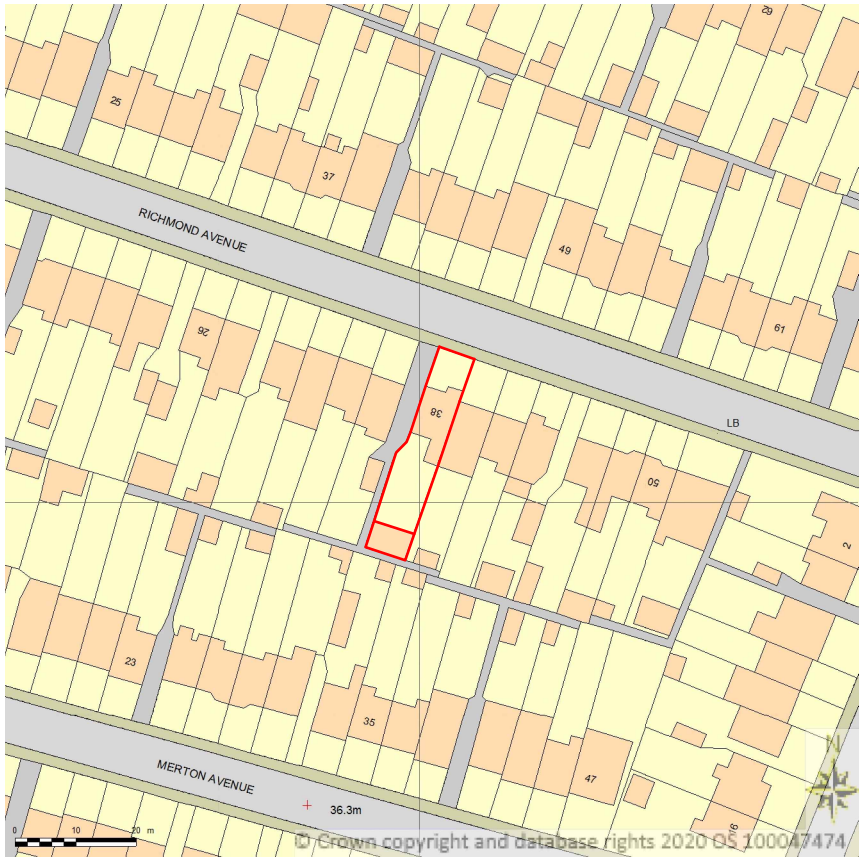

Location Plan @
1:500

Proposed Development:

Single Storey Rear Extension

Site Address:

38 Richmond Avenue
Uxbridge
UB10 9BH

Revisions:

Rev	Date	Description
A	18/05/2020	


Drawing Description:

Site plan & Location Plan

Drawing No:

ART/2020/RE38RA/SPLP

Scale: 1:500, 1:1250
Paper Size: A3
Sheet No: 4 of 4

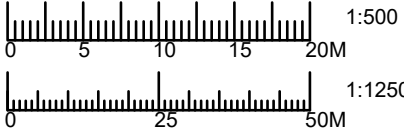

ART CONSULTANTS (UK) LTD
113 LONG LANE
STANWELL
TW19 7AL
M:07960071377
E: ARTCONSULTANTSUK@GMAIL.COM