

B

C

D

E


F

G

H




NO.29
EXISTING
SITE PLAN
SCALE - 1: 200

 


NO.29

EXISTING ROOF PLAN

 

NO.29
EXISTING GROUND FLOOR PLAN

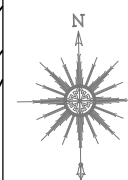

LOCATION PLAN

1 : 1250 SCALE

1 : 1250 SCALE



SCALE @ 1:100

[illegible]

Client: MR. MOHAMMED ASHRAF

Job Title
29 BROADMEAD ROAD NORTHOLT UB5 6FD

Drawing Title

LOCATION AND EXISTING
SITE AND FLOOR PLANS

Scale: 1 : 100 / 200 / 1250 (A3)

Date: SEPTEMBER 2021

Date: SEPTEMBER 2021	
Checked by:	Drawn by: RS

Drg No. TP/515/C01	Rev.
-----------------------	------

by: RS	H
--------	---