




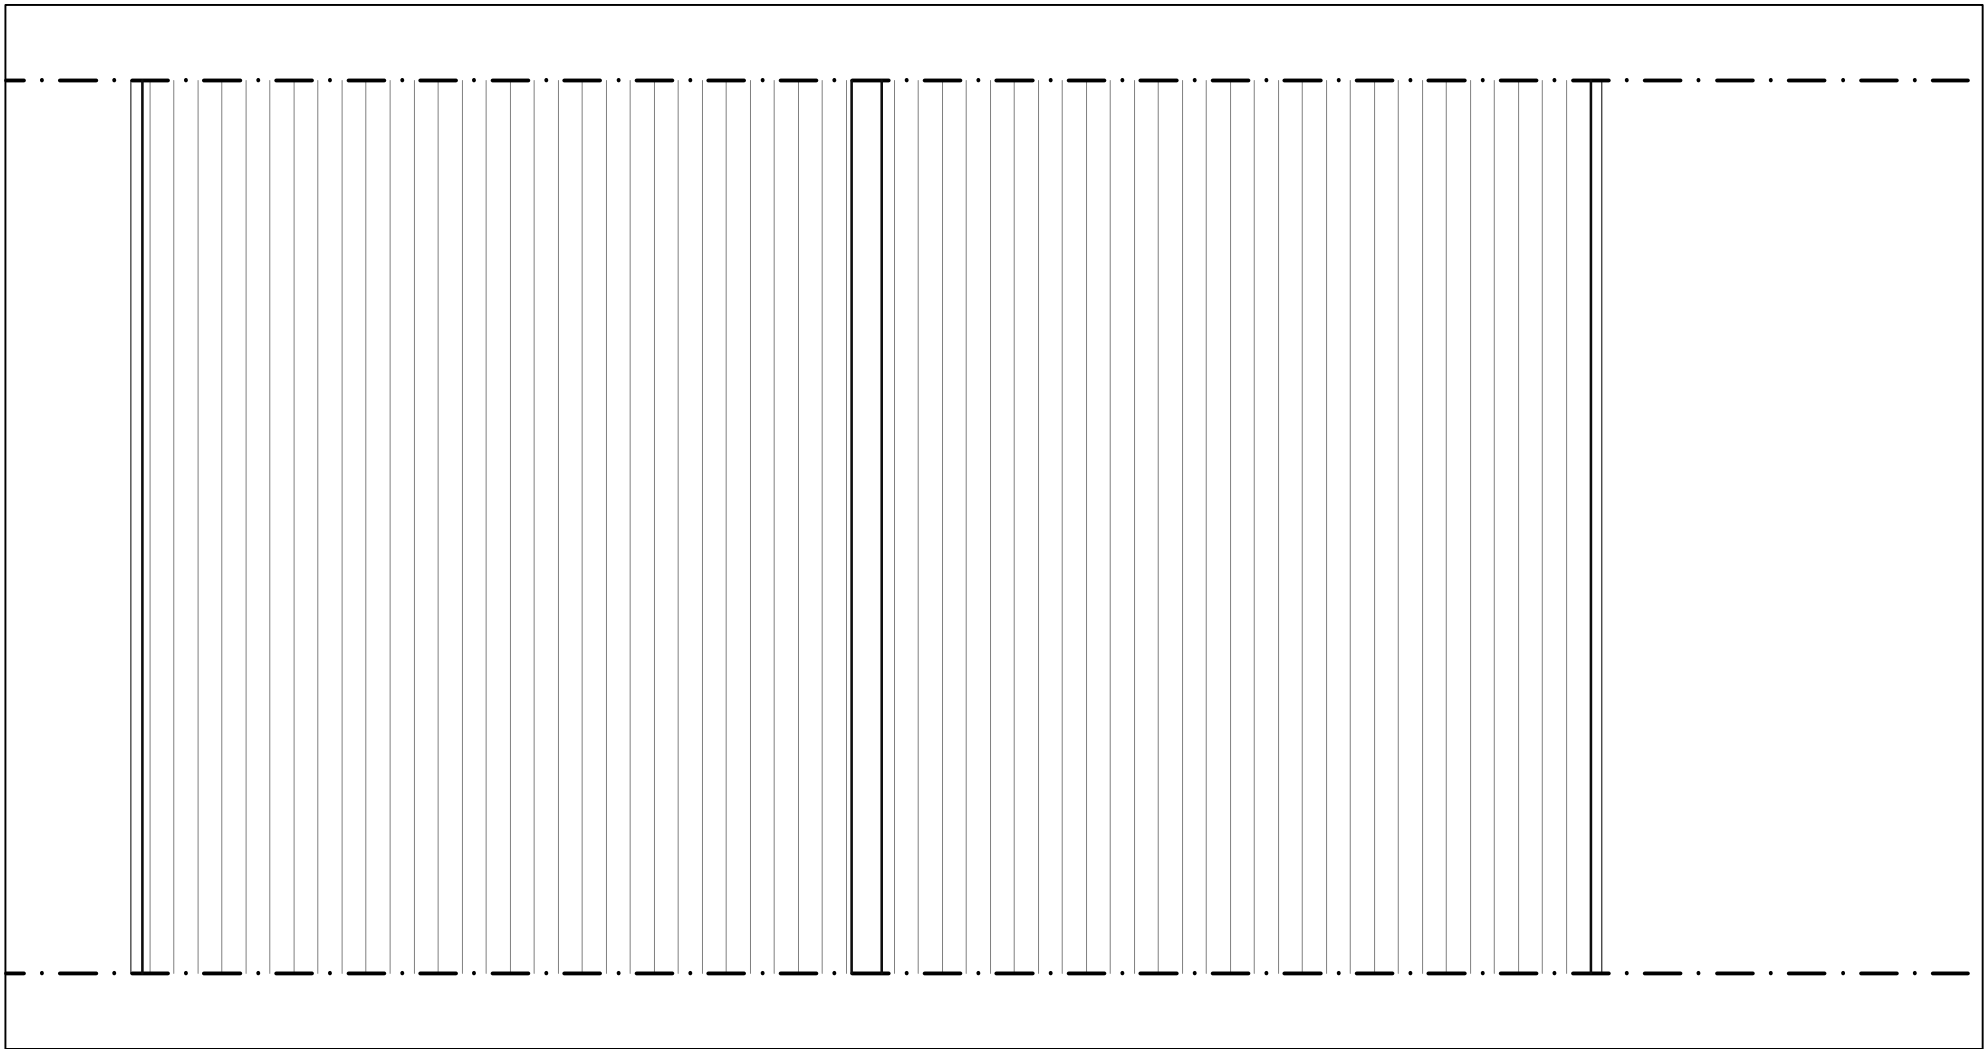

Roof Plan as Existing

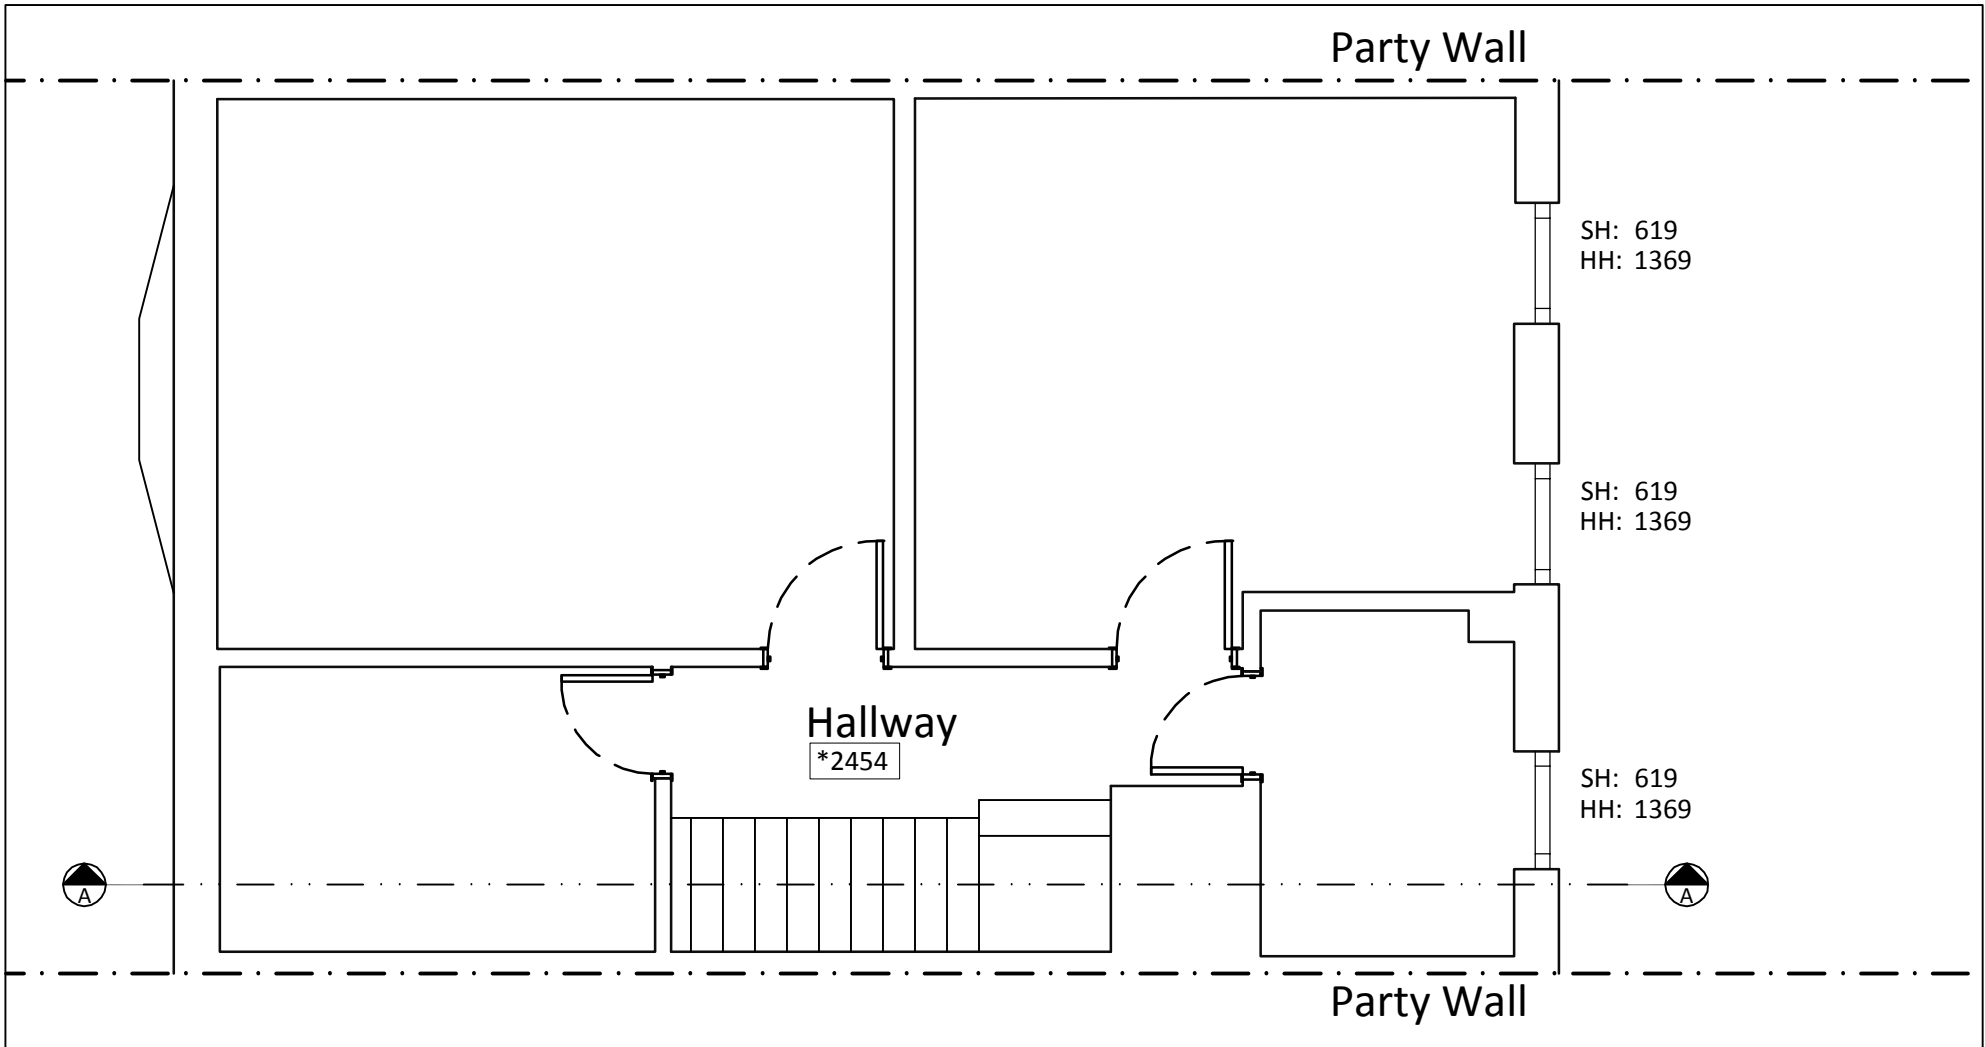


First Floor as Existing

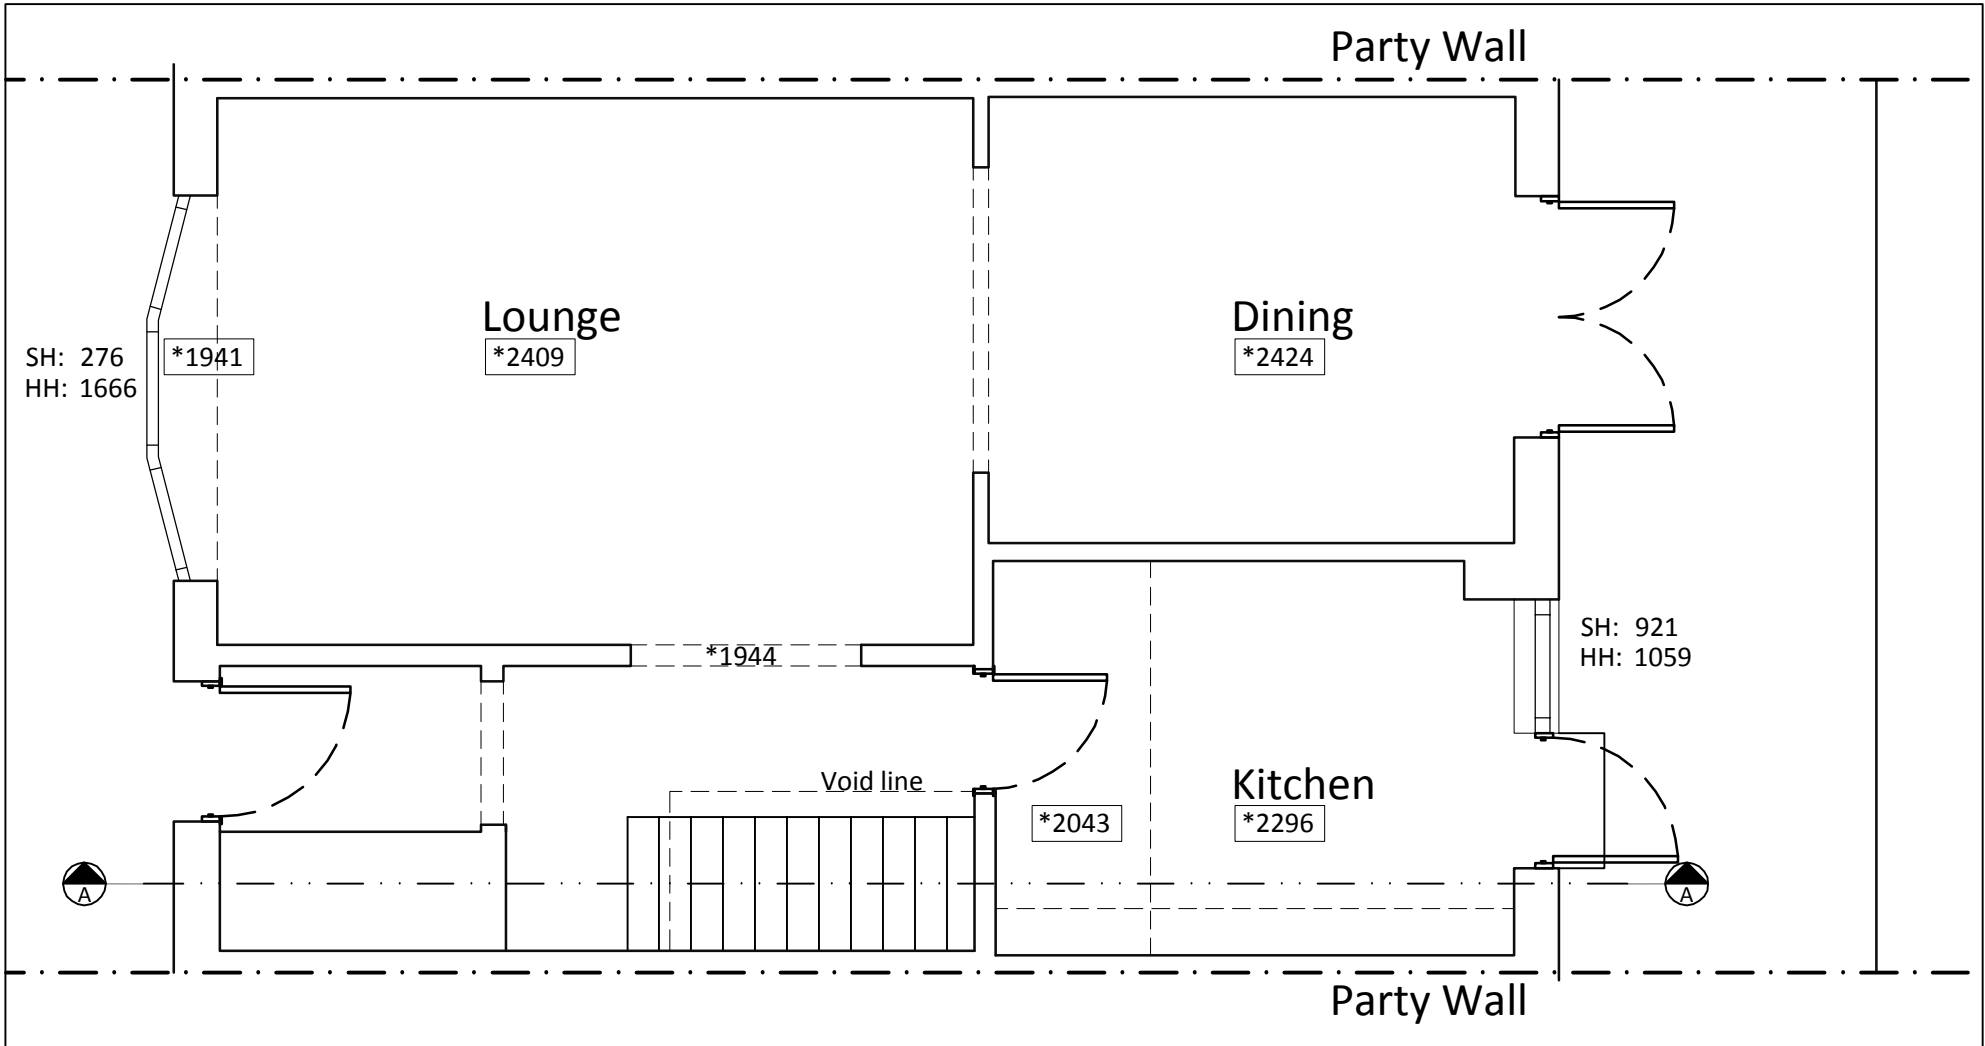


Ground Floor as Existing




Key:
SH - sill height
HH - head height
* 2345 - Floor to ceiling height

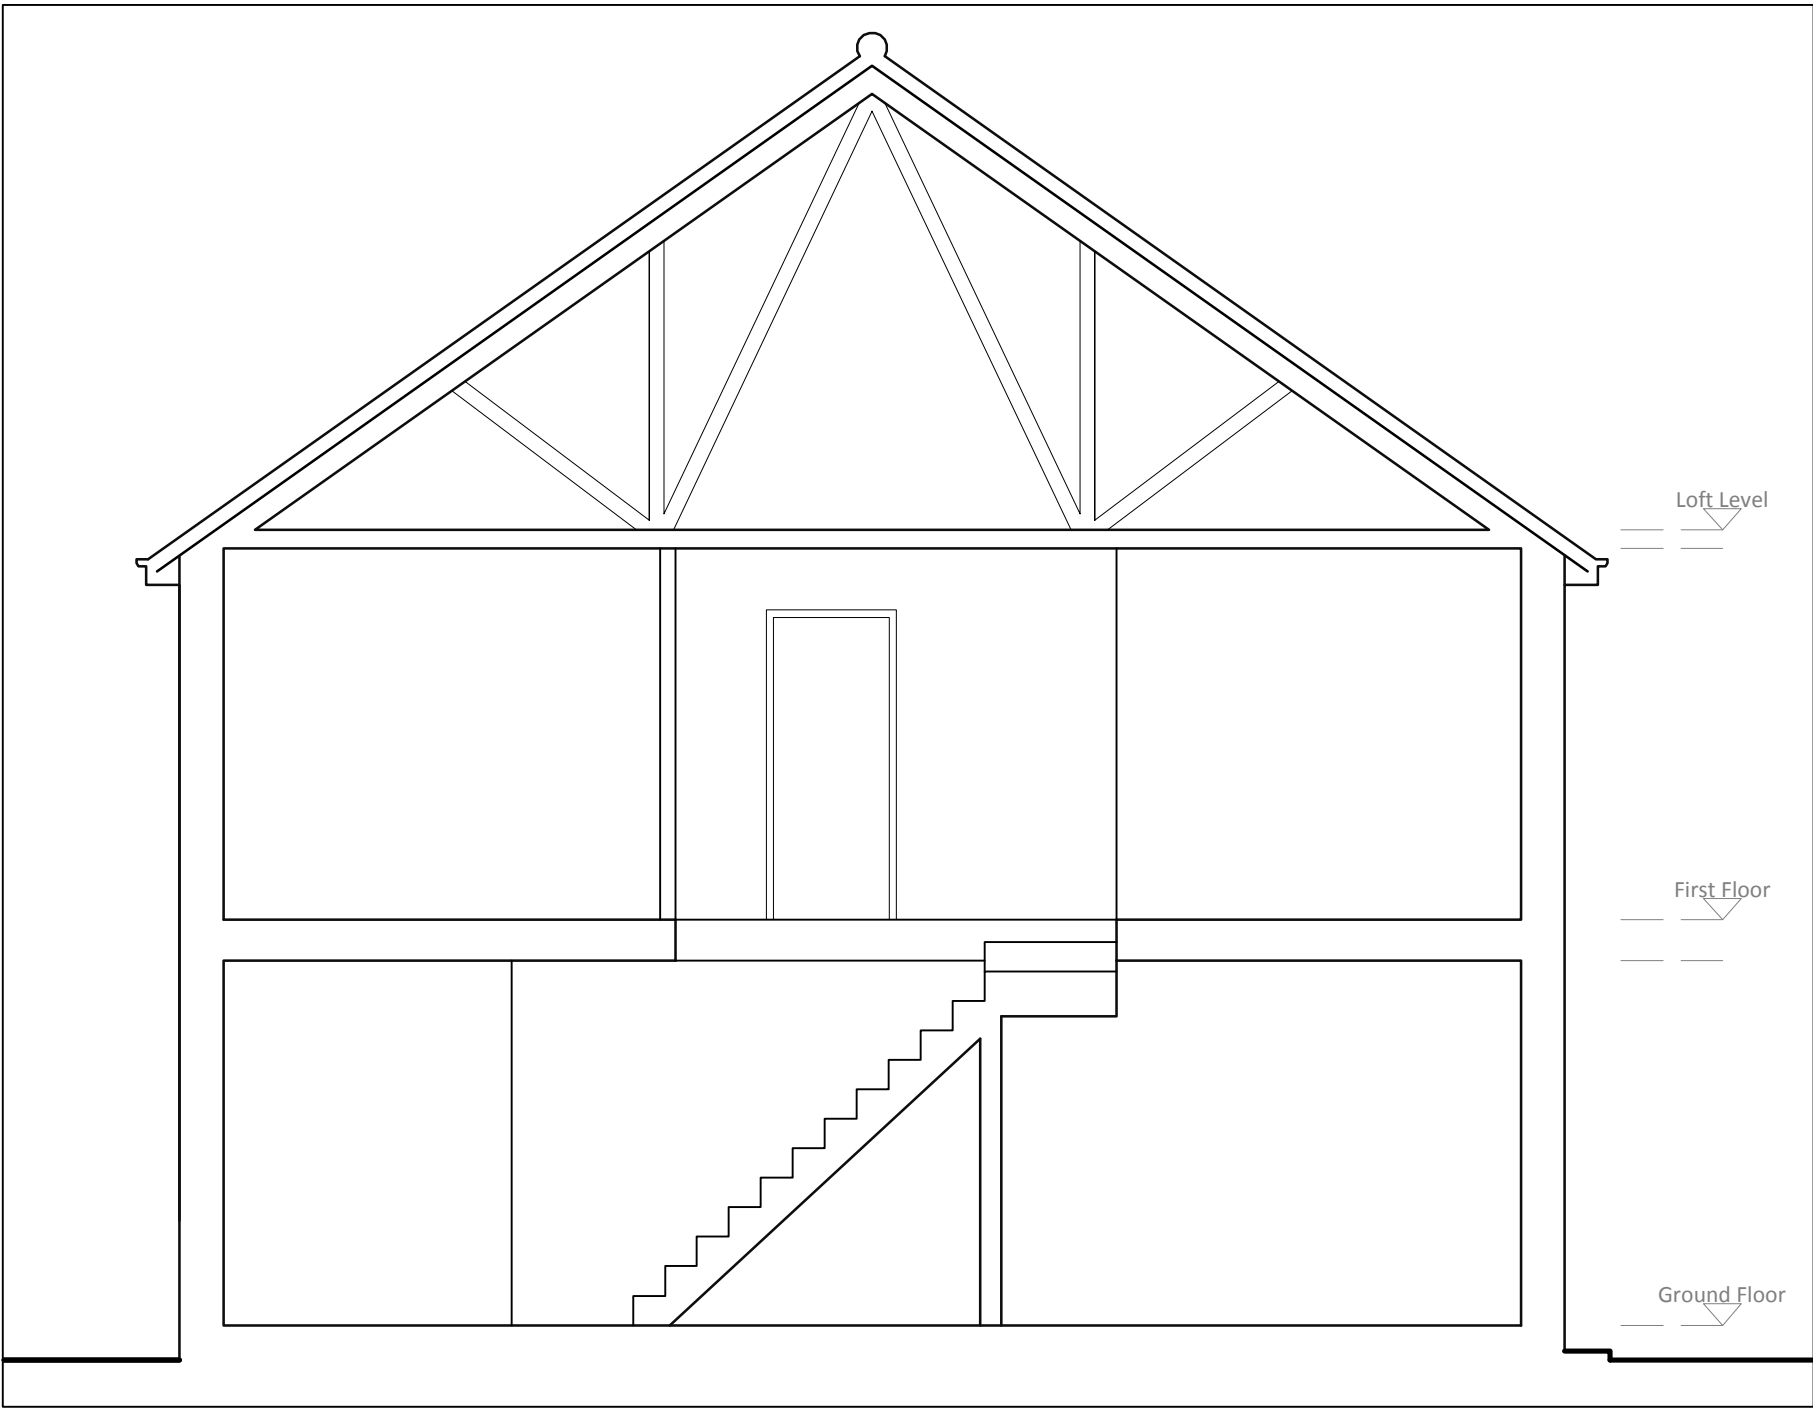



Section AA as Existing

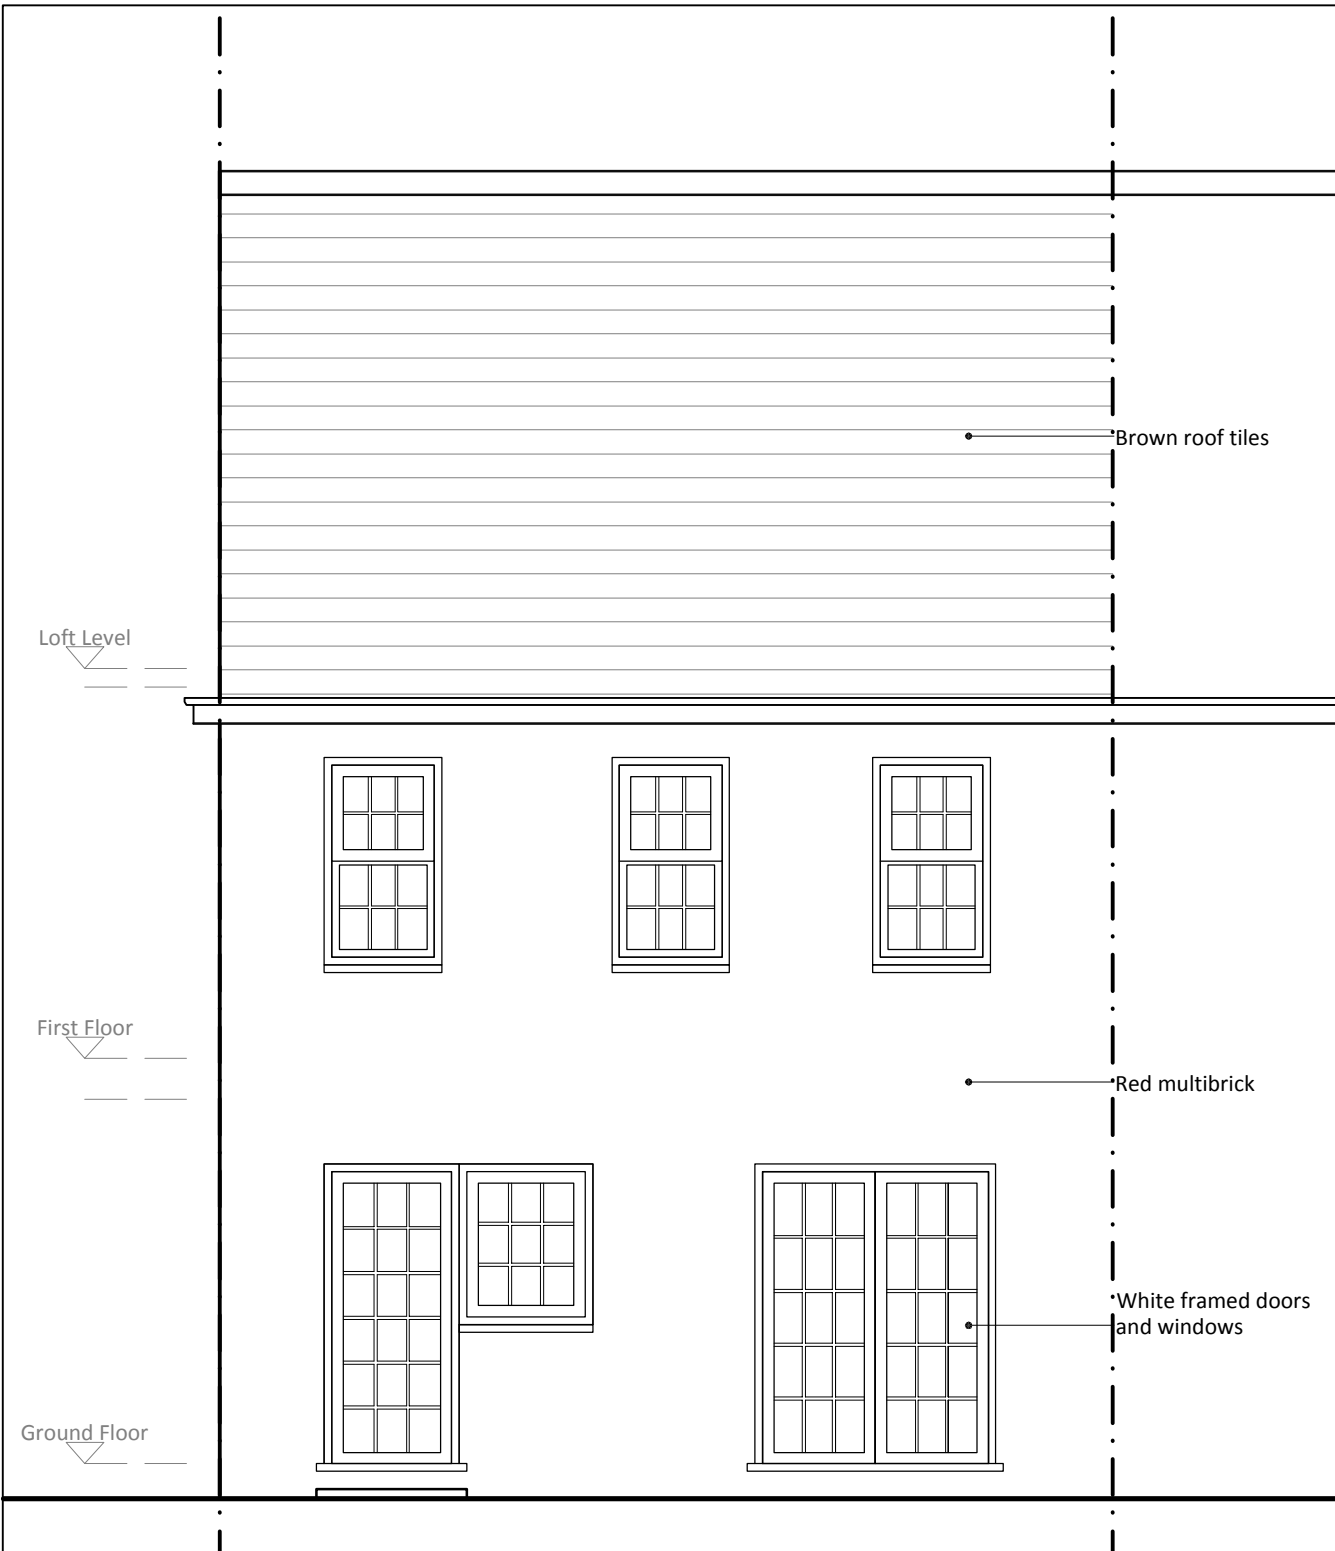

Rear Elevation as Existing

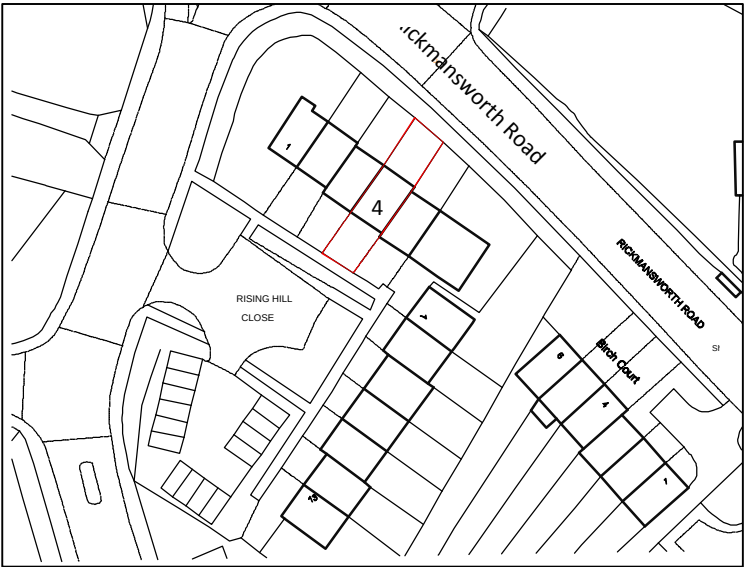


Site Location plan @1:1250

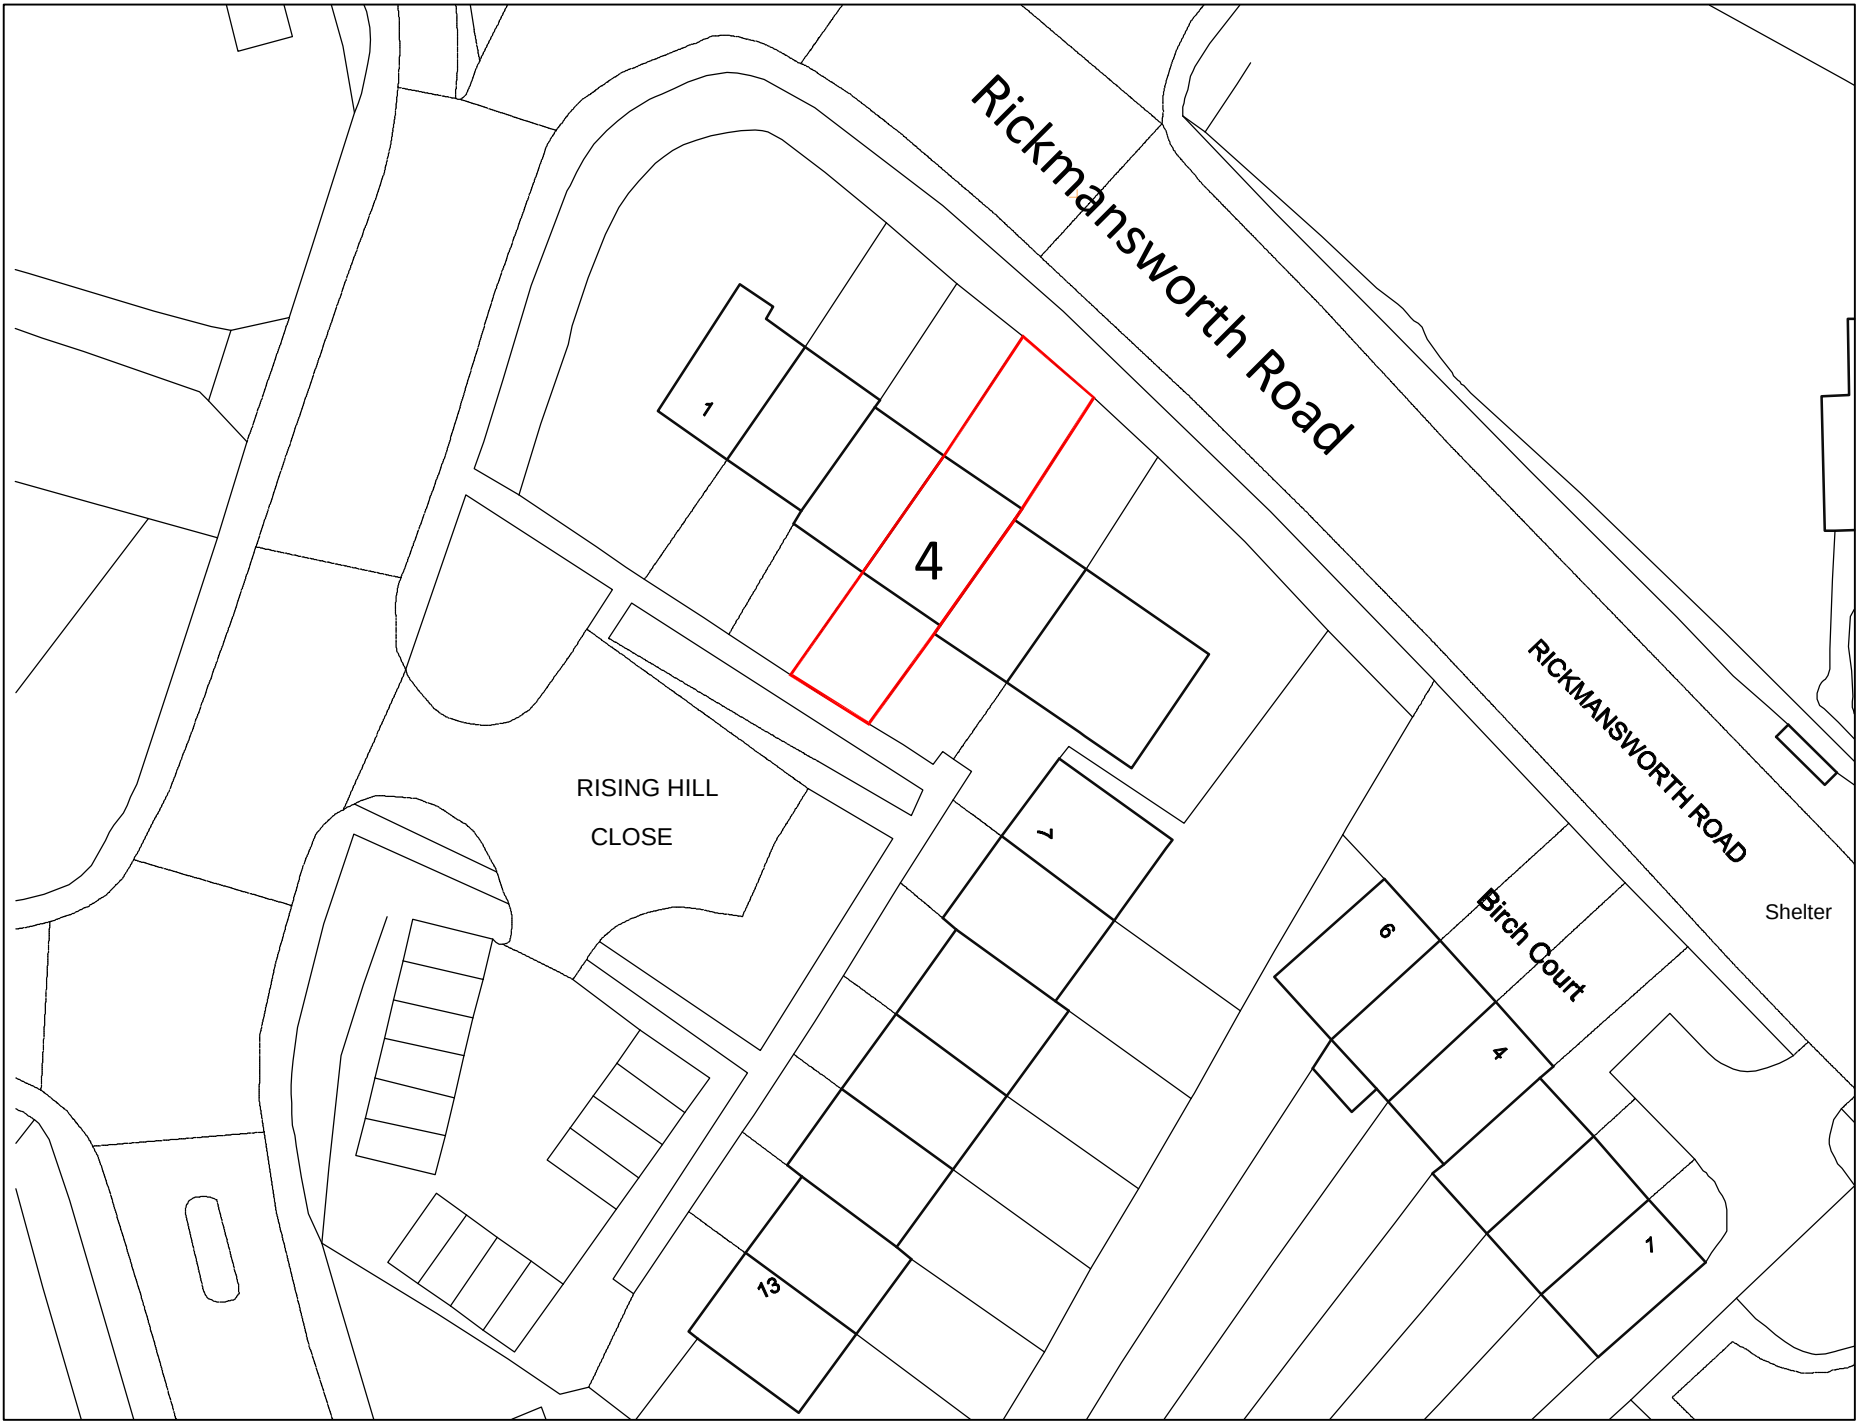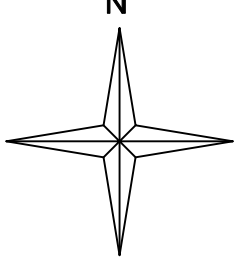

Site Location plan @1:500

0 10 20 30 40m @ 1:500

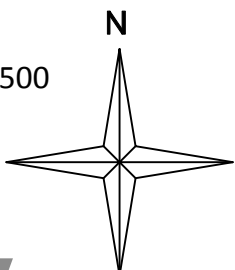

0 1 2 3 4m
@1:50

Outline Survey

1. This drawing has been based upon a rough survey measurements that were taken for OUTLINE DESIGN PURPOSES ONLY and is NOT likely to be as precise as a full measured survey. As a result, no warrant as to the precision of the dimensions indicated or illustrated can be given or should be inferred. 2. While this drawing can be used as a base drawing for construction purposes, it is VERY IMPORTANT that all dimensions are checked carefully before any work commences or any materials are ordered.			3. This drawing can be used as part of a planning application, although your planning officer may ask for more specific information about some aspects of the design. Ask your architect for more information on planning applications.			This is a Outline Survey Drawing which shows aspects of your property as it is prior to any new proposals and should be read alongside your architect's 'proposed' drawings.								
All dimensions are in millimetres All dimensions to be checked on site © Architect Your Home			Your Architect Your Home Licensee: Architect Your Home <i>Ealing</i> 1 Ashness Gardens Greenford UB6 0RL Tel: 07719 773161 Email: uxbridge@architect-yourhome.com			Drawing name: Existing plans, elevations & location plans <table><tr><td>Date: 13.02.15</td><td>Job no: 66UXB 064</td><td>Drawing no: 100</td></tr><tr><td>Scale: 1:50@A1 or as noted</td><td>Revision: 00</td><td>Drawn by: TSP</td></tr></table>			Date: 13.02.15	Job no: 66UXB 064	Drawing no: 100	Scale: 1:50@A1 or as noted	Revision: 00	Drawn by: TSP
Date: 13.02.15	Job no: 66UXB 064	Drawing no: 100												
Scale: 1:50@A1 or as noted	Revision: 00	Drawn by: TSP												
			Project name: Mr & Mrs Chaudry 4 Rising Hill Close, Northwood, Middx, HA6 2PH			architectyourhome								