


THIS DRAWING IS THE PROPERTY OF DESIGN TWO SEVEN
COPYING / REDISTRIBUTION BY CONSENT ONLY
DO NOT SCALE FROM THIS DRAWING IF IN DOUBT ASK
NOTES

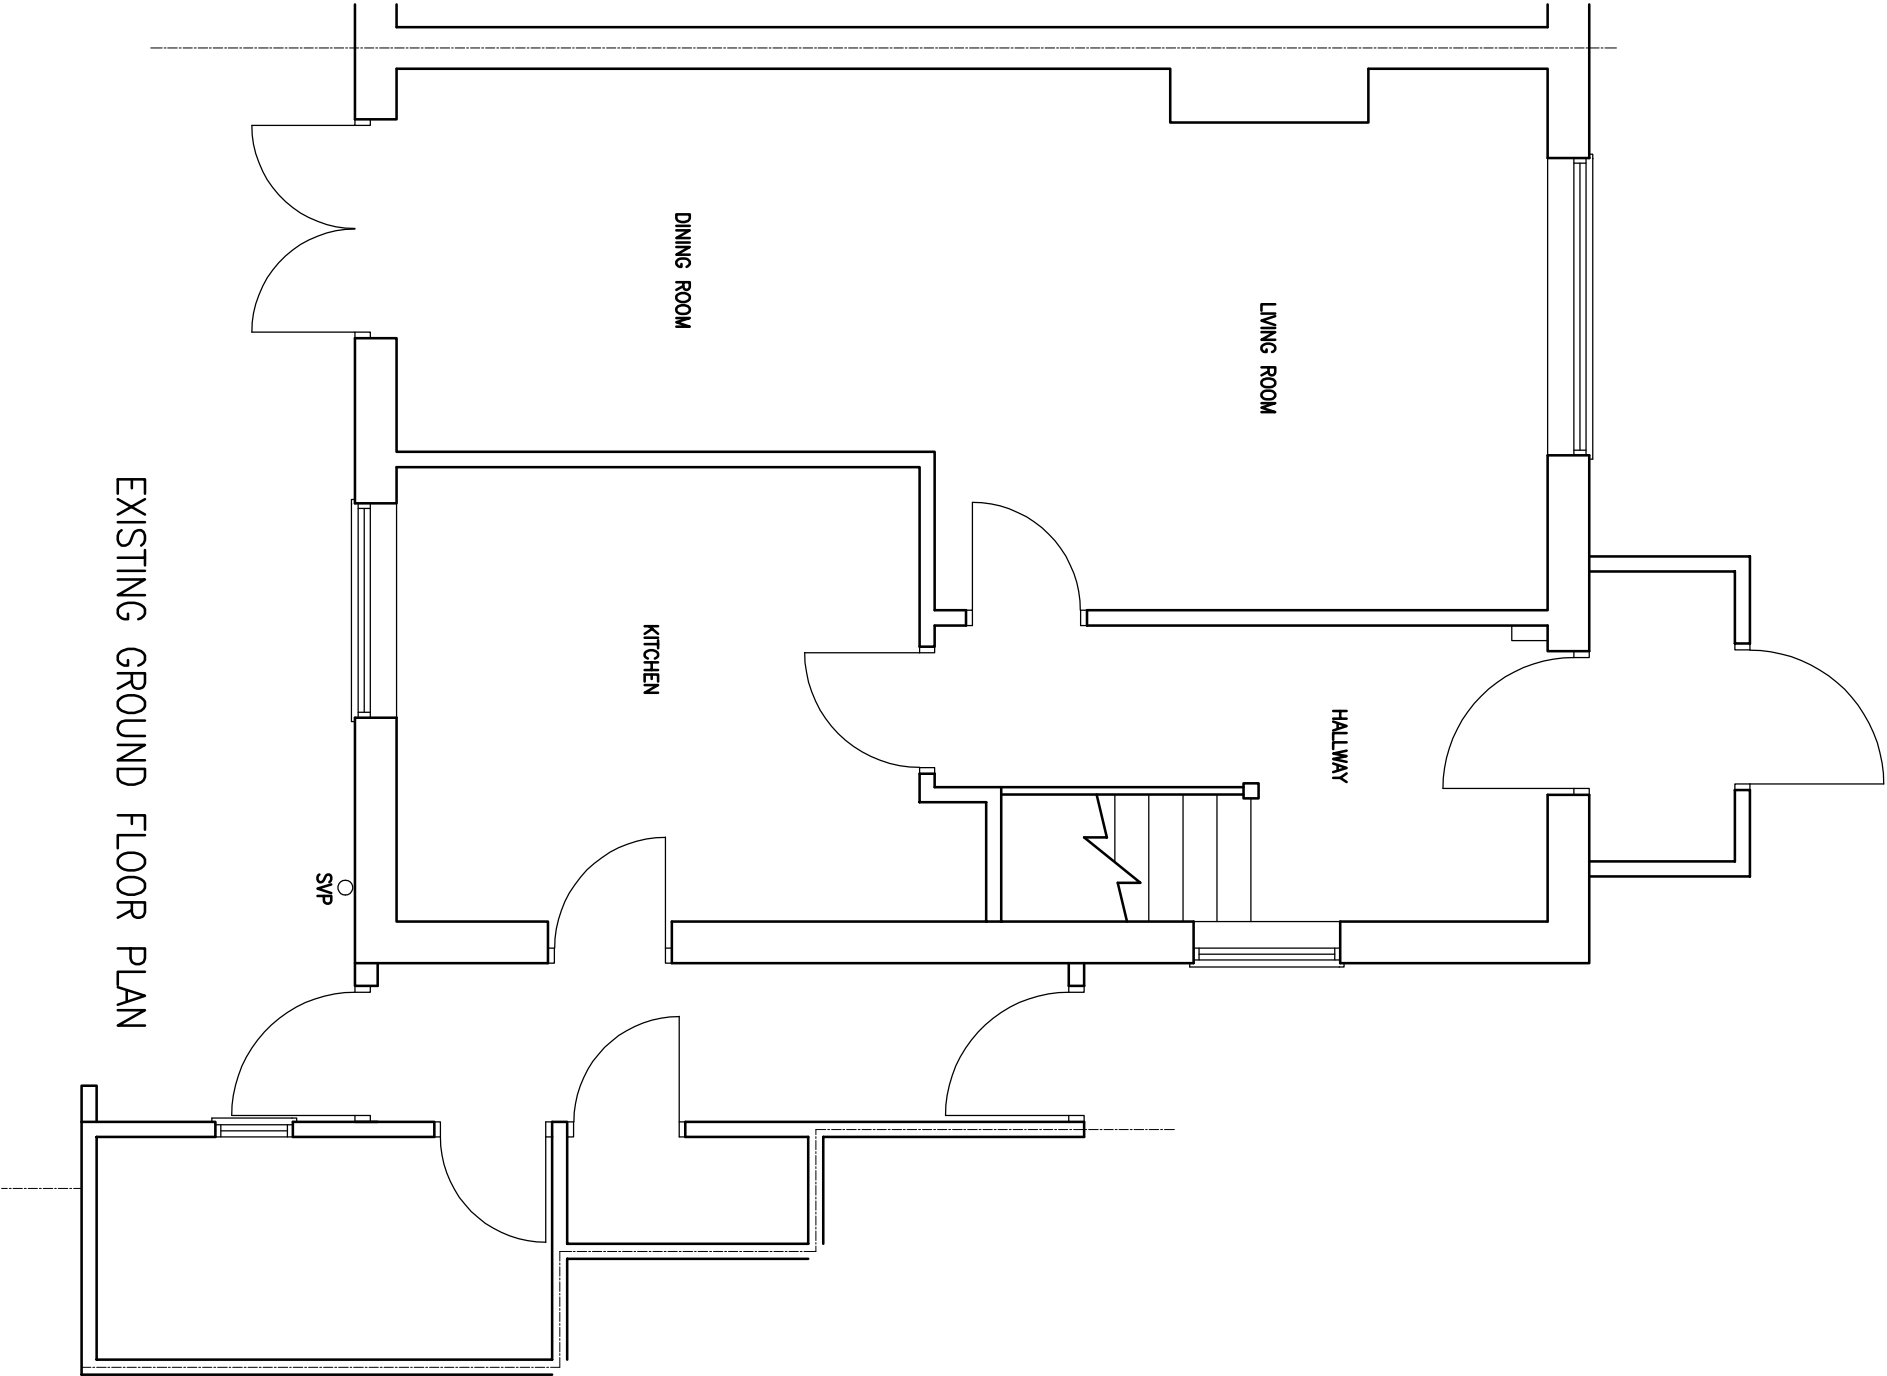

PROJECT 30 THE LARCHES UXBRIDGE UB10 0DJ																									
TITLE EXISTING GROUND FLOOR PLAN																									
DESIGN TWO SEVEN 17 FOX ROAD, LANGLEY, SLOUGH SL3 7SG TEL. 07564 32663 design@toseven@outlook.com																									
DRAWN AS	SCALE @ A3 1:50																								
DATE APRIL 19																									
DRAWING NO. AS01119-01	REV. <table><tr><td></td><td></td><td></td><td></td><td></td><td></td></tr><tr><td></td><td></td><td></td><td></td><td></td><td></td></tr><tr><td></td><td></td><td></td><td></td><td></td><td></td></tr><tr><td></td><td></td><td></td><td></td><td></td><td></td></tr></table>																								