

 


1st FLOOR PLAN as EXISTING

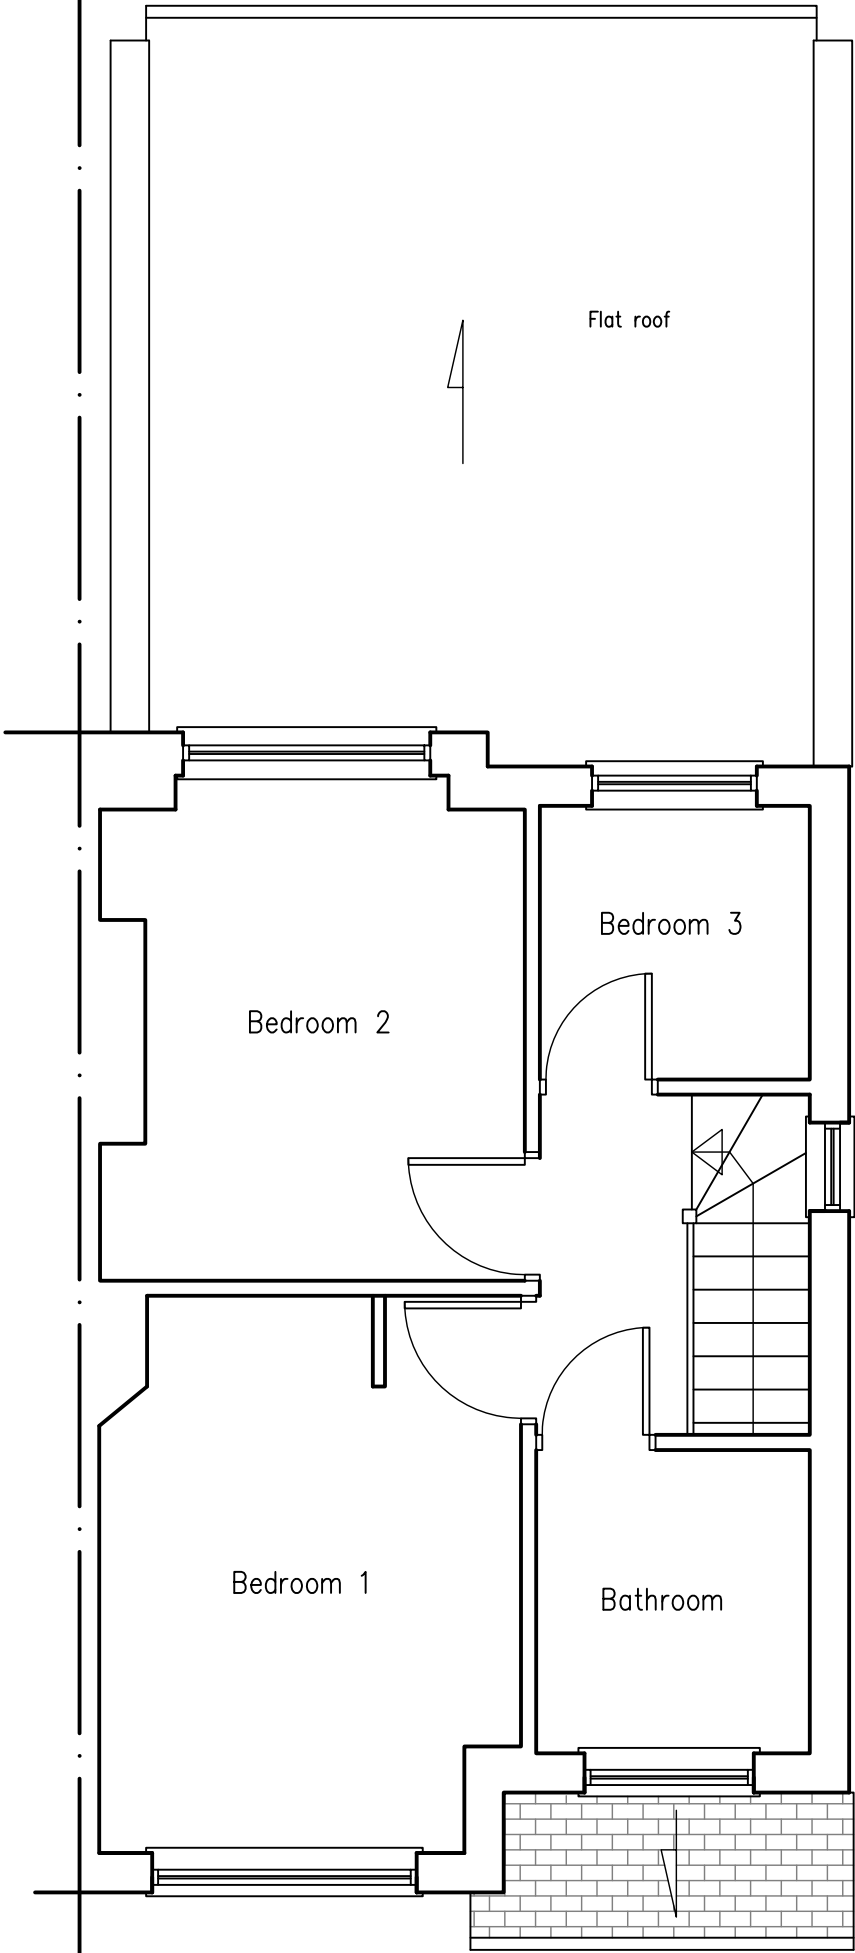

1st FLOOR PLAN as PROPOSED

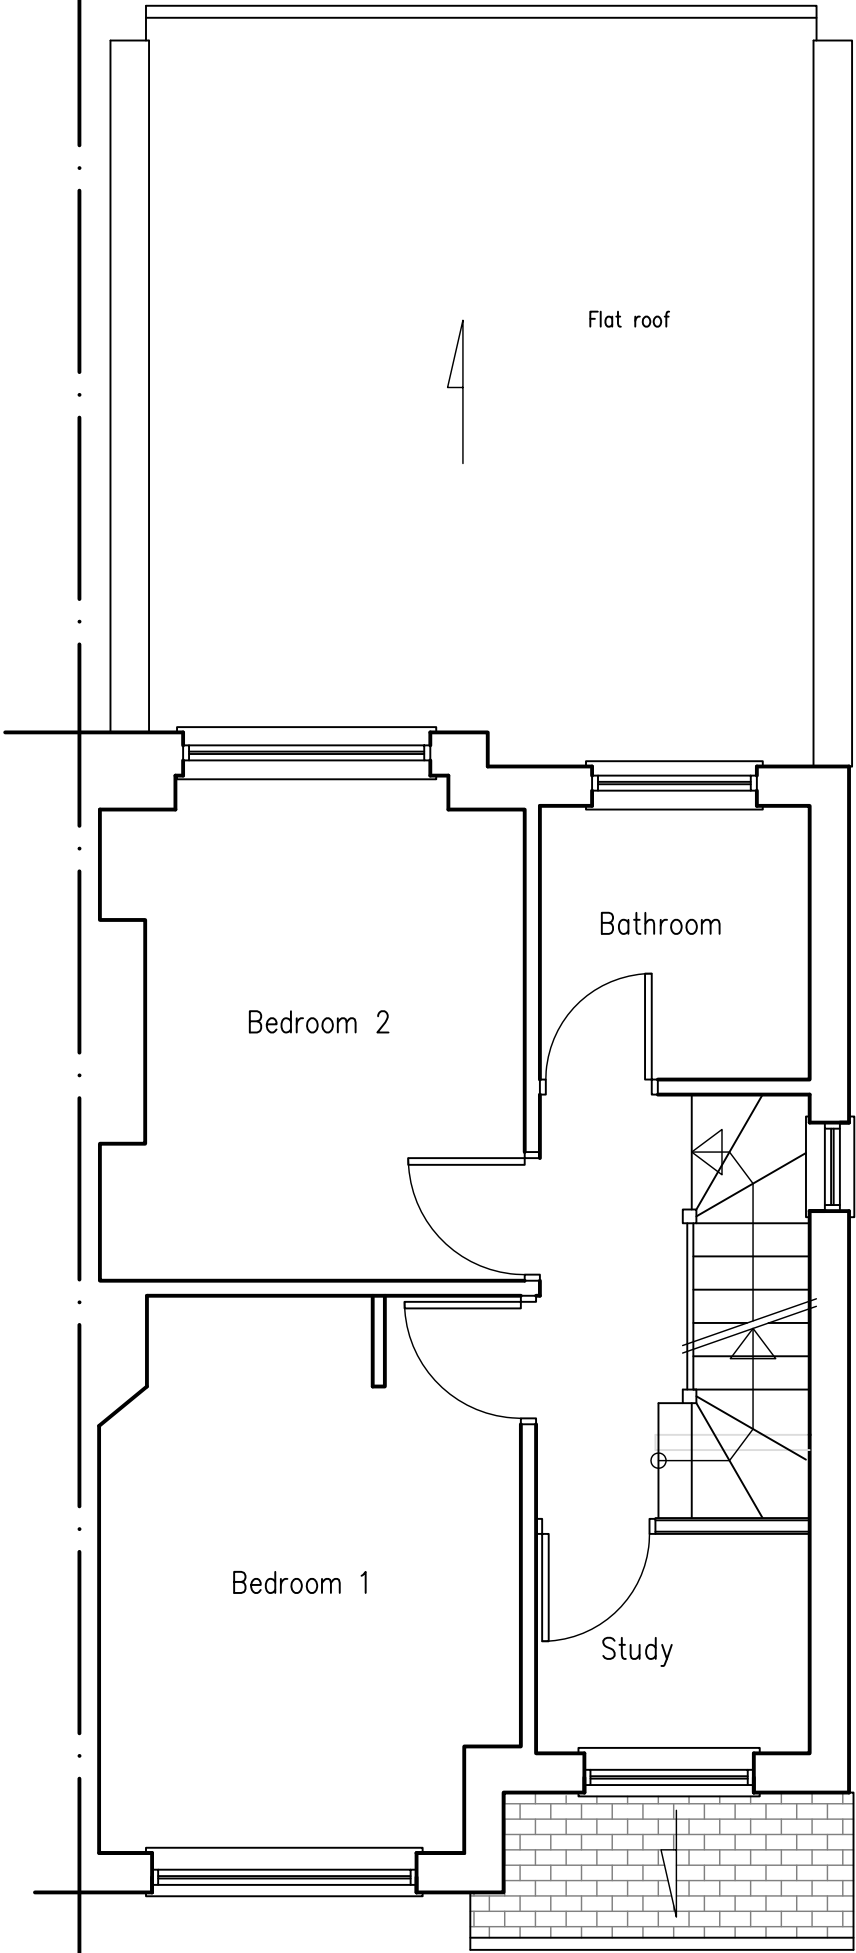

Dariusz Szul 162A High Road London NW10 2PB e-mail: dariuszul73@gmail.com

Proposals		Client		Address	
Loft Conversion				47 Misbourne Road, UB10 0HW	
Title		Dwg no.	Rev.	Scale	Date
1st Floor Plan as Existing and Proposed		0544-01	A	1:50@A3	Oct 2021