


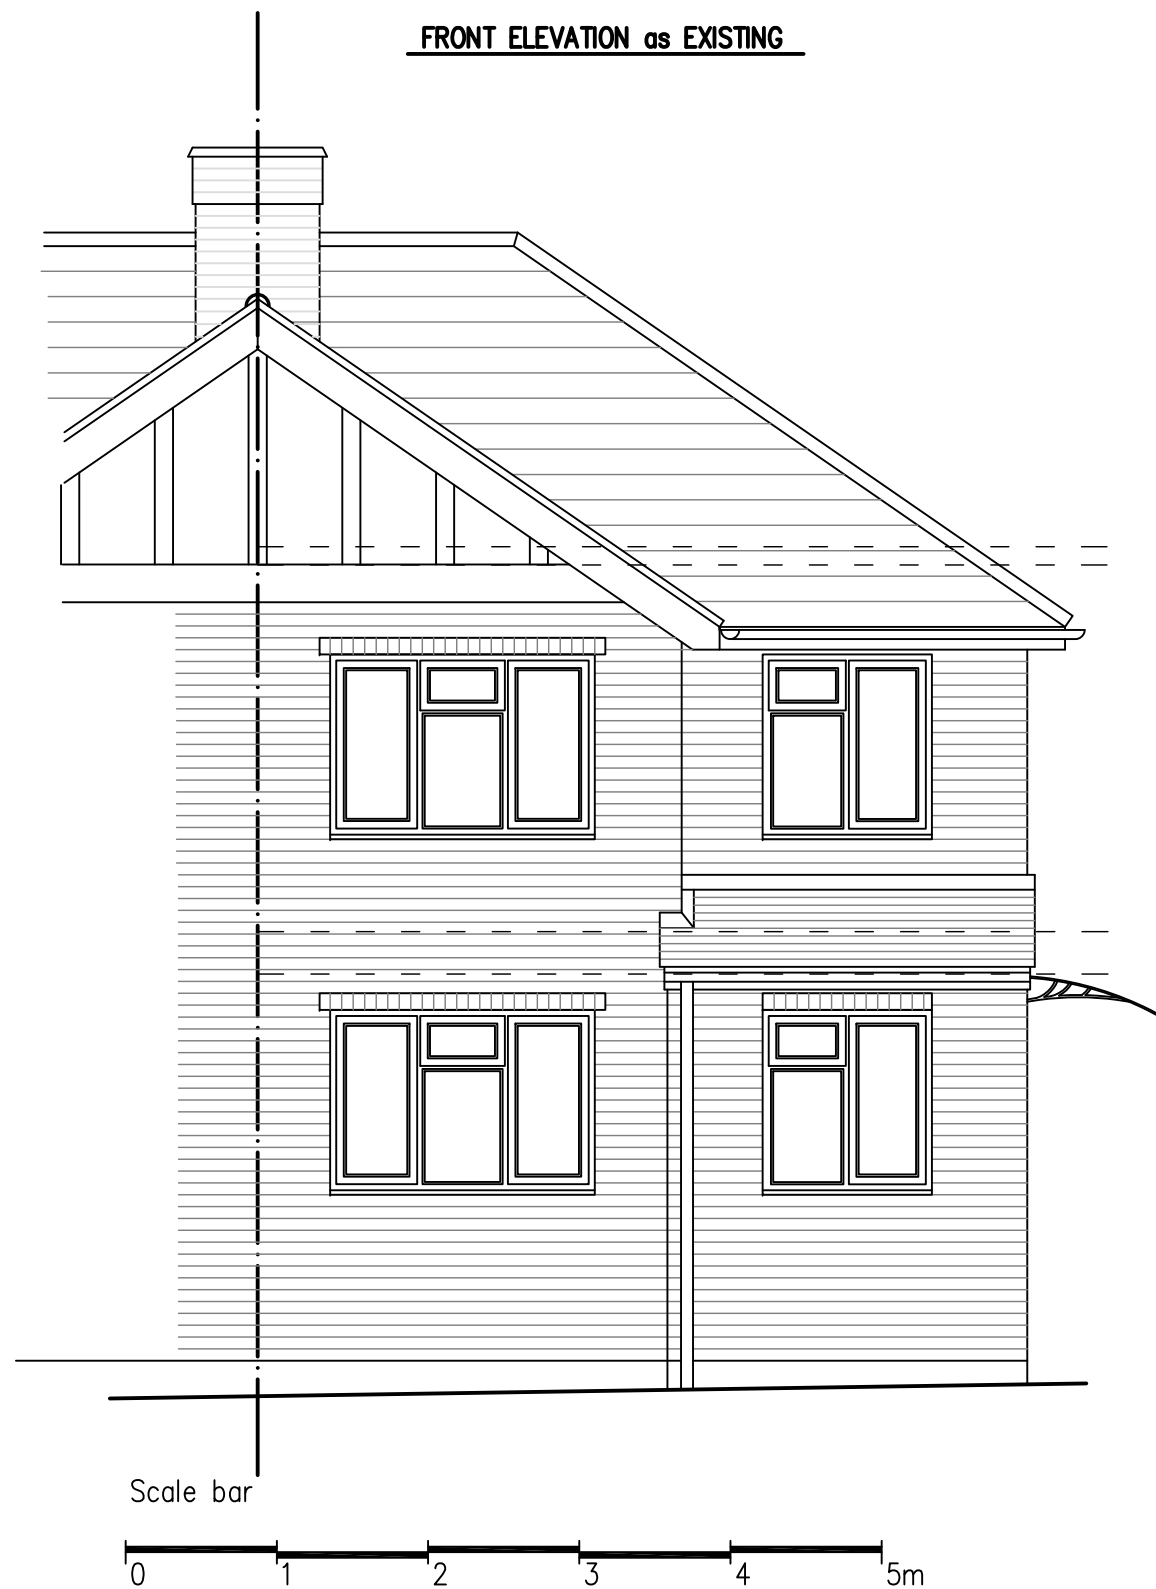

Darius Szul, 162A High Road, London NW10 2PB, mob. 077 4646 1690

Proposals	Client		Address	
Loft Conversion			47 Misbourne Road, UB10 0HW	
Title	Dwg no.	Rev.	Scale	Date
Front Elevation as Existing and Proposed	0544-04		1:50@A3	Oct 2021