


GROUND FLOOR PLAN as EXISTING

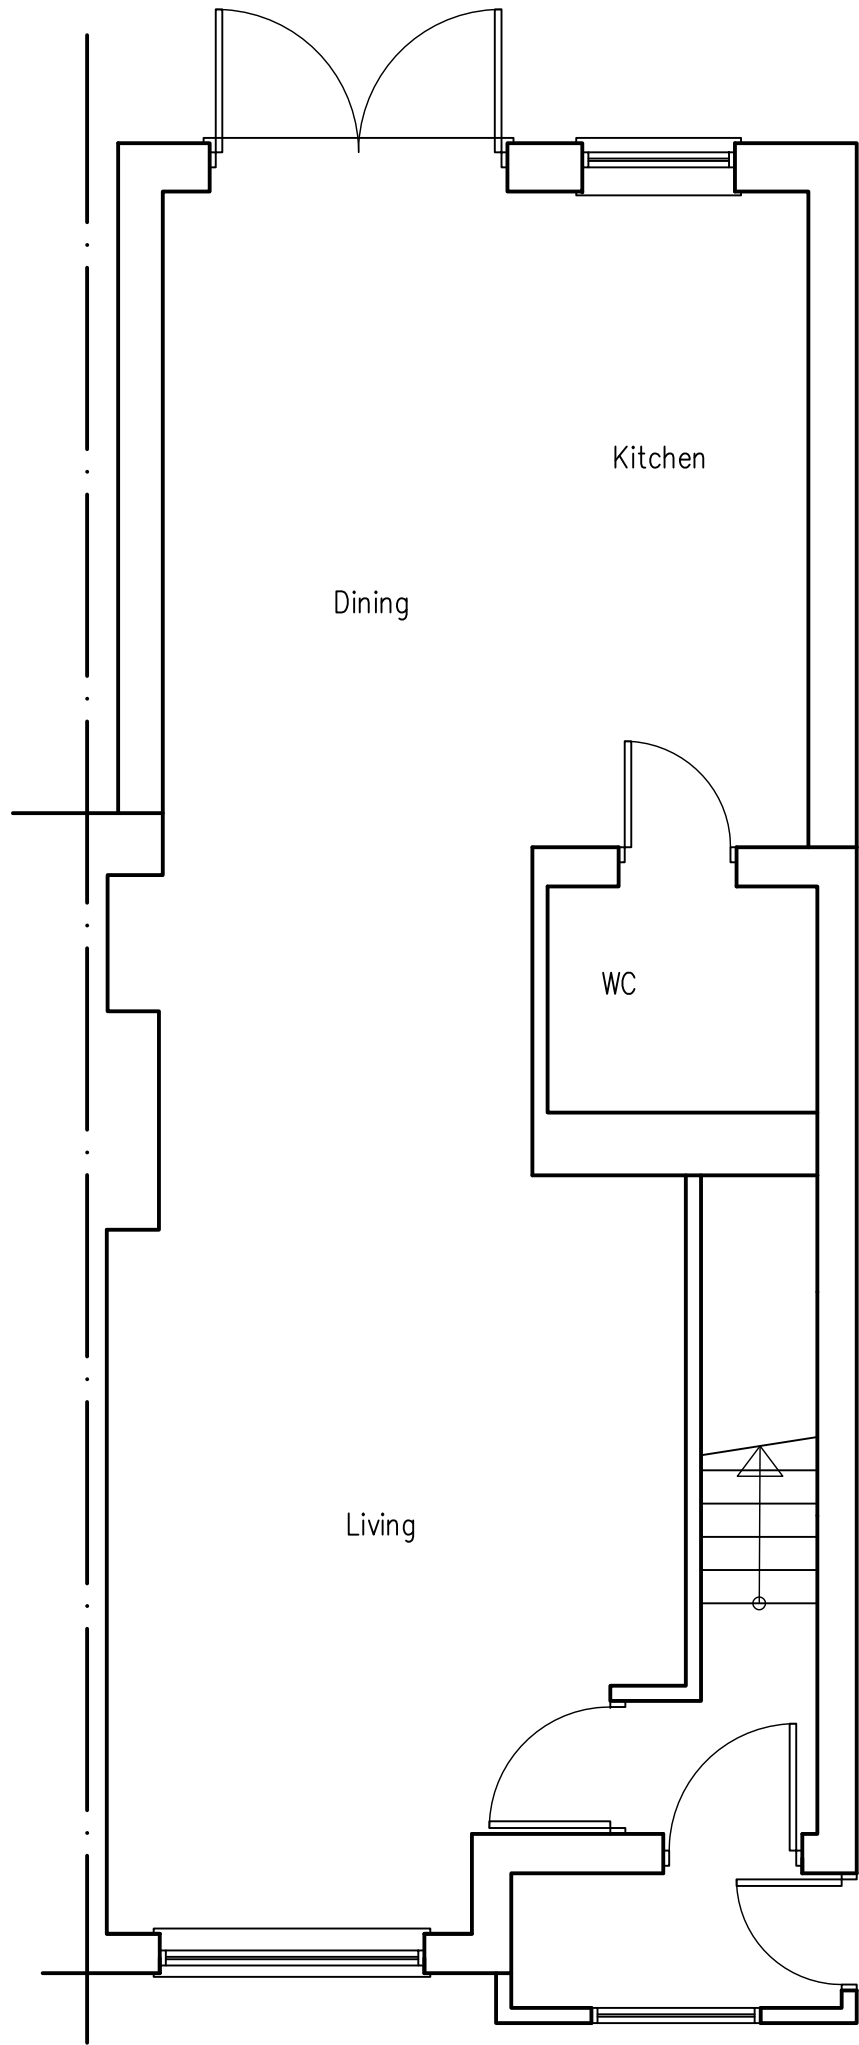

Scale bar



Dariusz Szul 162A High Road London NW10 2PB e-mail: [dariuszul73@gmail.com](mailto:dariuszul73@gmail.com)

|                               |         |      |                             |          |
|-------------------------------|---------|------|-----------------------------|----------|
| Proposals                     | Client  |      | Address                     |          |
| Loft Conversion               |         |      | 47 Misbourne Road, UB10 0HW |          |
| Title                         | Dwg no. | Rev. | Scale                       | Date     |
| Ground Floor Plan as Existing | 0544-08 |      | 1:50@A3                     | Oct 2021 |