


Notes:
This drawing is the copyright of Arktec Ltd and has been sent to you in confidence. It must not be reproduced or disclosed to third parties without our prior permission.
Do not scale from this drawing except for plotting purposes.
All dimensions are in millimetres unless noted otherwise.
Any surveyed information incorporated on this drawing cannot be guaranteed as accurate unless confirmed by 3rd level dimension.
This drawing is to be used in conjunction with all the relevant consultants' supplies and manufacturer's drawings and information.

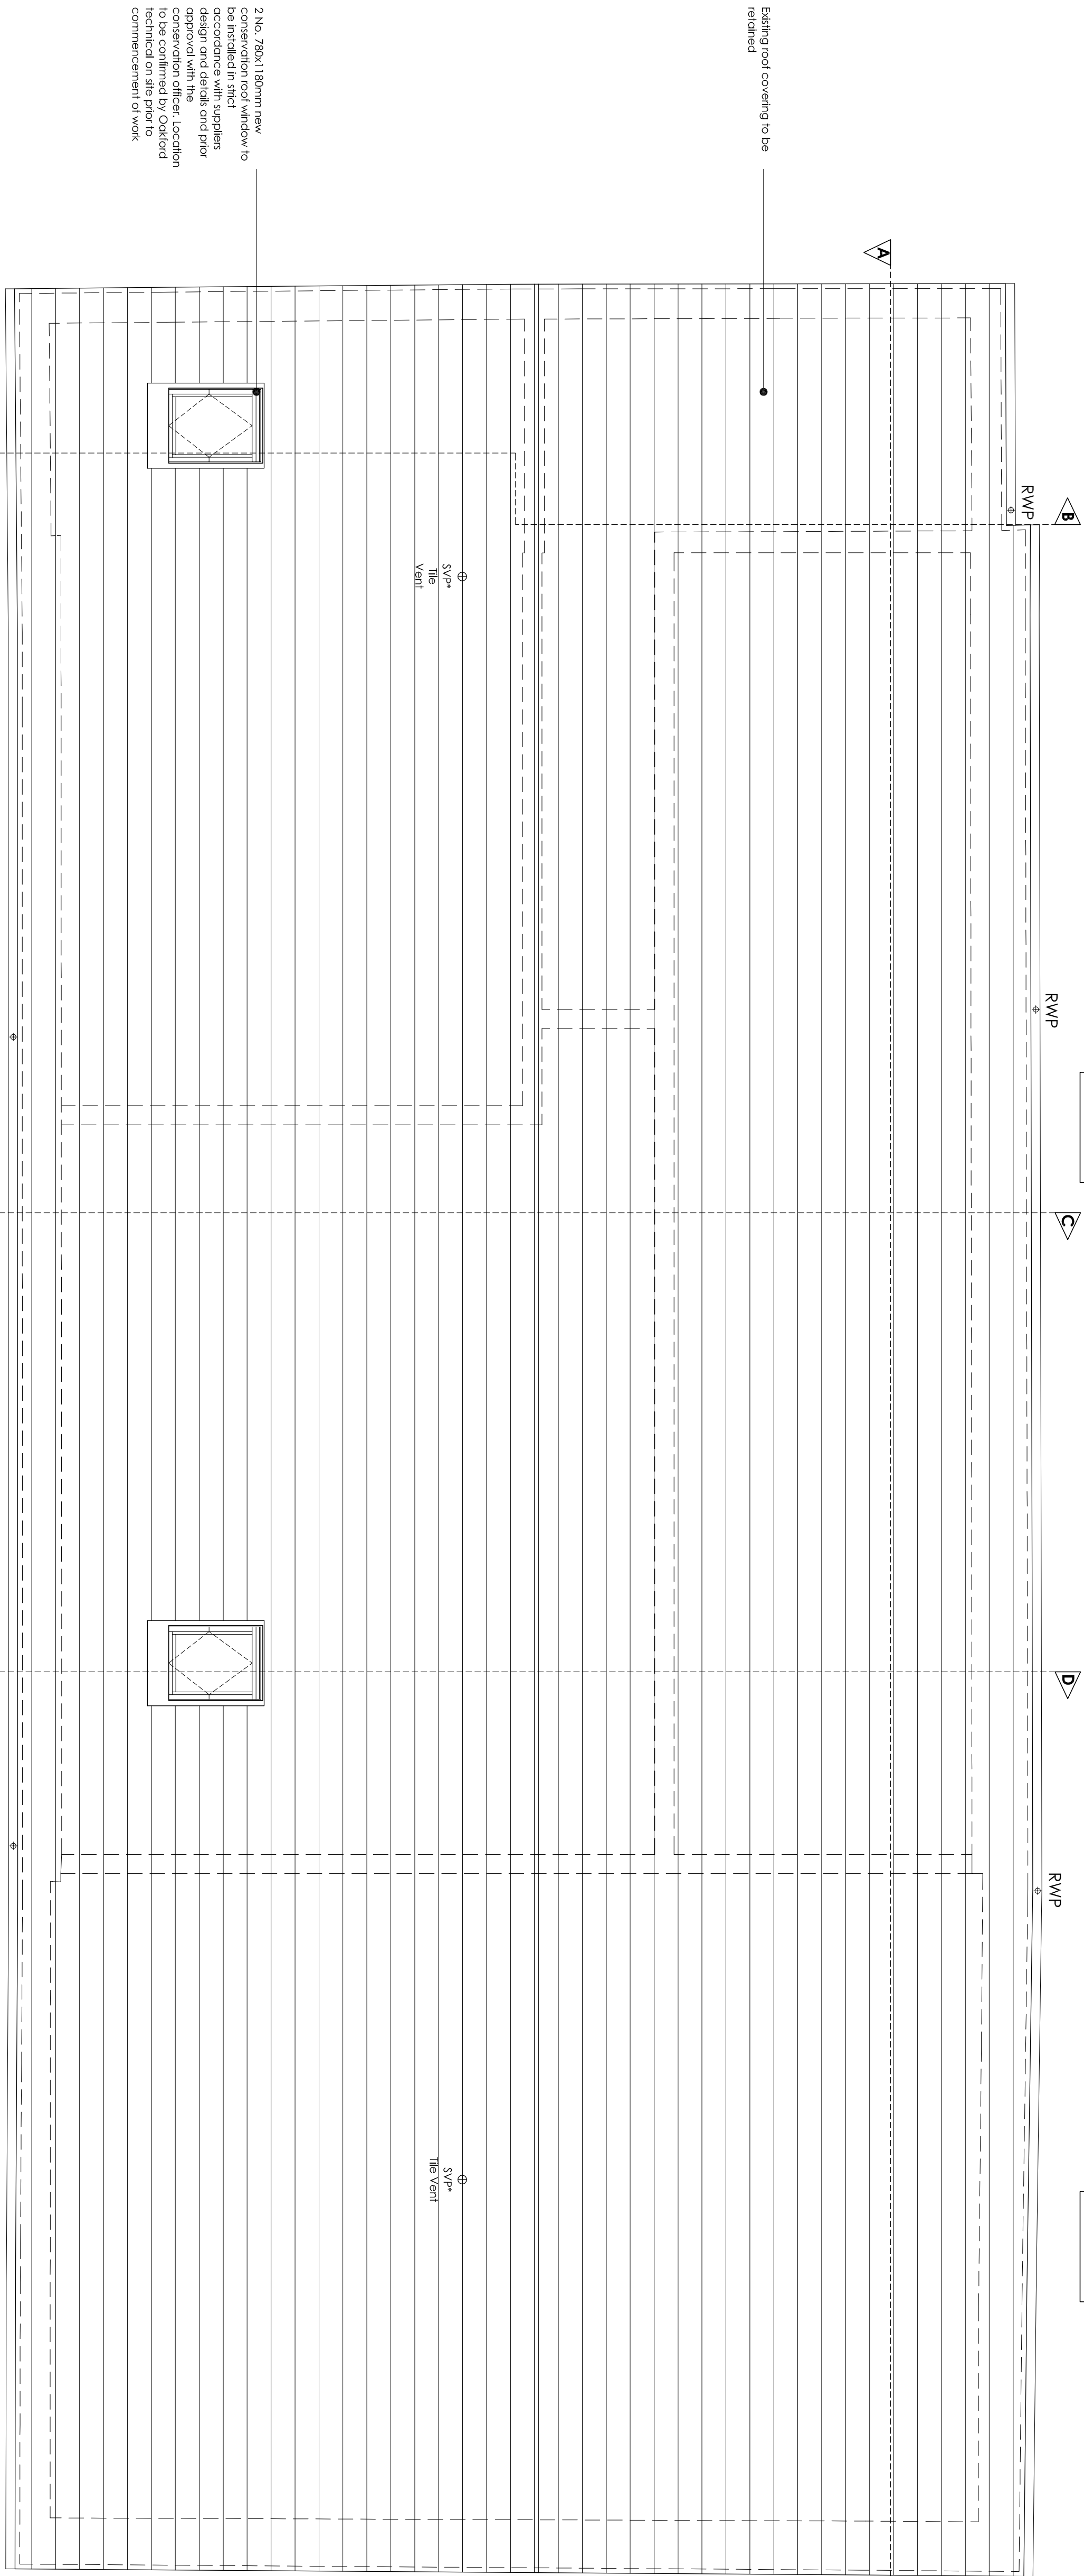

2 No. 780x1180mm new window to be installed in situ; accordance with suppliers design and details and prior to commencement of work

Existing roof covering to be retained


ROOF PLAN
Scale 1:50 @ A1

FF DOOR SCHEDULE

REF	LOCATION	SIZE (mm)	COMMENTS	REV
D1.1	Plot 65 Roof Void	-	Existing door to be refurbished	-
D1.2	Communal Roof Void	-	New door with AOV	-

KEY
FCO = Fire Door (20 minutes fire resistance)
(S) = Smoke Seals & Intumescent Strips
SC = Self Closing Door (intumescent)
UT = Steel Door Threshold (per M compliance)

Note: doors will be refitted and refinished where possible. New 4 panel timber doors are to be traditionally made using solid timber. Refer to detail sheets for specific doors.

 

Rev	Date	Details
D	27/07/16	Layouts updated in line with Oakford Homes Comments
C	10/05/16	Layouts updated in line with Oakford Homes Comments
B	10/05/16	Layouts updated in line with Oakford Homes Comments
A	13/04/16	Layouts updated in line with Oakford Homes Comments

PRELIMINARY

ark tec Architectural Consultancy Lodge Farm Barn Easton Down Estate Fleet Road, Hartley Wintney Hampshire, RG27 9AS t: 01252 845535 e: info@arktec.co.uk w: www.arktec.co.uk	Client: OAKFORD HOMES Project: ROYAL QUAY, COPPERMILL LANE HAREFIELD Drawing: THE WATER MILL ROOF PLAN Scale: 1:50 @ A1 Date: 22/02/16
--	--