



Windows - Refer to South Elevation


Windows Indicative - Site Measure Required
Window restrictors required
to first floor windows

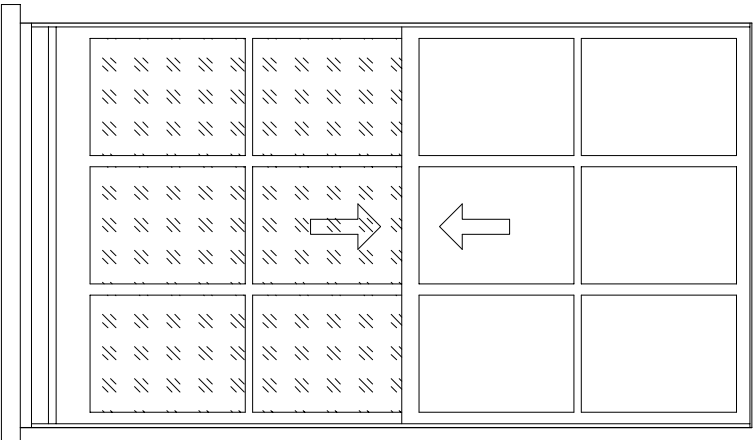


Obscure glazing
WG6

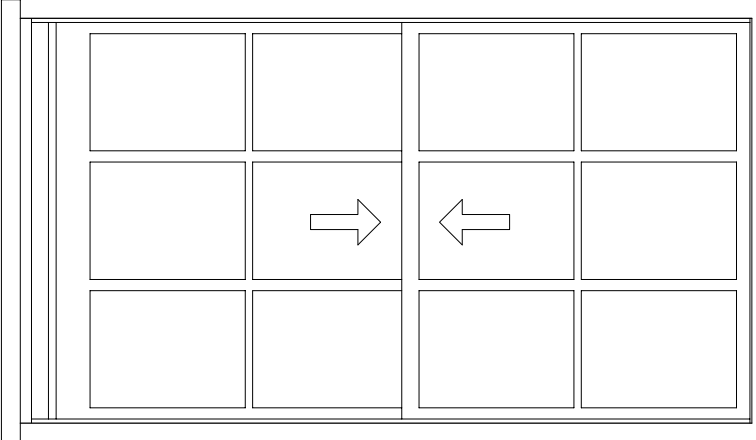


WG5

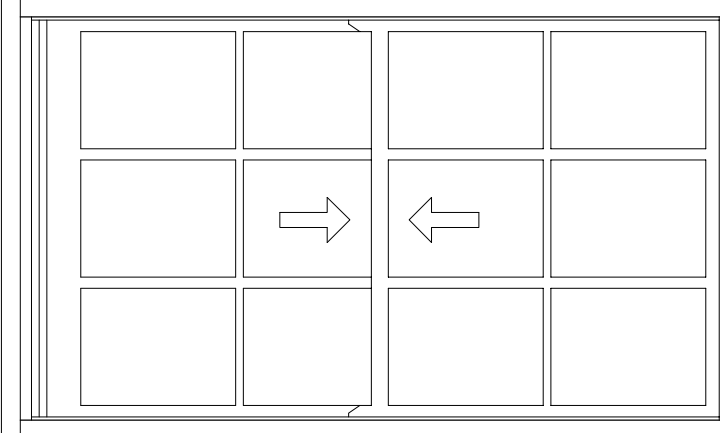


WF11

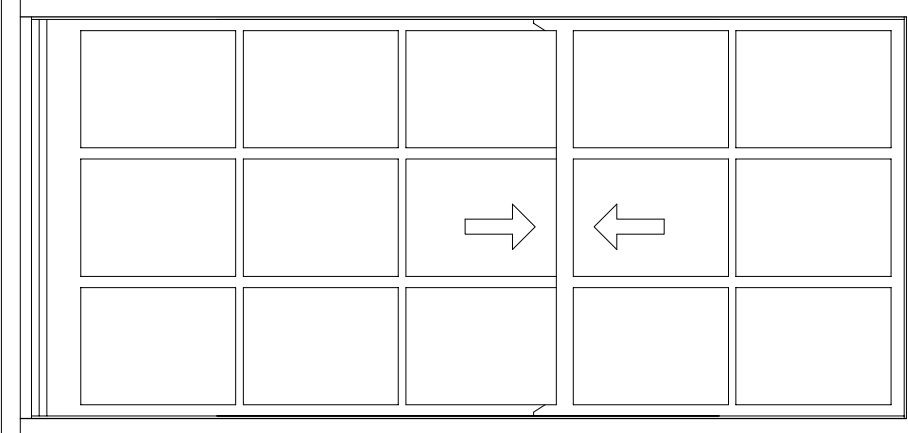

WF10

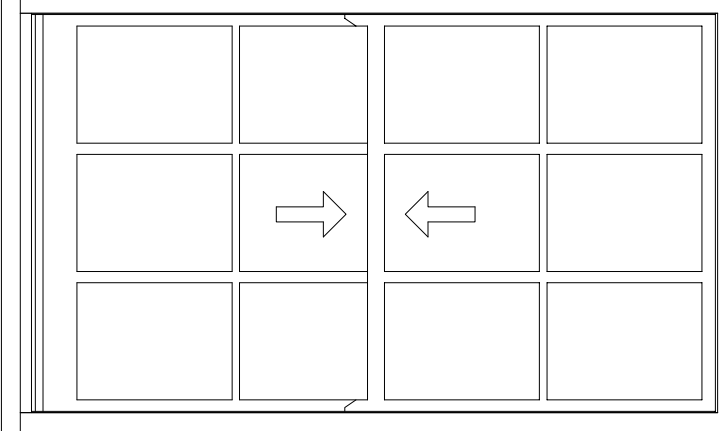


WF9

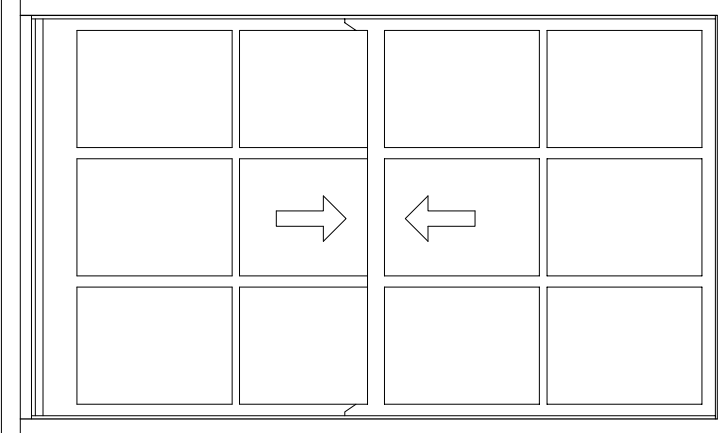


WF8

Windows - Refer to West Elevation


Windows Indicative - Site Measure Required
Window restrictors required
to first floor windows

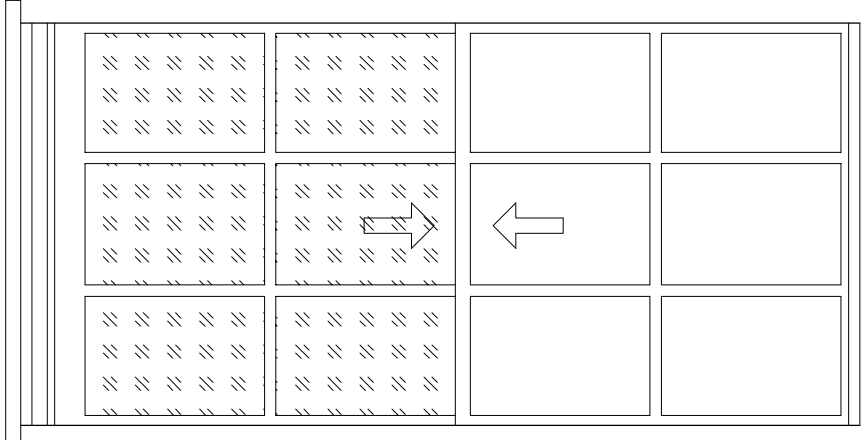


Obscure glazing
WG13

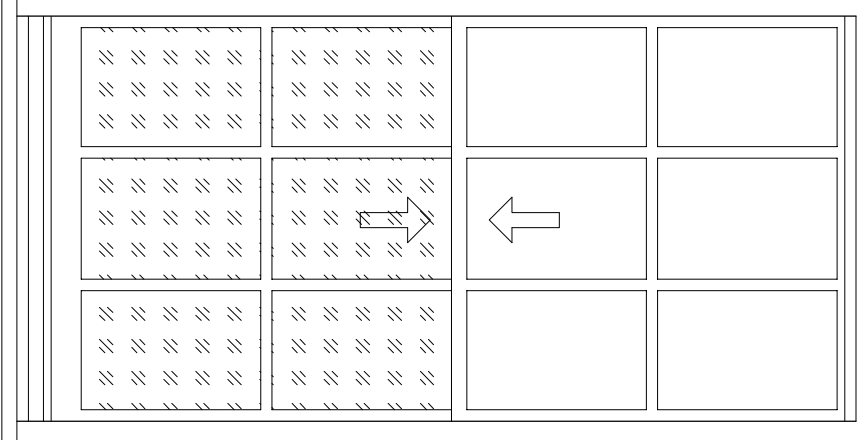


Obscure glazing
WG12

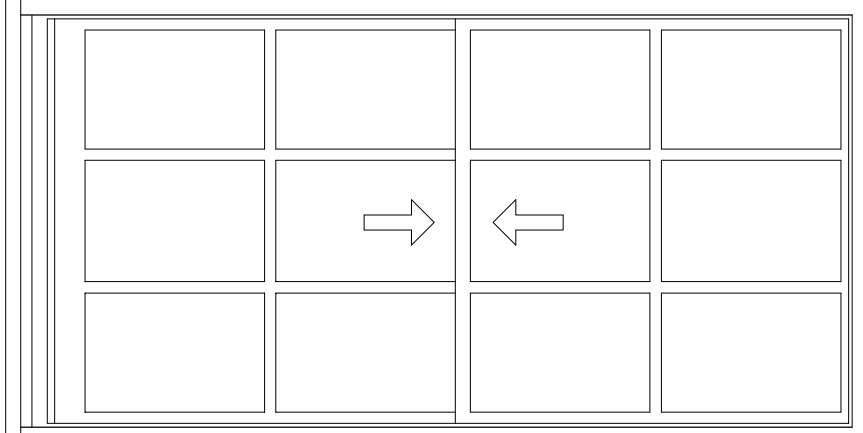


WG10

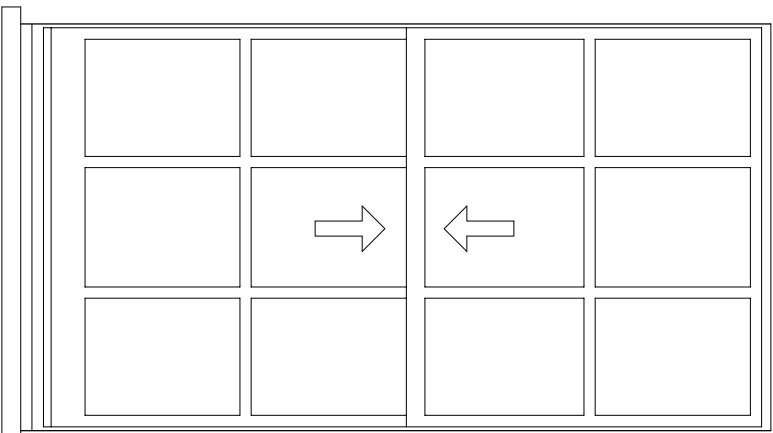


WG9

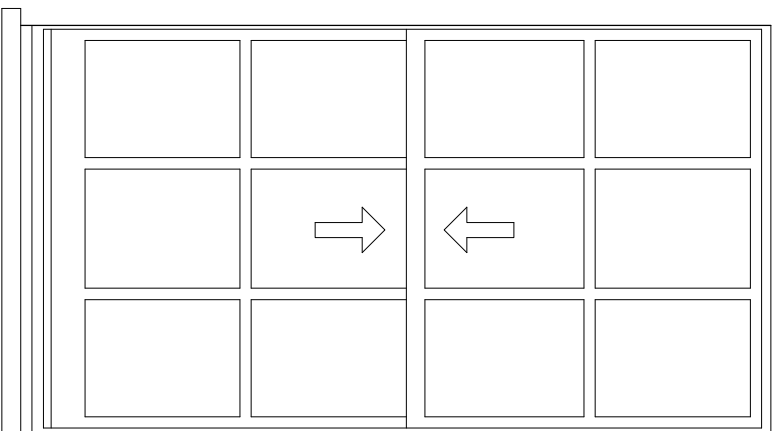


WG7

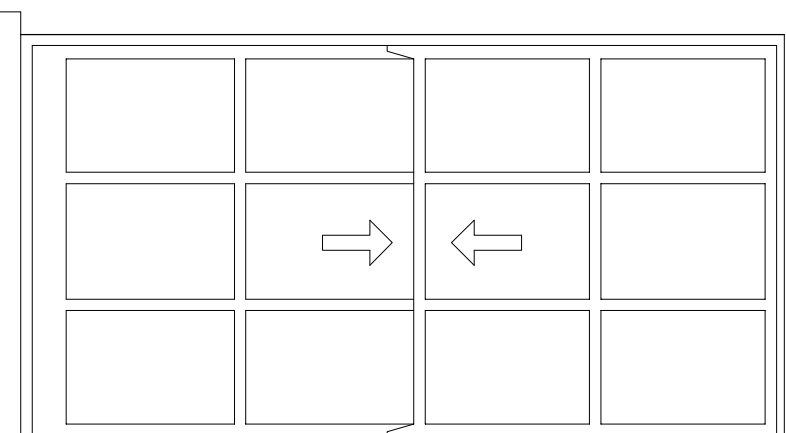


WF14

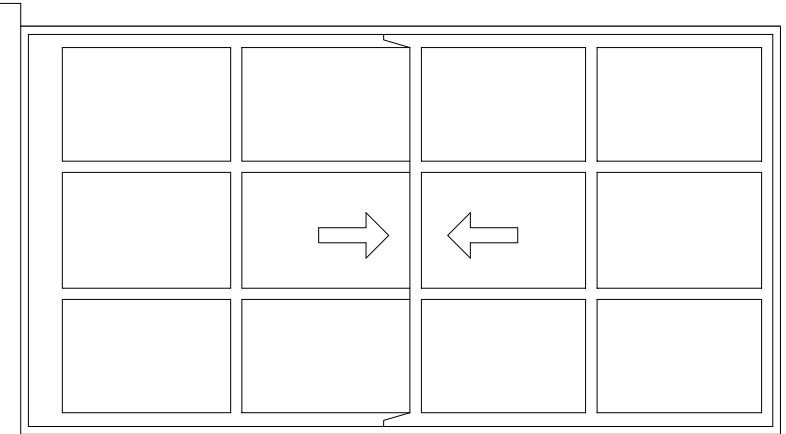

WF13

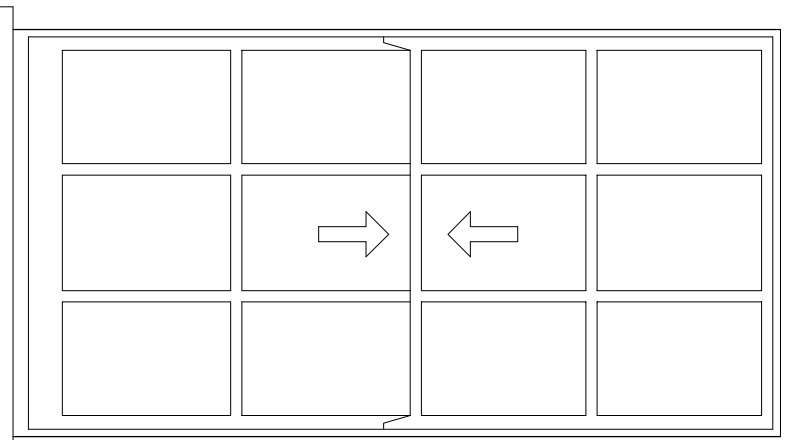

WF12

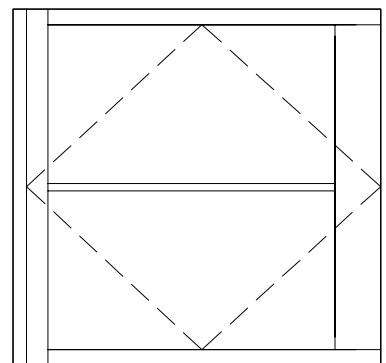

Conservation rooflight
2no.

Notes:
This drawing is the copyright of Arktec Ltd and has been sent to you in confidence. It must not be reproduced or disclosed to third parties without our prior permission.
Do not scale from this drawing except for planning purposes.
All dimensions are in millimetres unless noted otherwise.
Any surveyed information incorporated on this drawing cannot be guaranteed as accurate unless confirmed by a third dimension.
This drawing is to be used in conjunction with all the relevant consultants' supplies and manufacturers drawings and information.

Rev	Date	Details

PRELIMINARY

ark tec Architectural Consultancy 108th Farm Barn Easton Park Estate Fleet Road, Hartley Wintney Hampshire, RG27 9AS t: 01252 845335 e: info@arktec.co.uk w: www.arktec.co.uk	Client: OAKFORD HOMES
	Project: ROYAL QUAY, COPPERMILL LANE HAREFIELD
Drawing: THE WATER MILL DETAILS	
SHEET 7	
Scale: 1:20 @ A1	Date: 27/08/16

Drawing Number: OAK040_1356 - Revision: