



Windows - Refer to East Elevation


Windows Indicative - Site Measure Required
Window restrictors required
to first floor windows

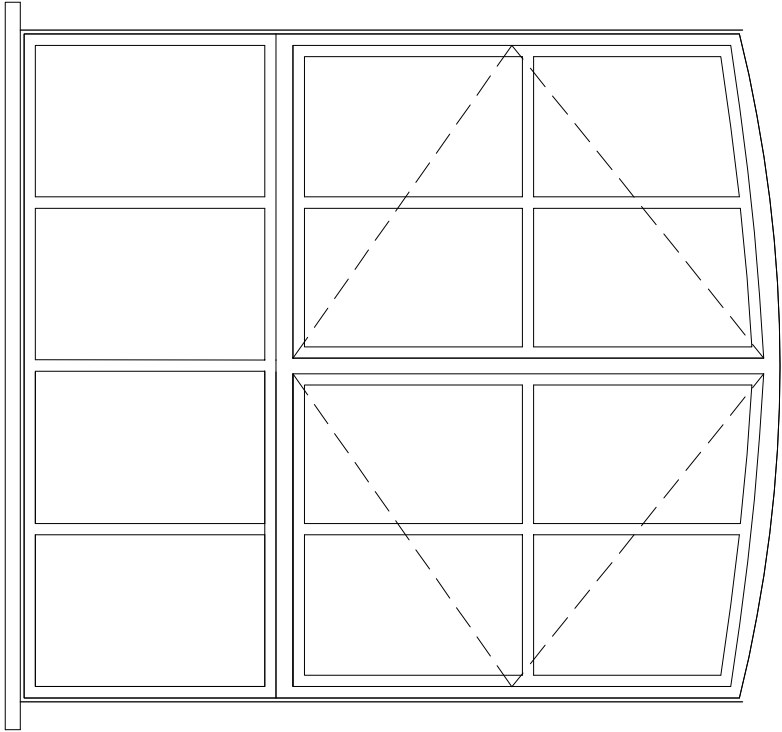


WF7

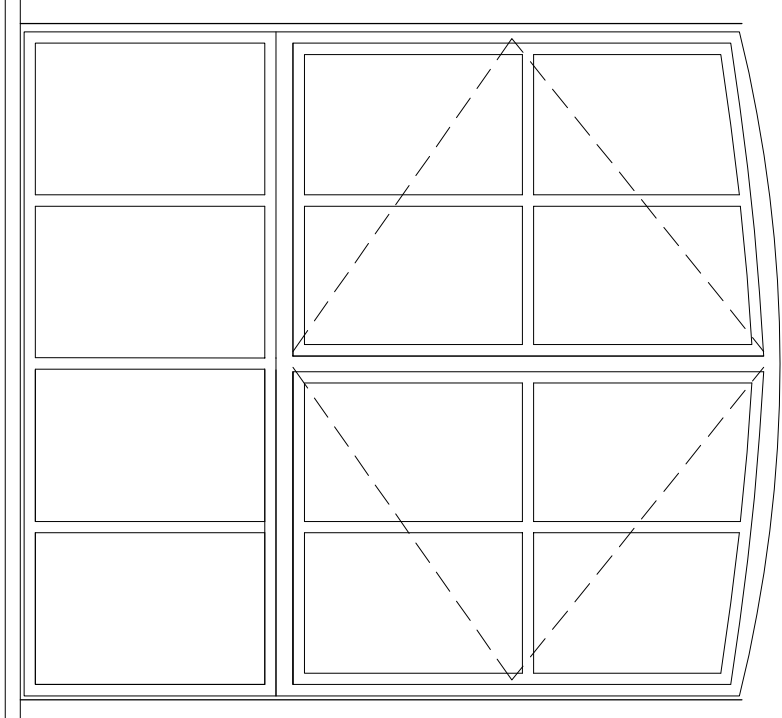


WF6

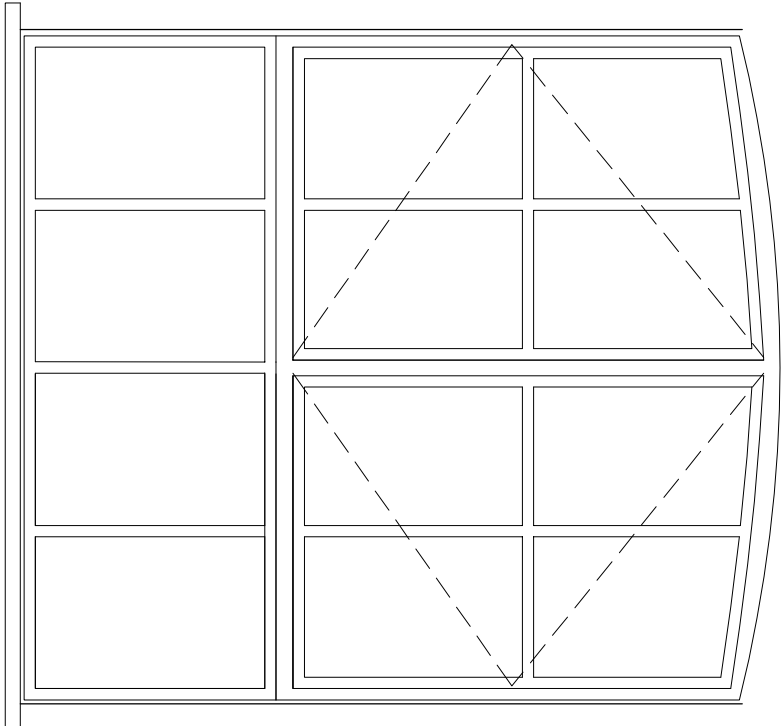


WF5

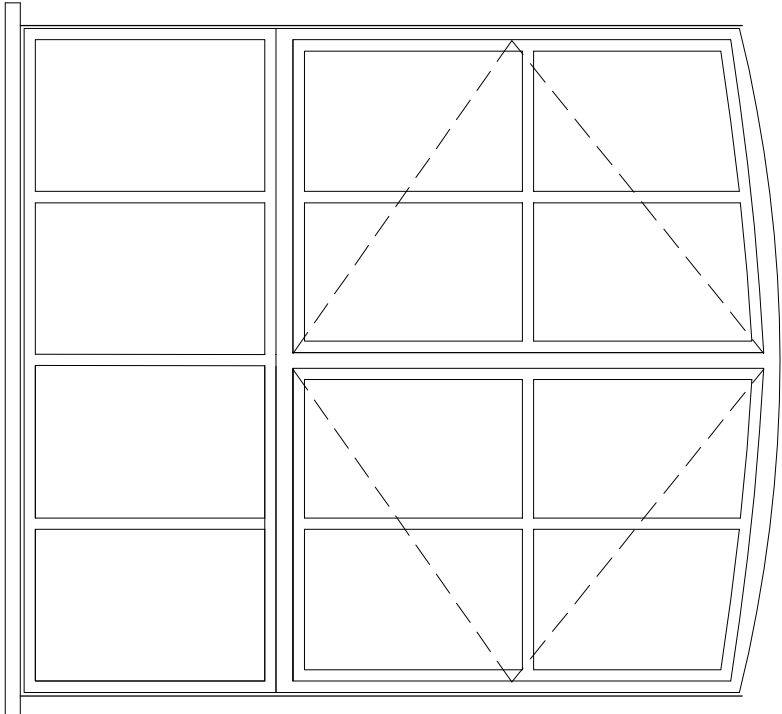


EDF1

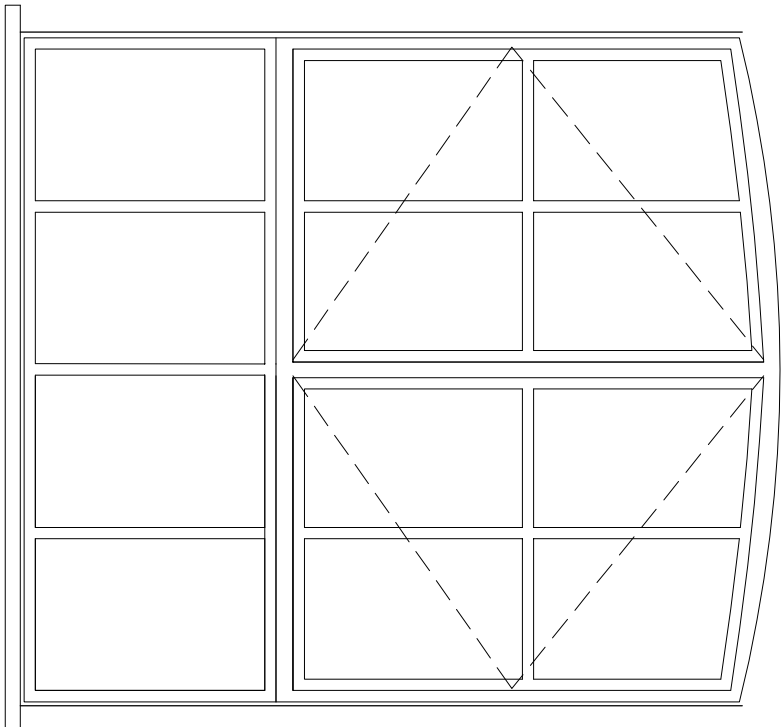


WF4

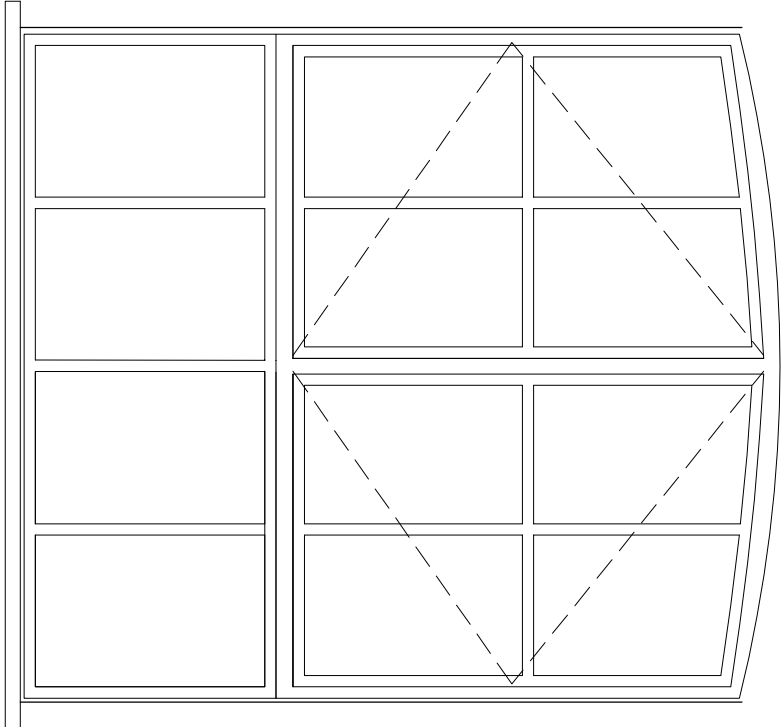


WF3

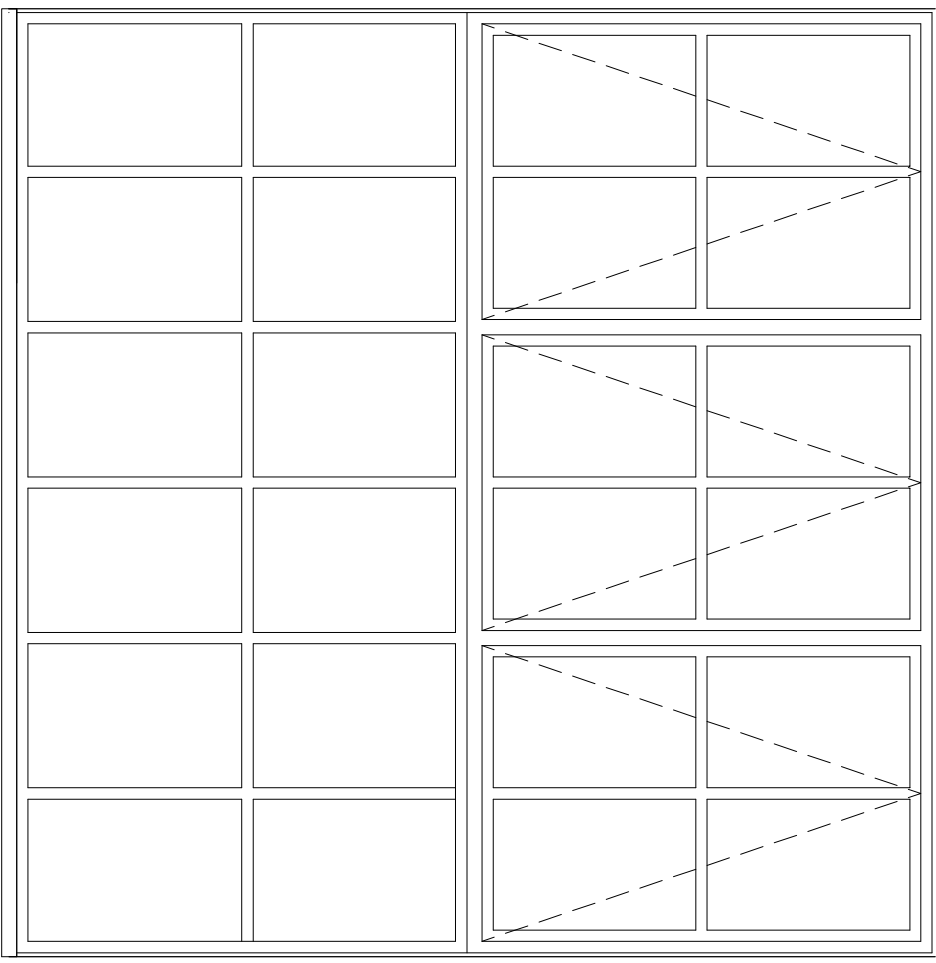


WG4

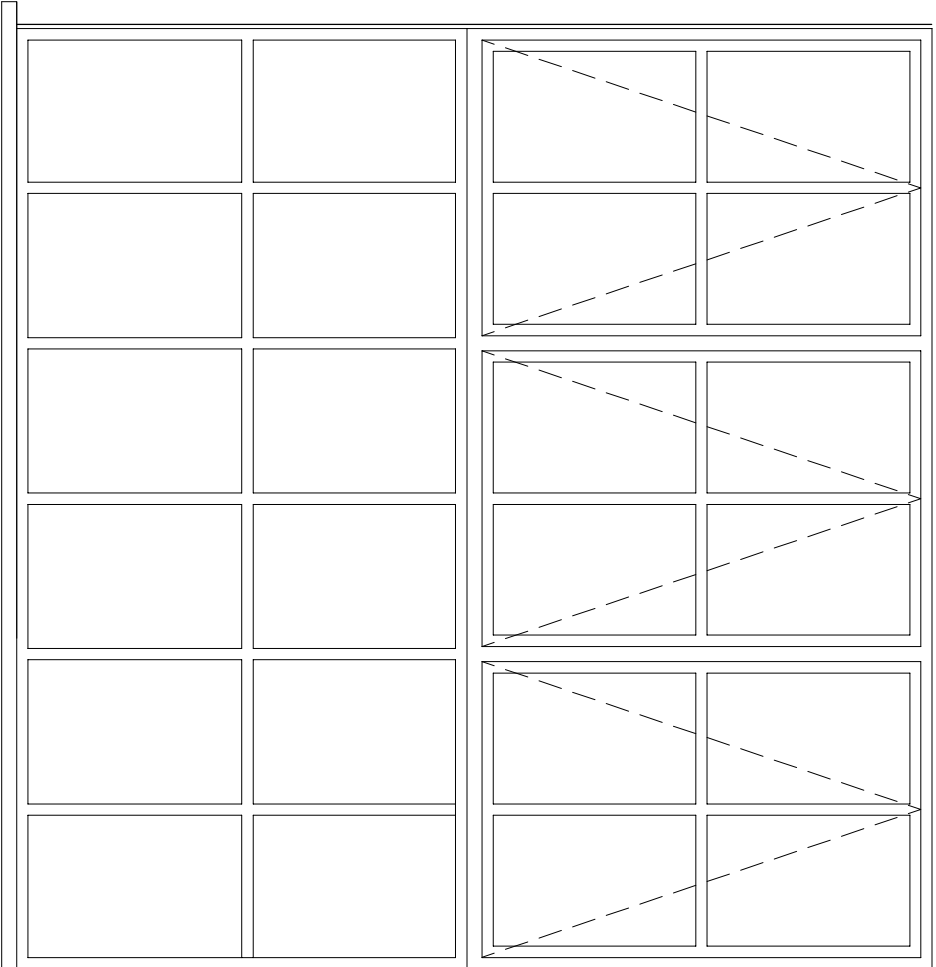


WG1

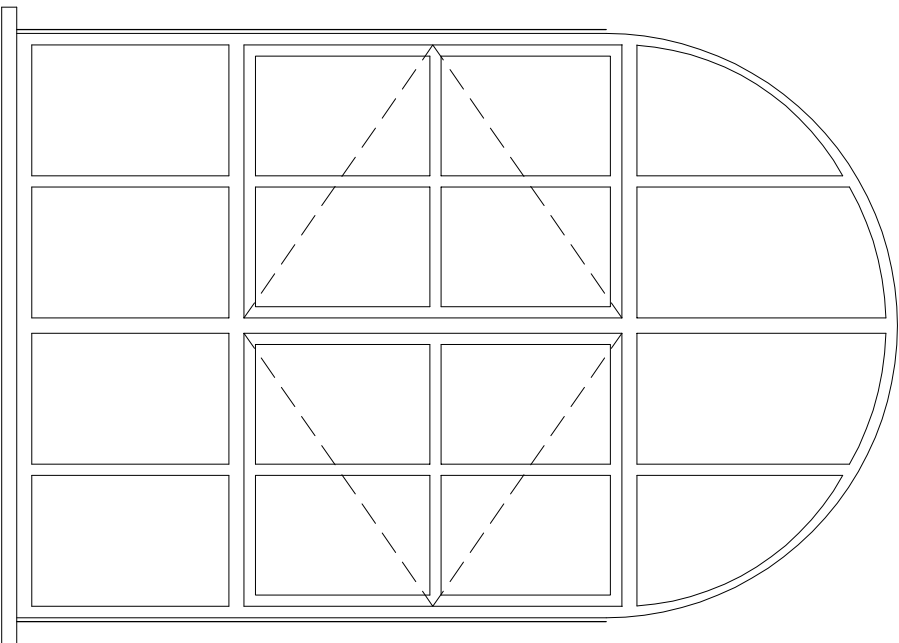


WG3

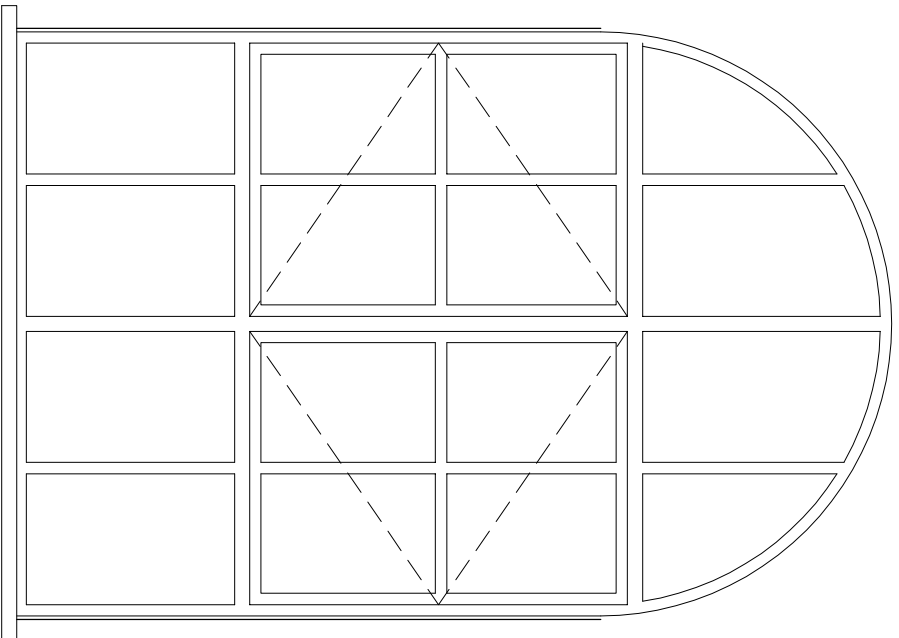

WG2

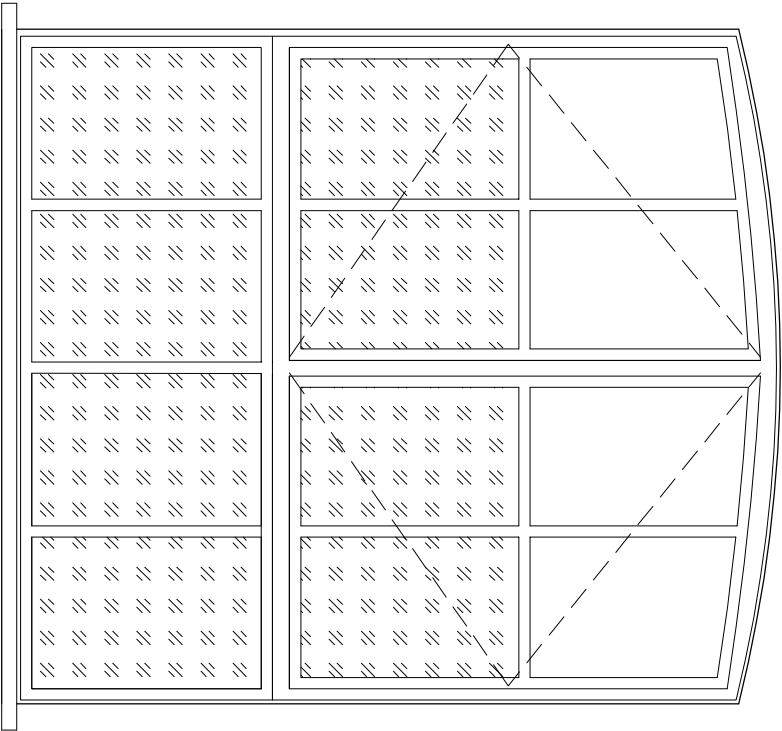

Obscure glazing
WF2

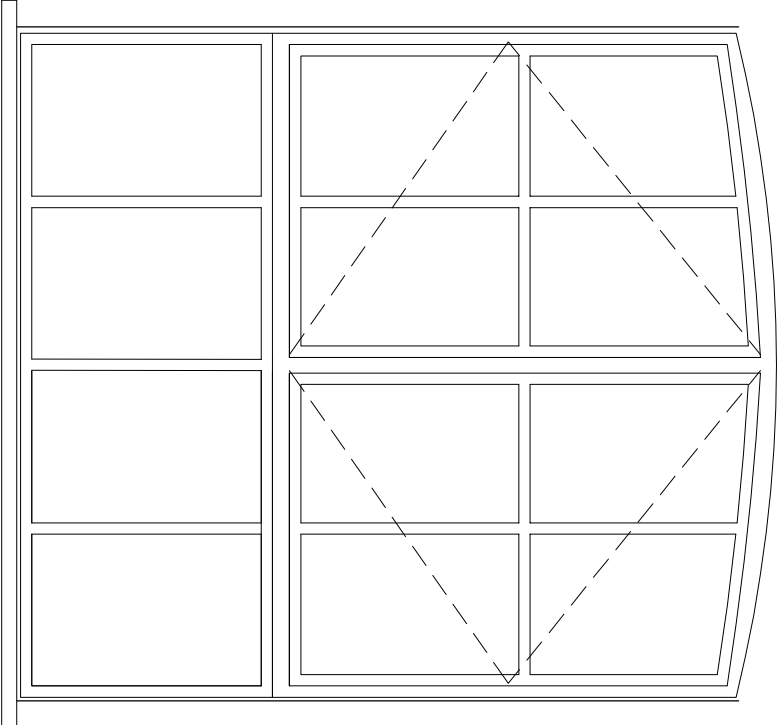

WF1

Notes:
This drawing is the copyright of Arktec Ltd and has been sent to you in confidence. It must not be reproduced or disclosed to third parties without our prior permission.
Do not scale from this drawing except for planning purposes.
All dimensions are in millimetres unless noted otherwise.
Any surveyed information incorporated on this drawing cannot be guaranteed as accurate unless confirmed by a fixed dimension.
This drawing is to be used in conjunction with all the relevant consultants' supplies and manufacturers drawings and information.

Rev	Date	Details
-	-	-

PRELIMINARY

ark tec Architectural Consultancy Lodge Farm Barn Esplanade Park Estate Fleet Road, Hartley Wintney Hampshire, RG27 9AS t: 01252 845335 e: info@arktec.co.uk w: www.arktec.co.uk	Client: OAKFORD HOMES
	Project: ROYAL QUAY, COPPERMILL LANE HAREFIELD
	Drawing: THE WATER MILL DETAILS
	SHEET 8
Scale: 1:20 @ A1	Date: 27/08/16

Drawing Number: OAK040_1357 -
Revision: