



NOTES

THIS DRAWING IS FOR PLANNING PURPOSES ONLY.

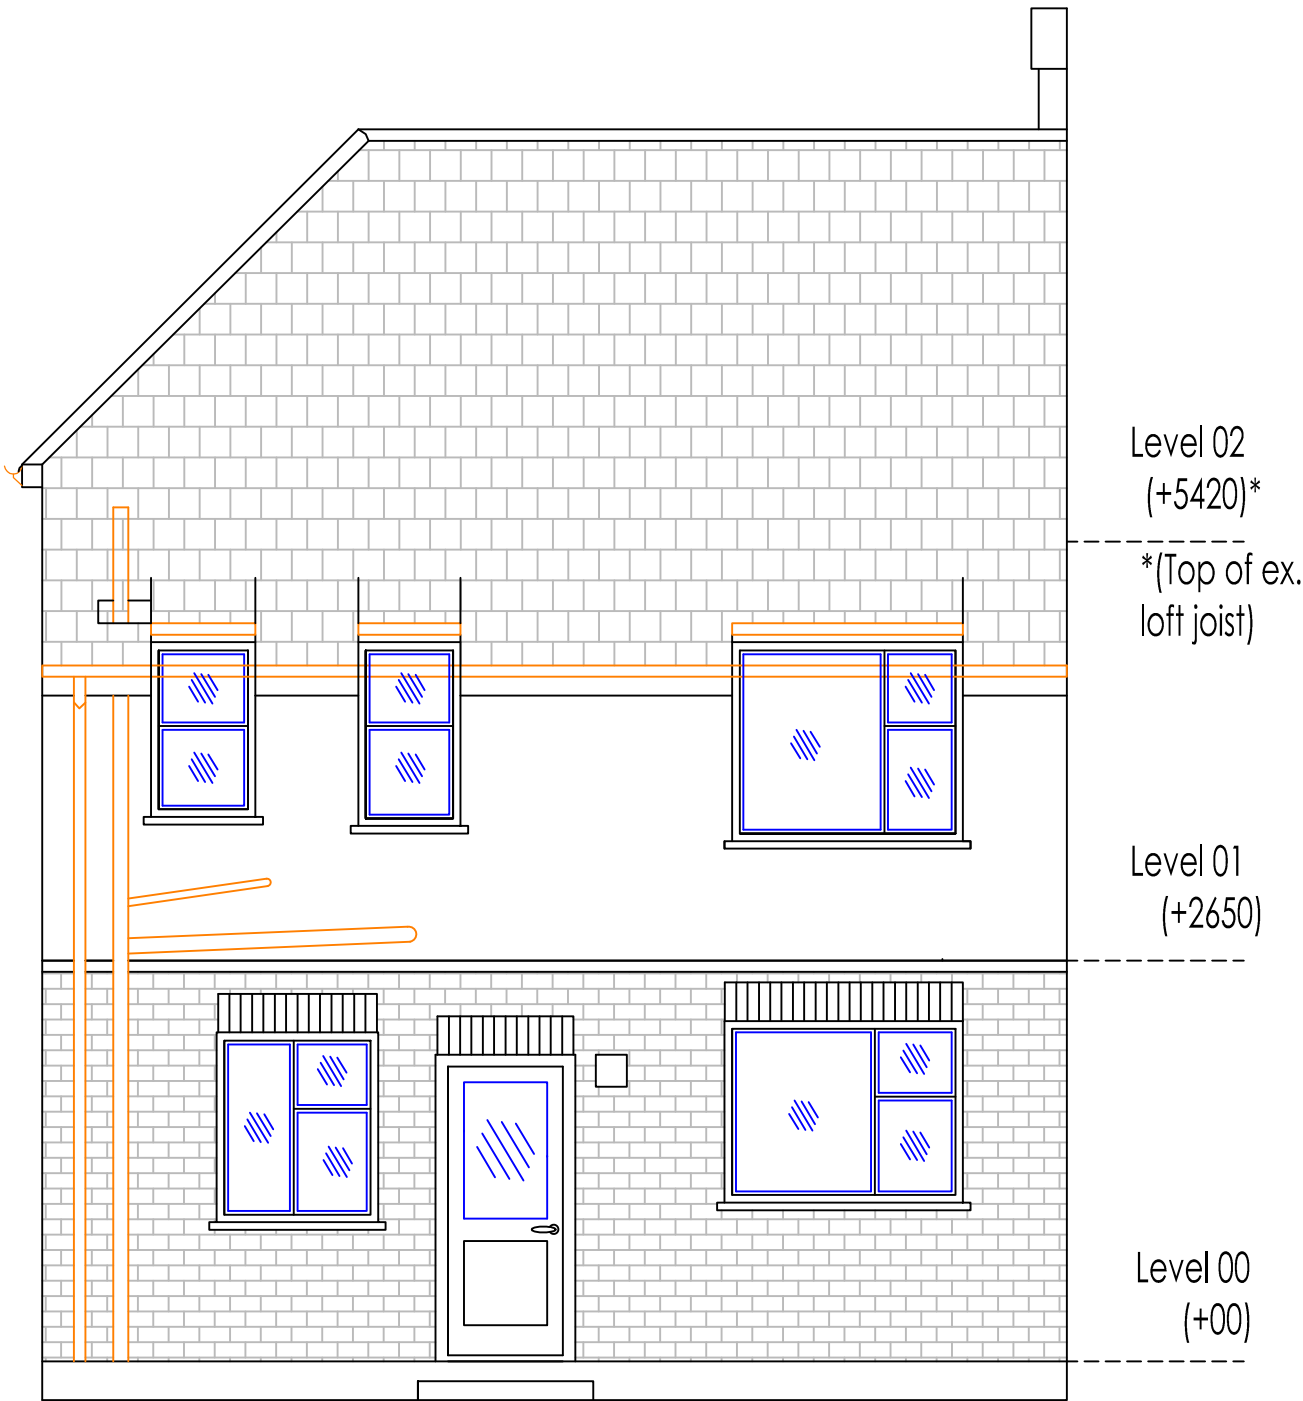

EXISTING REAR ELEVATION
Scale 1:50

 

DEA. CONTRACTING Design Engineering
Architecture

2nd Floor, D36 Abbey Road Centre, 131-179 Belsize Road, London, NW6 4AB
Mob: 074 0375 3238 Tel/Fax: 020 7624 9453 E-mail: dea.contracting@yahoo.co.uk

CLIENT	MR ALI LATEEF	SCALE	1:50
PROJECT	2 PEACH TREE AVENUE, UB78DH	DATE	FEB'2015
TITLE	SIDE EXTENSION AND NEW DWELLING EXISTING REAR ELEVATION	DRAWN	AR
		CHKD.	AR
DRG No.	UB78DH-DWG-002	REV.	01
APPD.	AR		