



NOTES

THIS DRAWING IS FOR PLANNING PURPOSED ONLY.

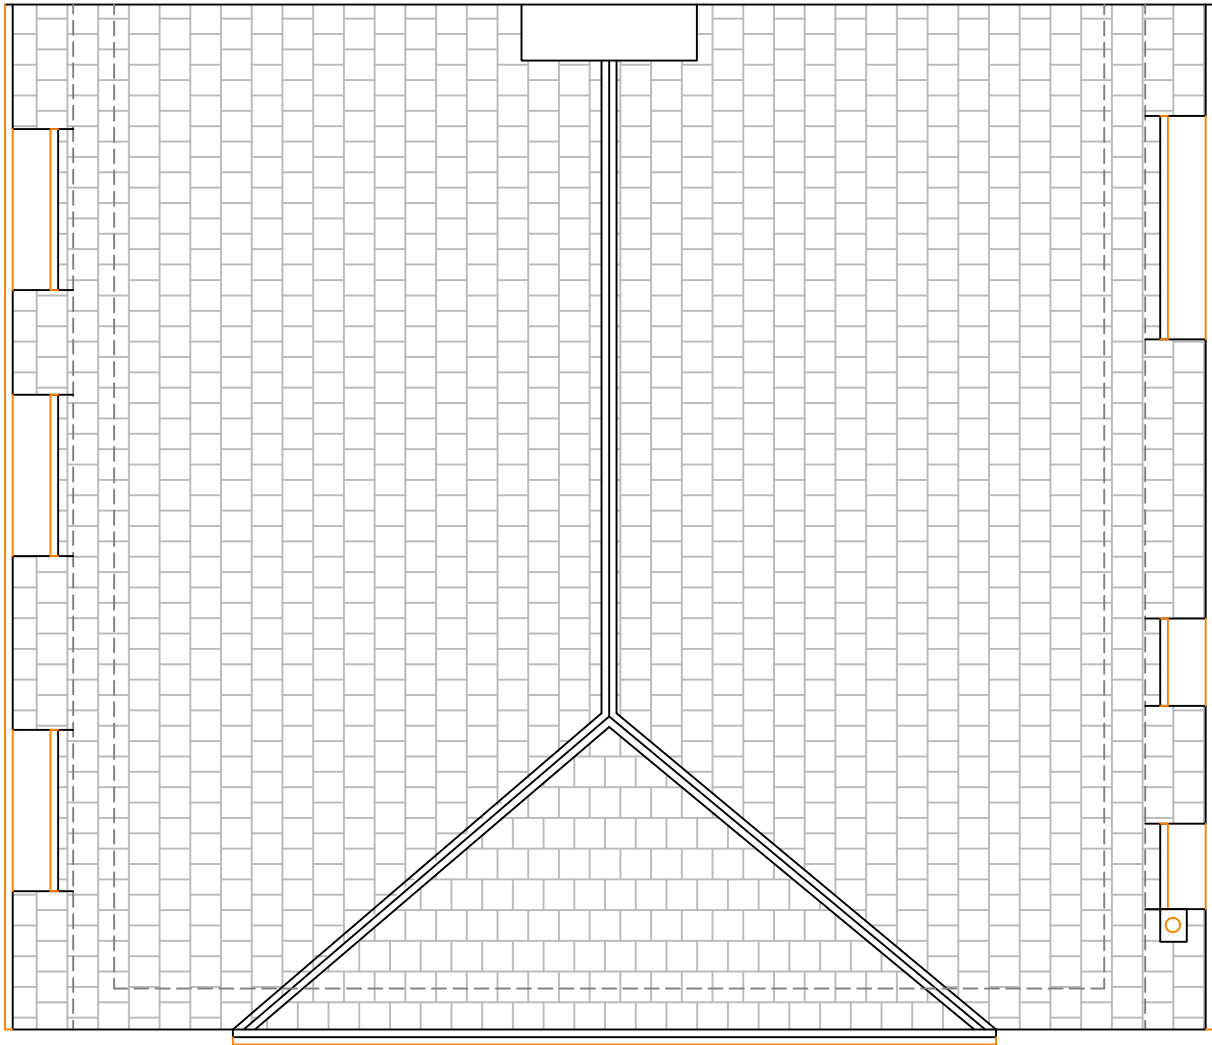

EXISTING ROOF
PLAN
Scale 1:50

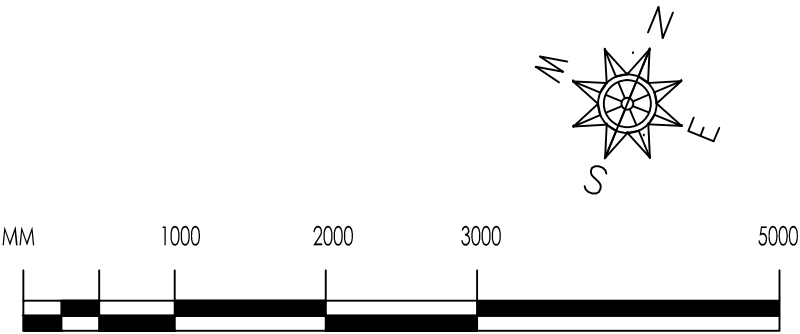

DEA. CONTRACTING		Design	Engineering
		Architecture	
2nd Floor, D36 Abbey Road Centre, 131-179 Belsize Road, London, NW6 4AB Mob: 074 0375 3238 Tel/Fax: 020 7624 9453 E-mail: dea.contracting@yahoo.co.uk			
CLIENT	MR ALI LATEEF	SCALE	1:50
PROJECT	2 PEACH TREE AVENUE, UB78DH	DATE	FEB'2015
TITLE	SIDE EXTENSION AND NEW DWELLING EXISTING ROOF PLAN	DRAWN	AR
		CHKD.	AR
DRG No.	UB78DH-DWG-006	REV.	01
		APPD.	AR