


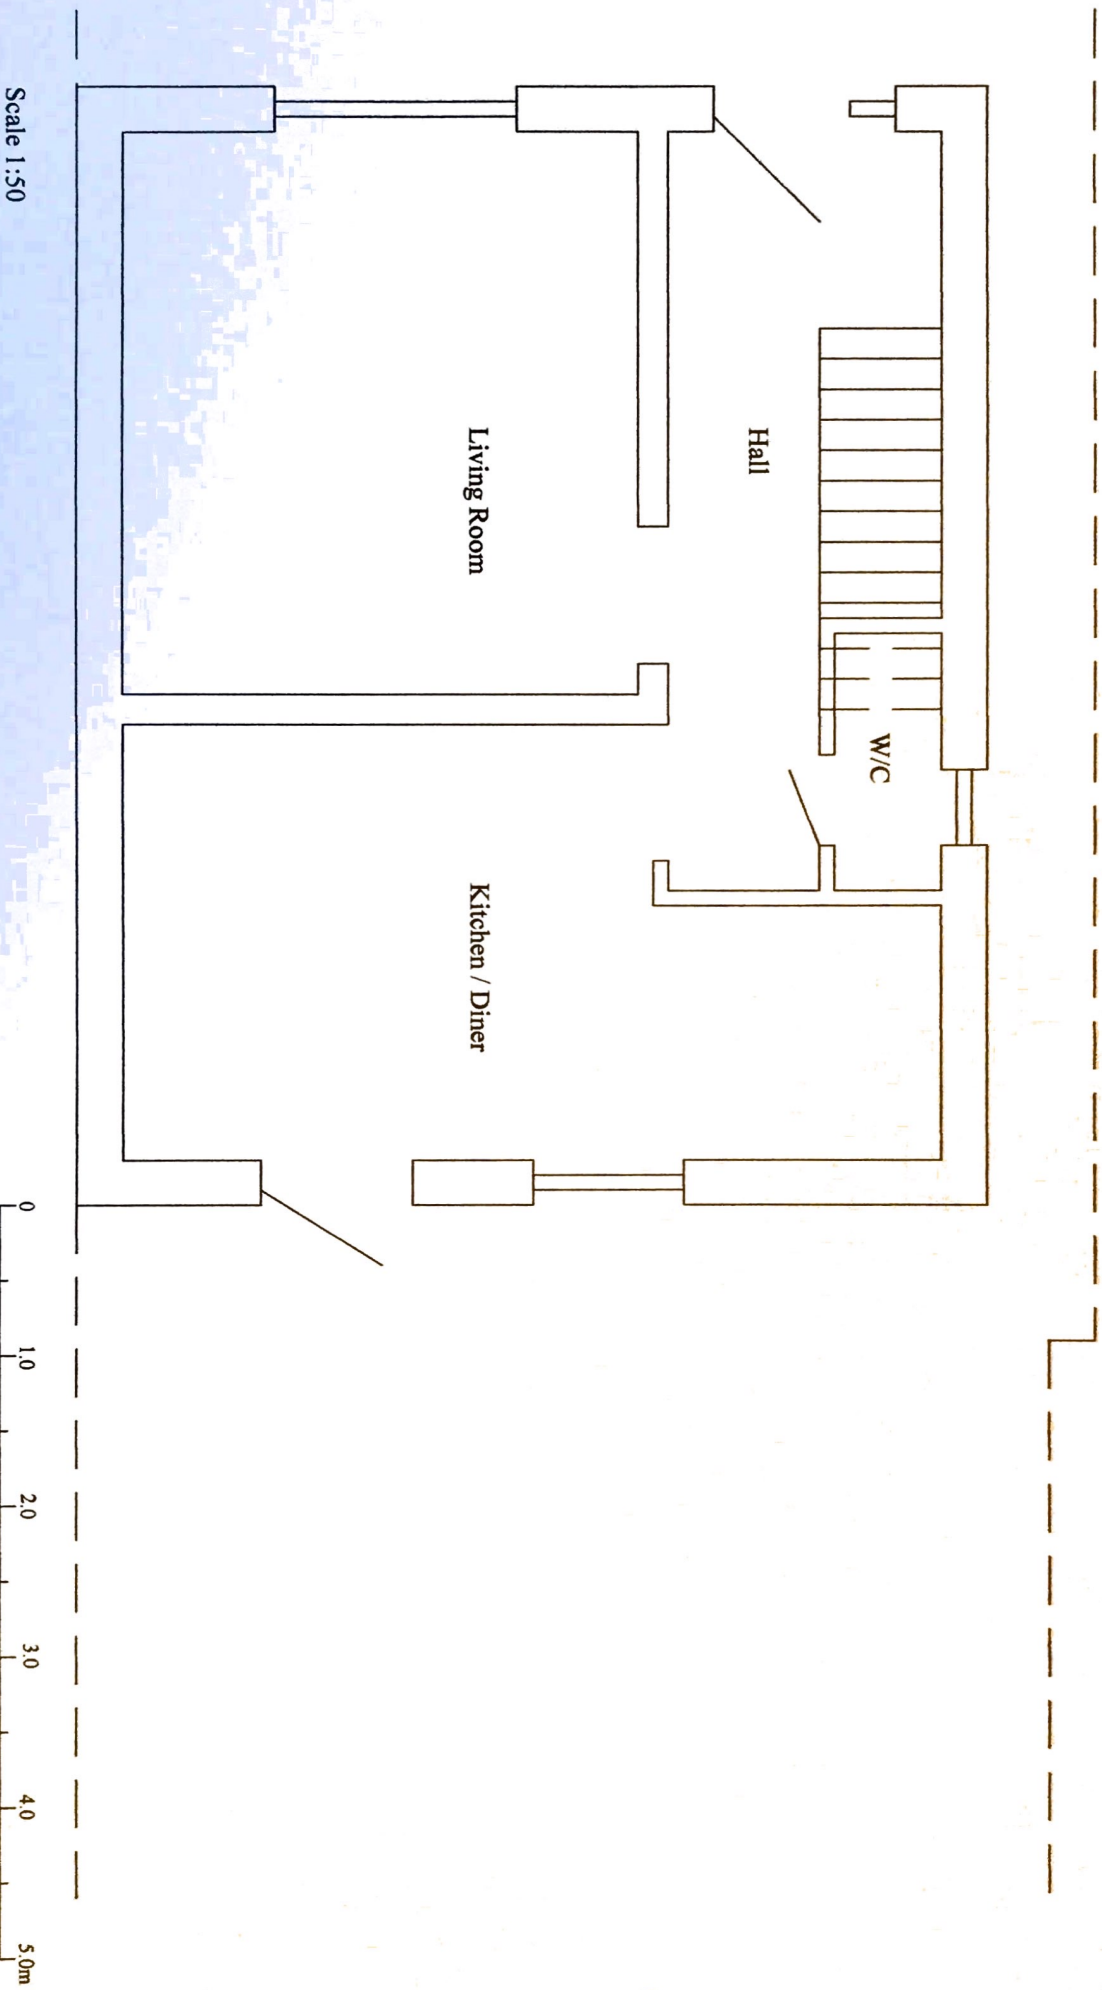

Scale 1:50
DR W01

29 Austin Way, Uxbridge
Rear Extension - Existing Ground Floor Plan