


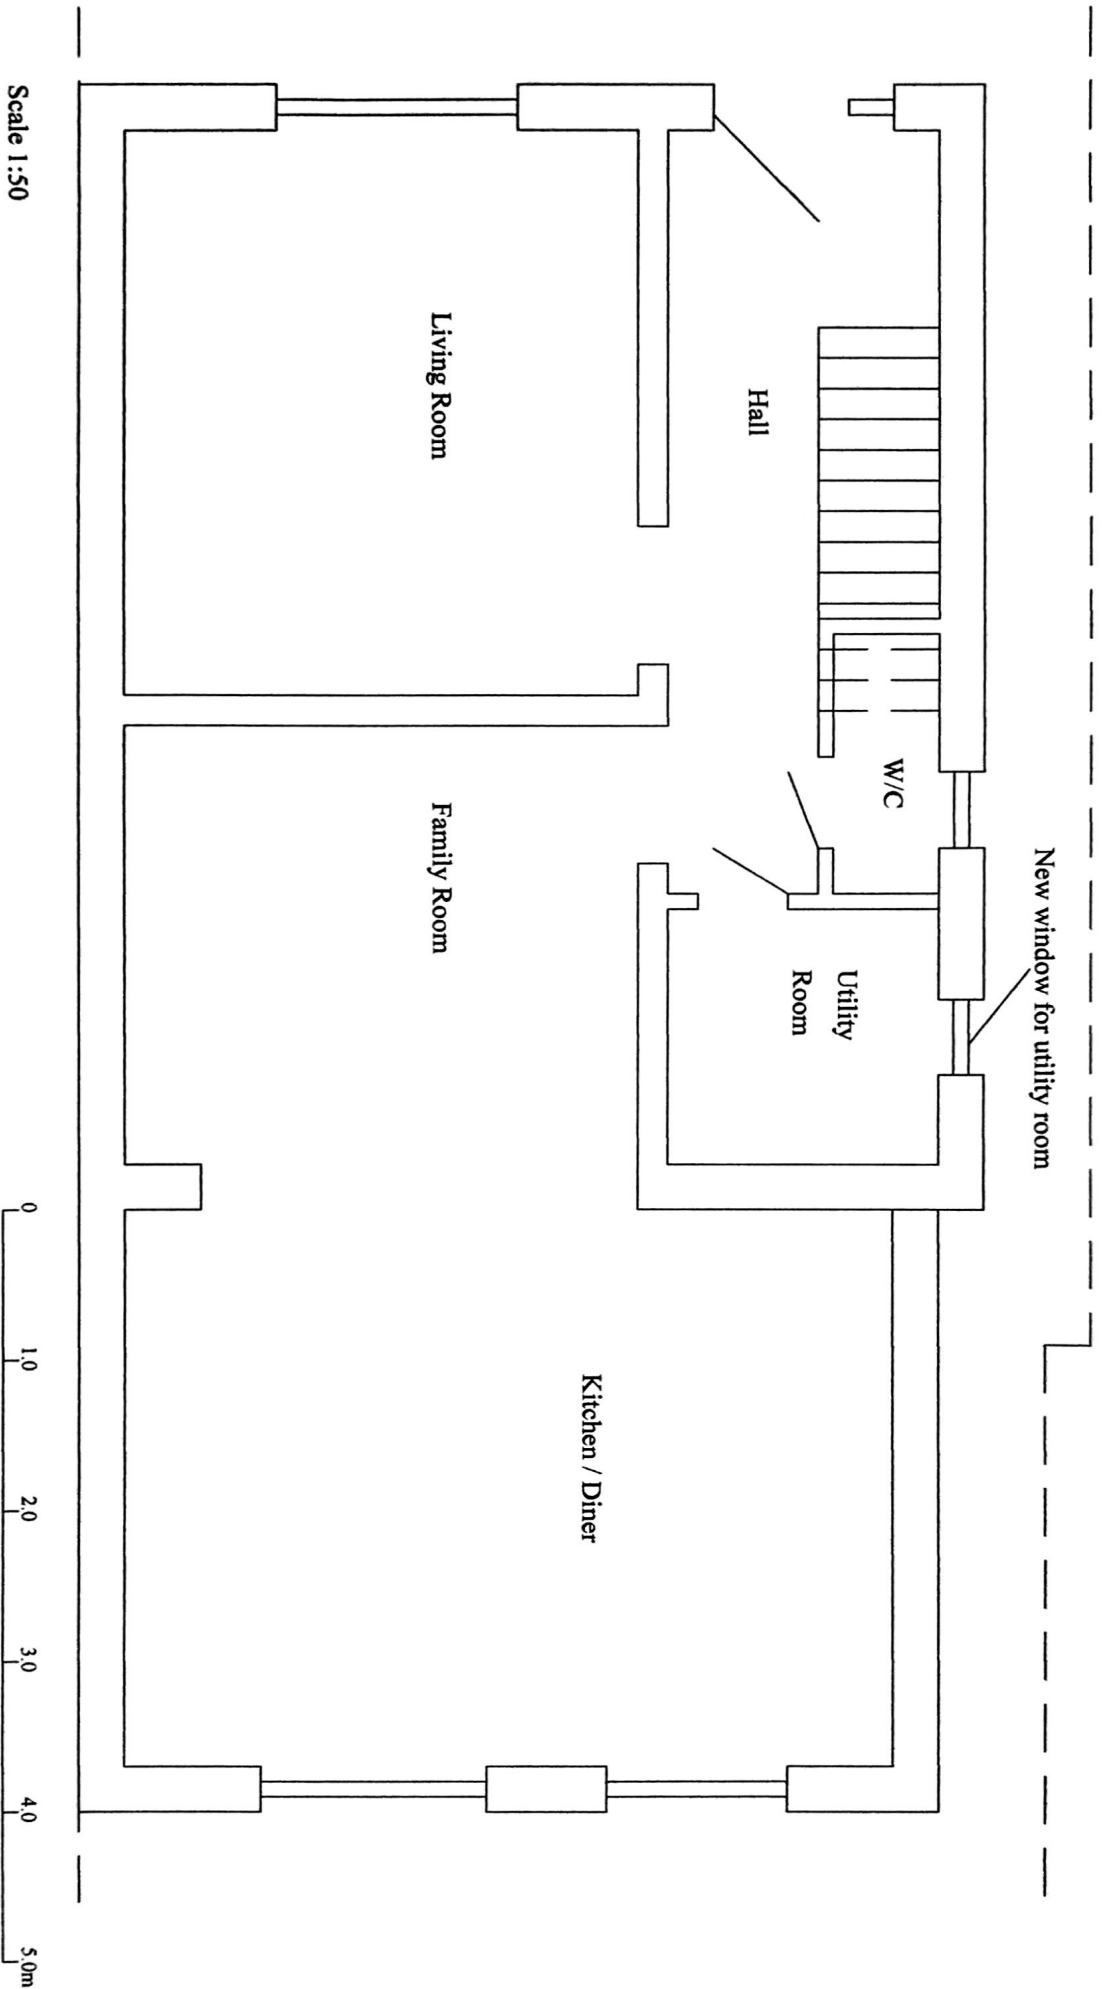

Scale 1:50
DR W06

29 Austin Way, Uxbridge
Rear Extension - Proposed Ground Floor Plan