


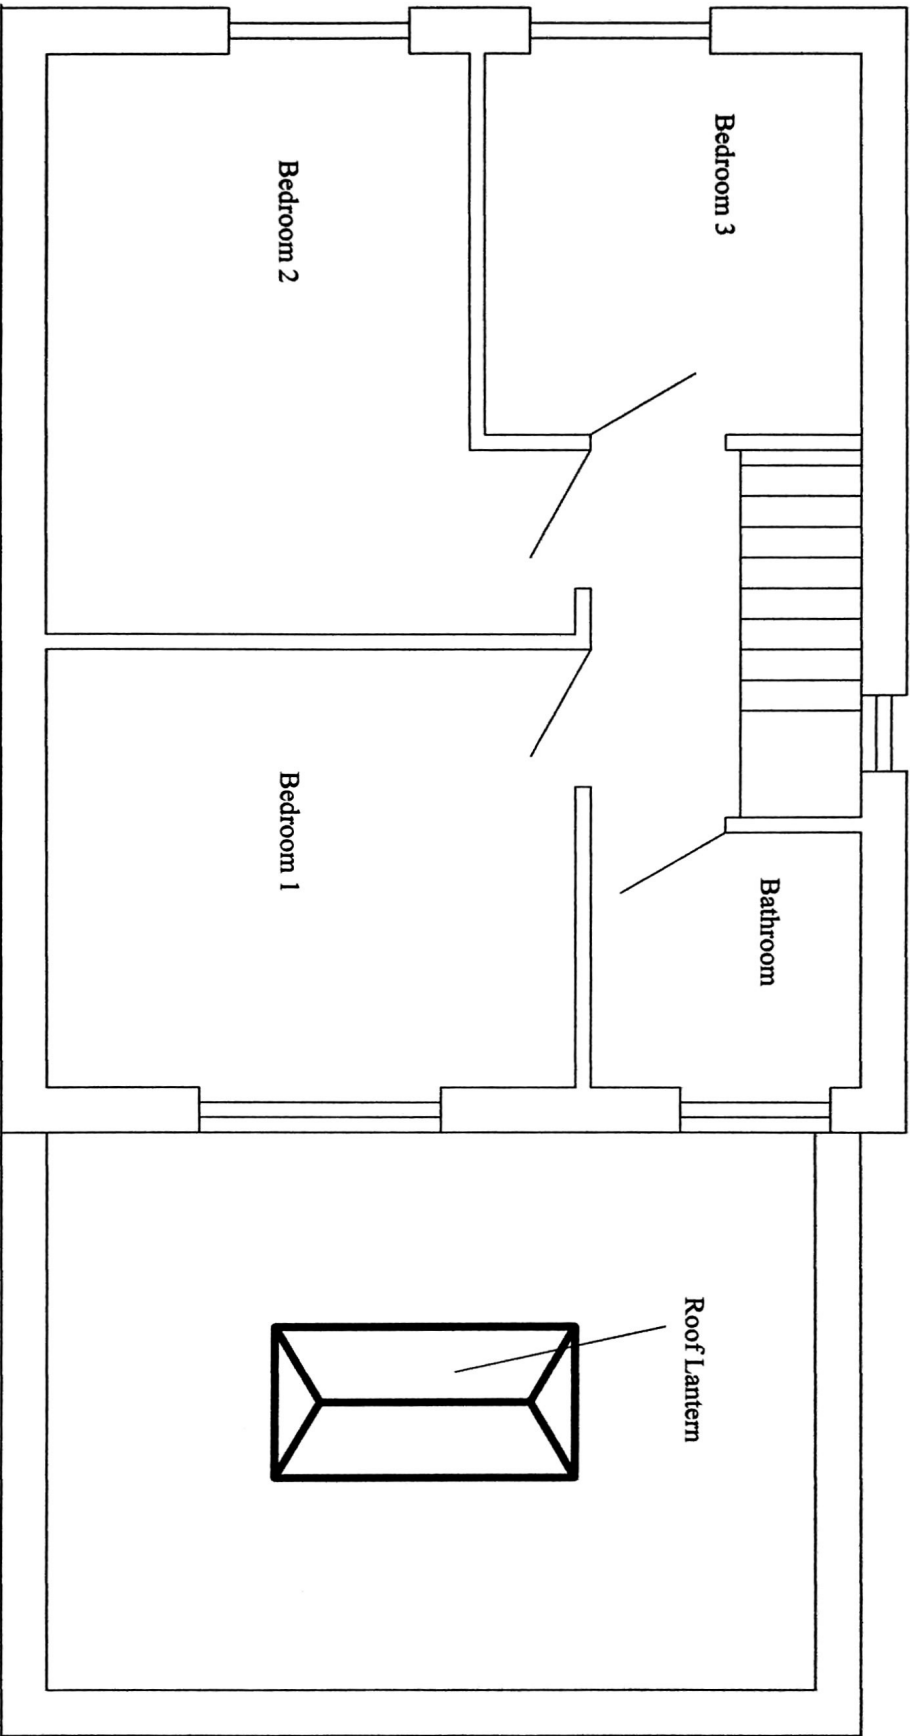

Scale 1:50
DWR07

29 Austin Waye, Uxbridge
Rear Extension - Proposed First Floor Plan

