




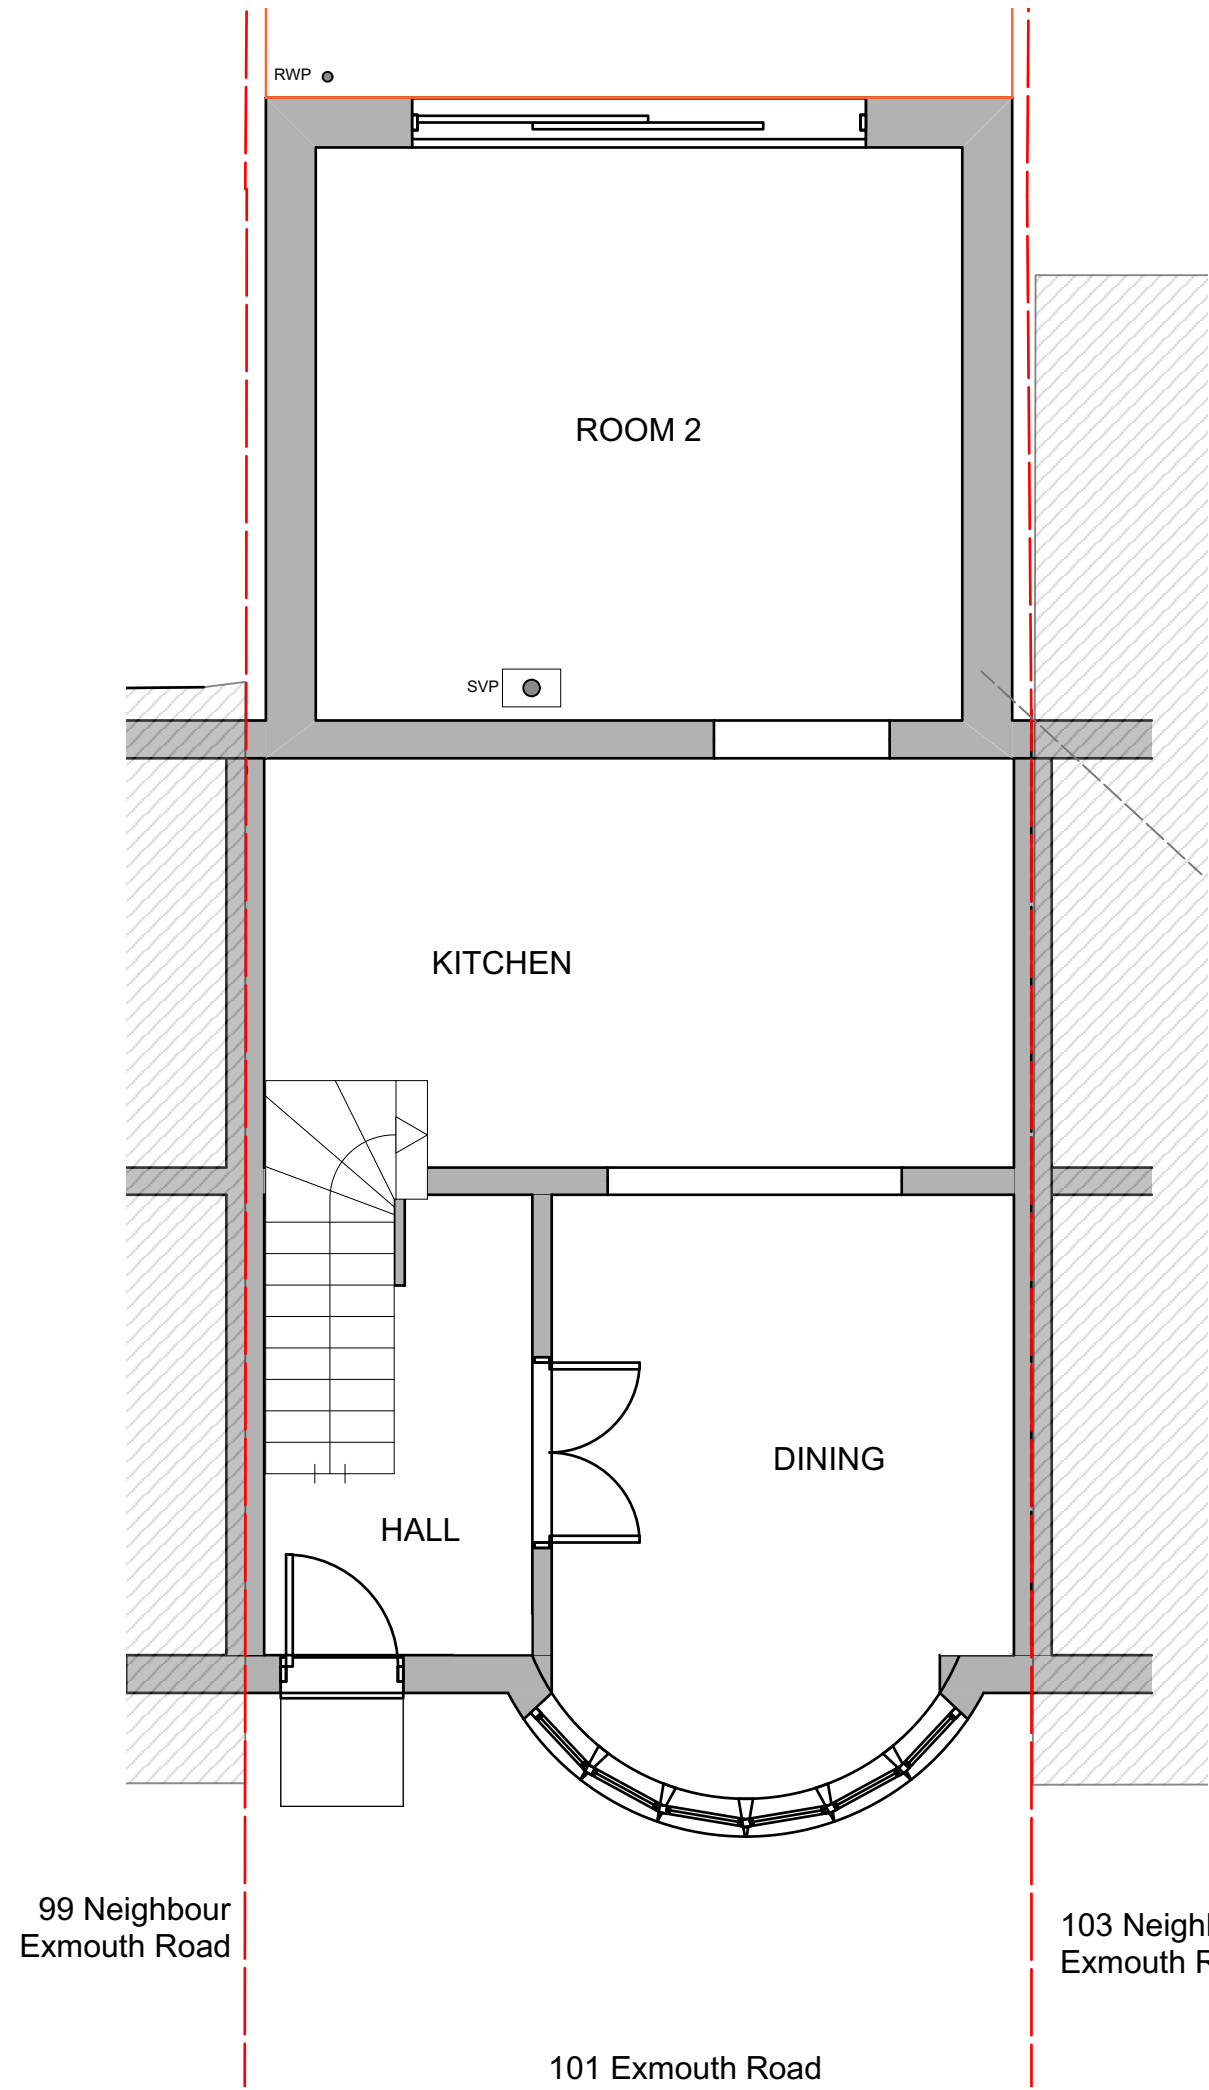


1 Ground Floor Plan - As Existing
Scale: 1:50

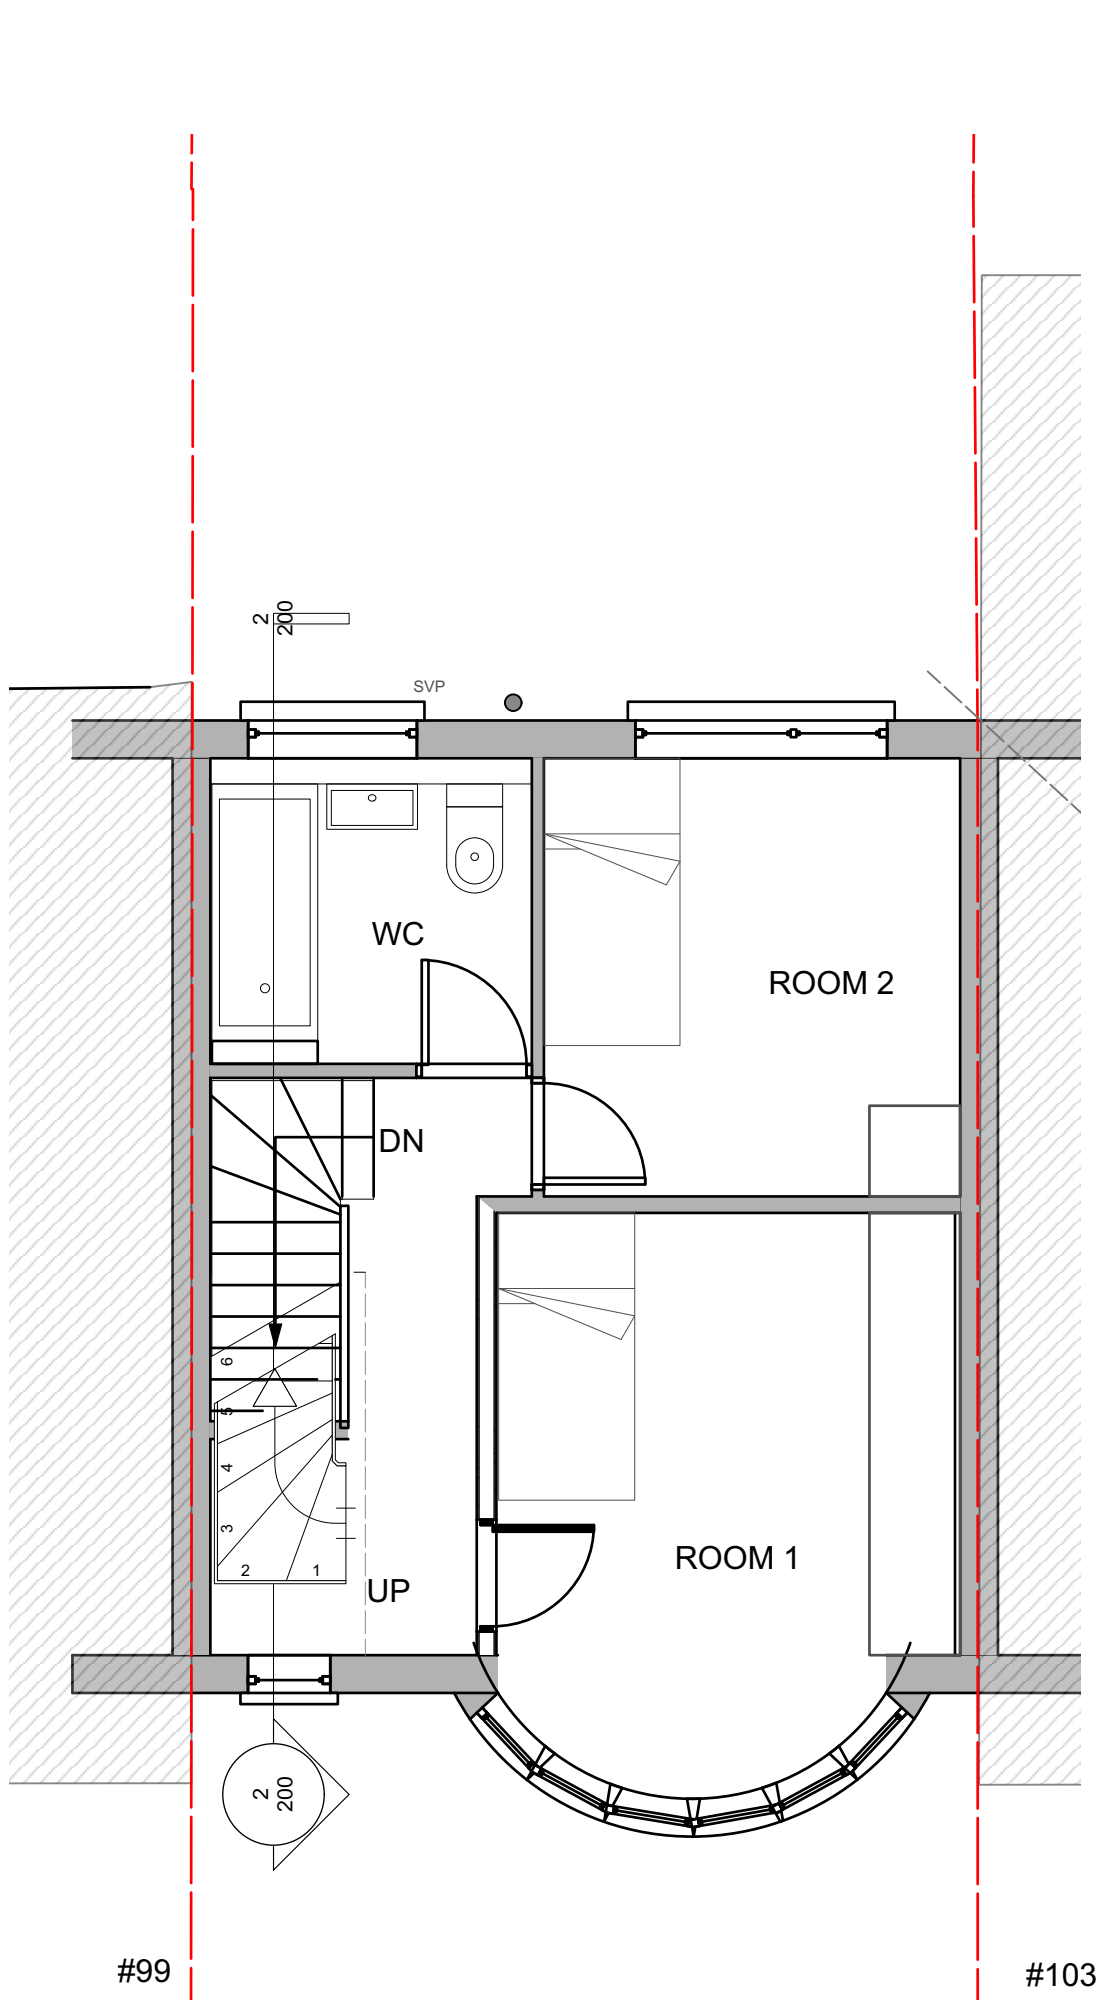


2 First Floor Plan-Proposed
Scale: 1:50

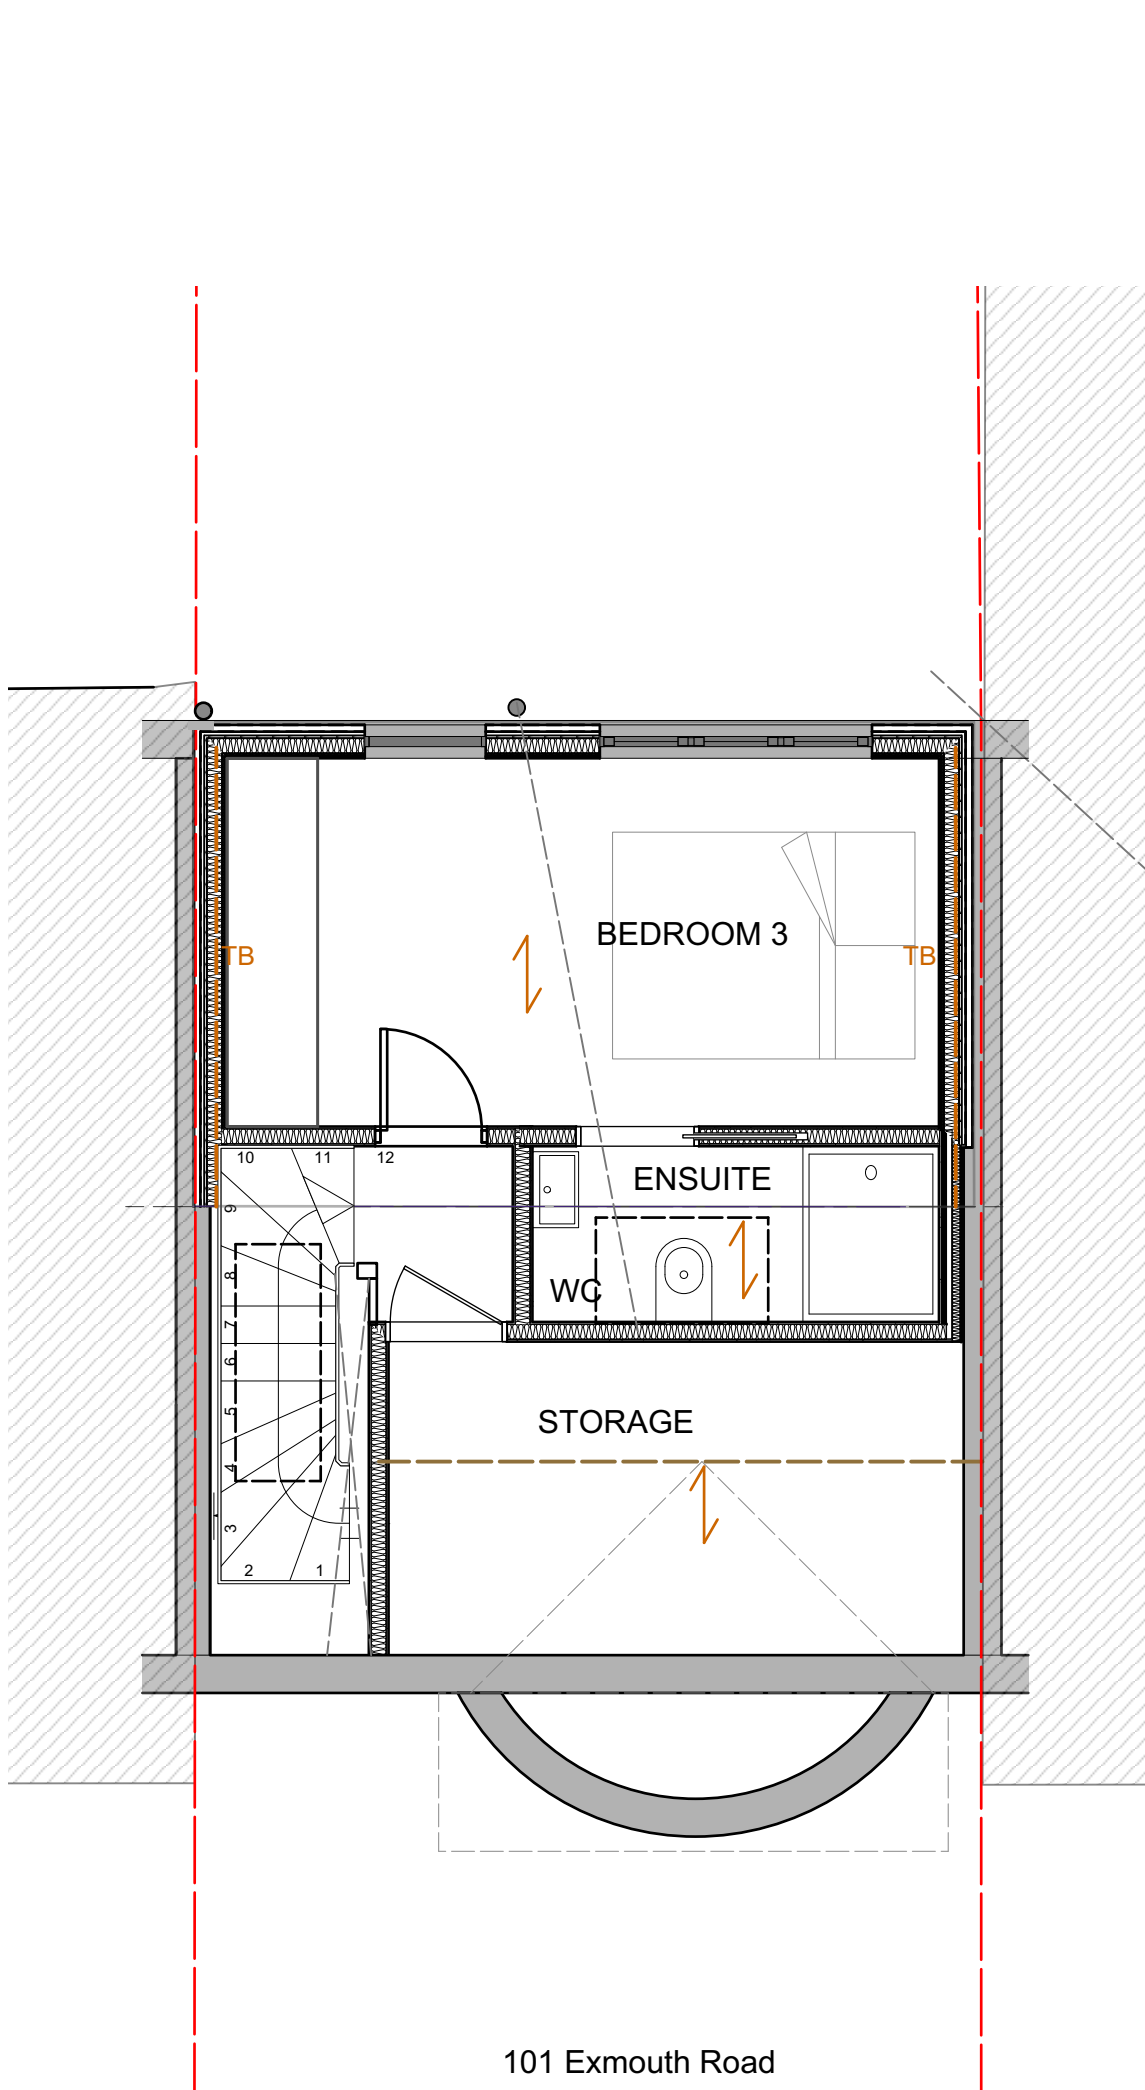


3 Loft Floor Plan-Proposed
Scale: 1:50

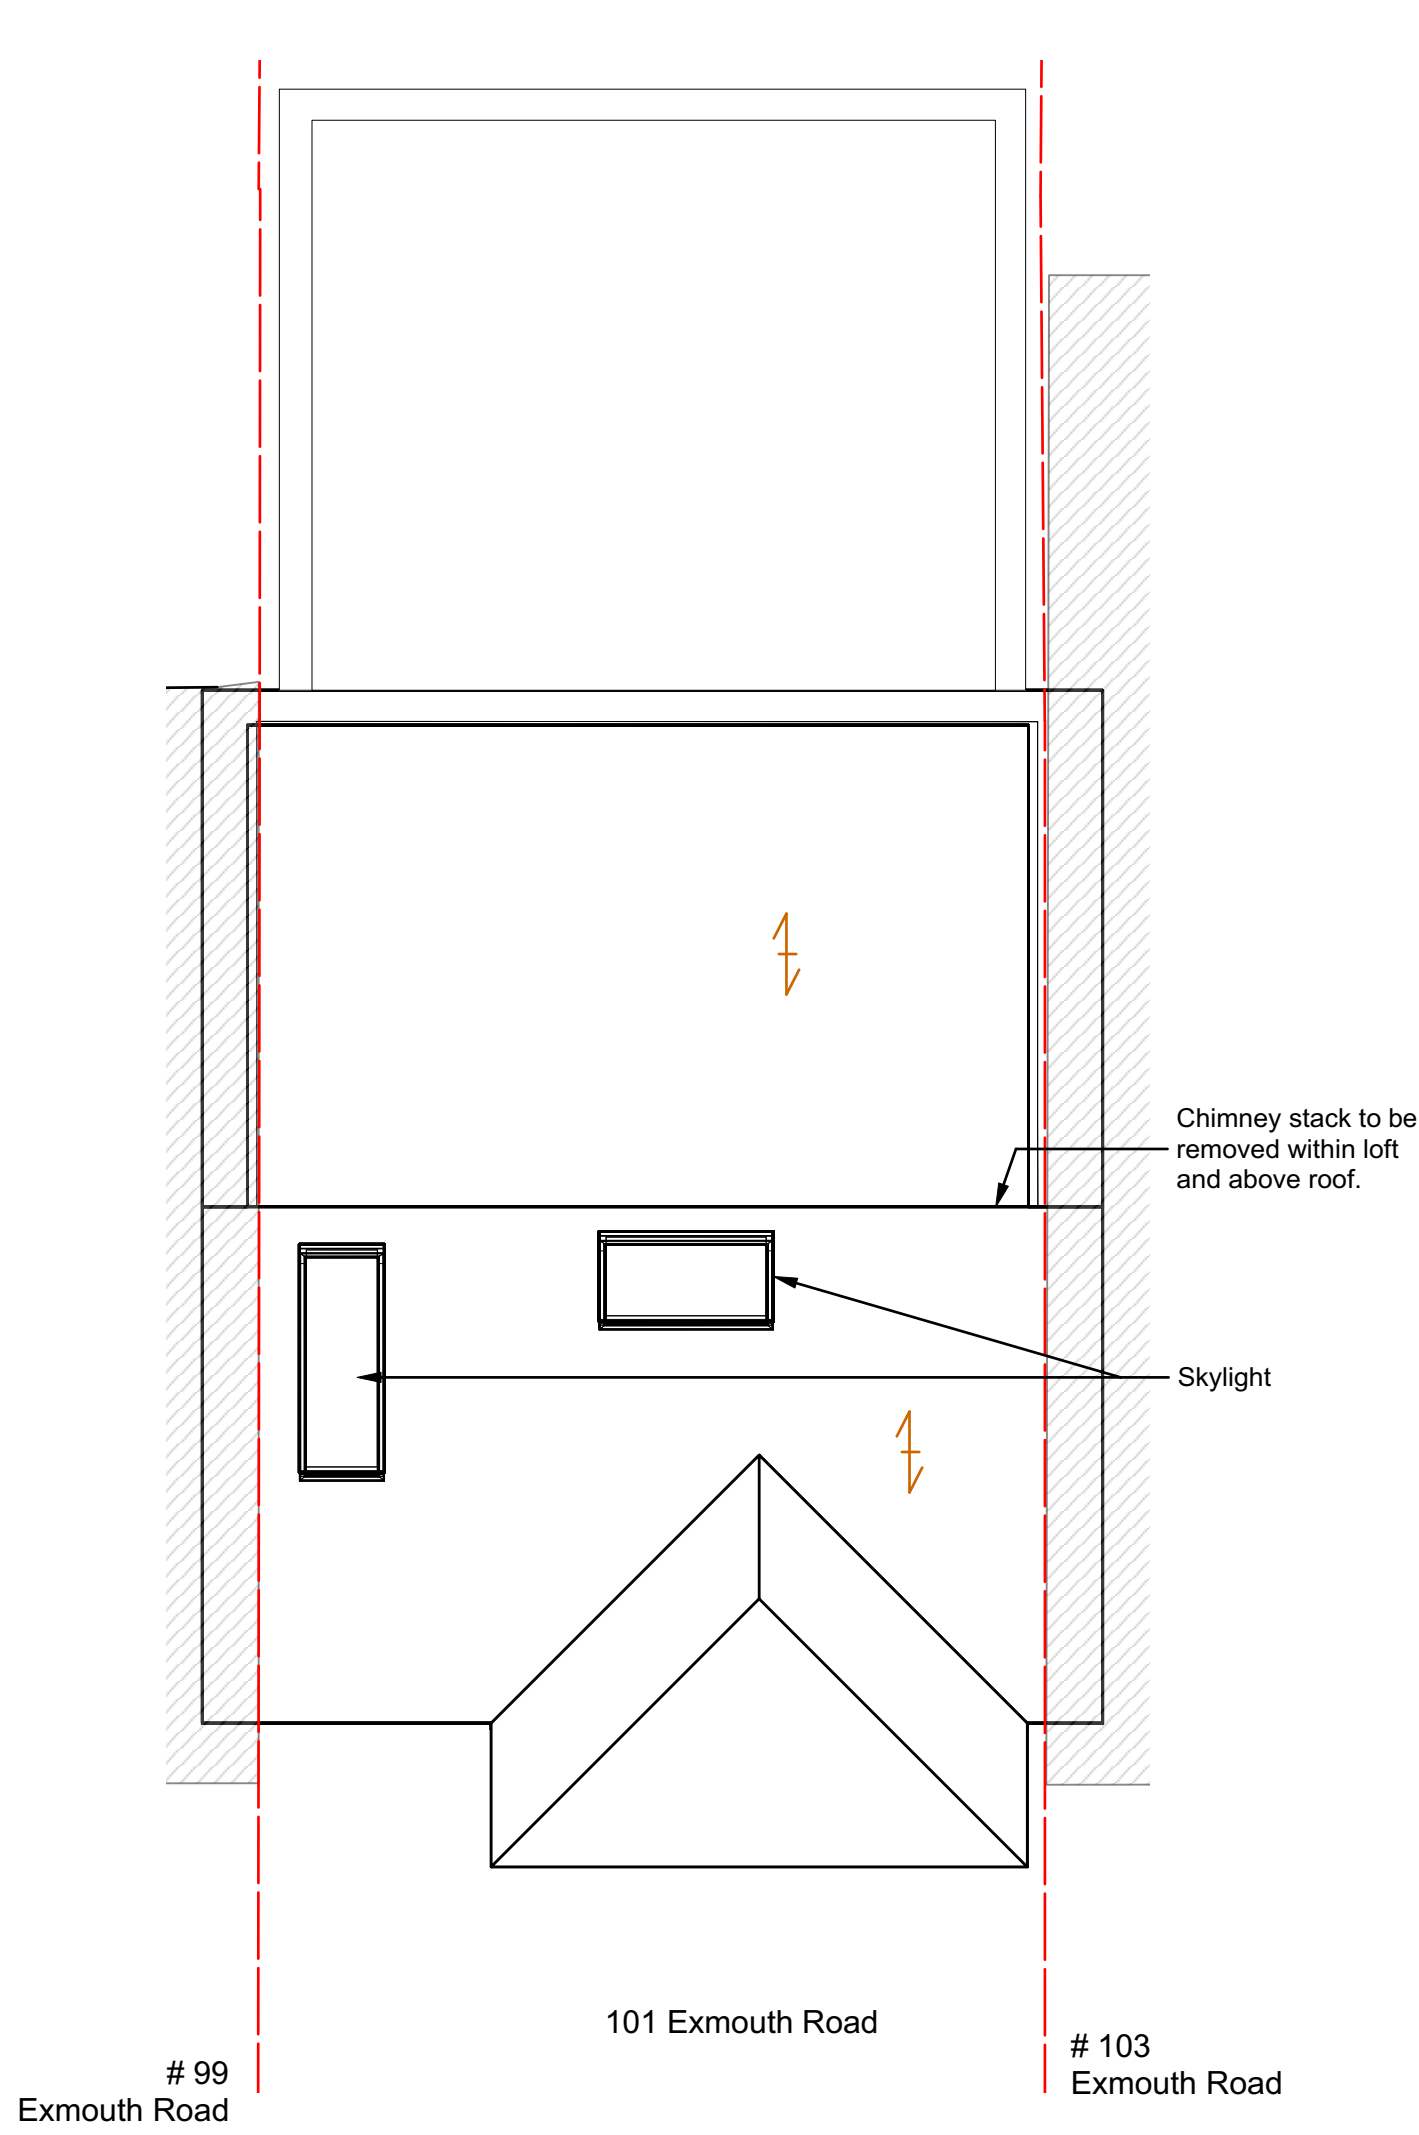


4 Roof and Site Plan - Proposed
Scale: 1:50

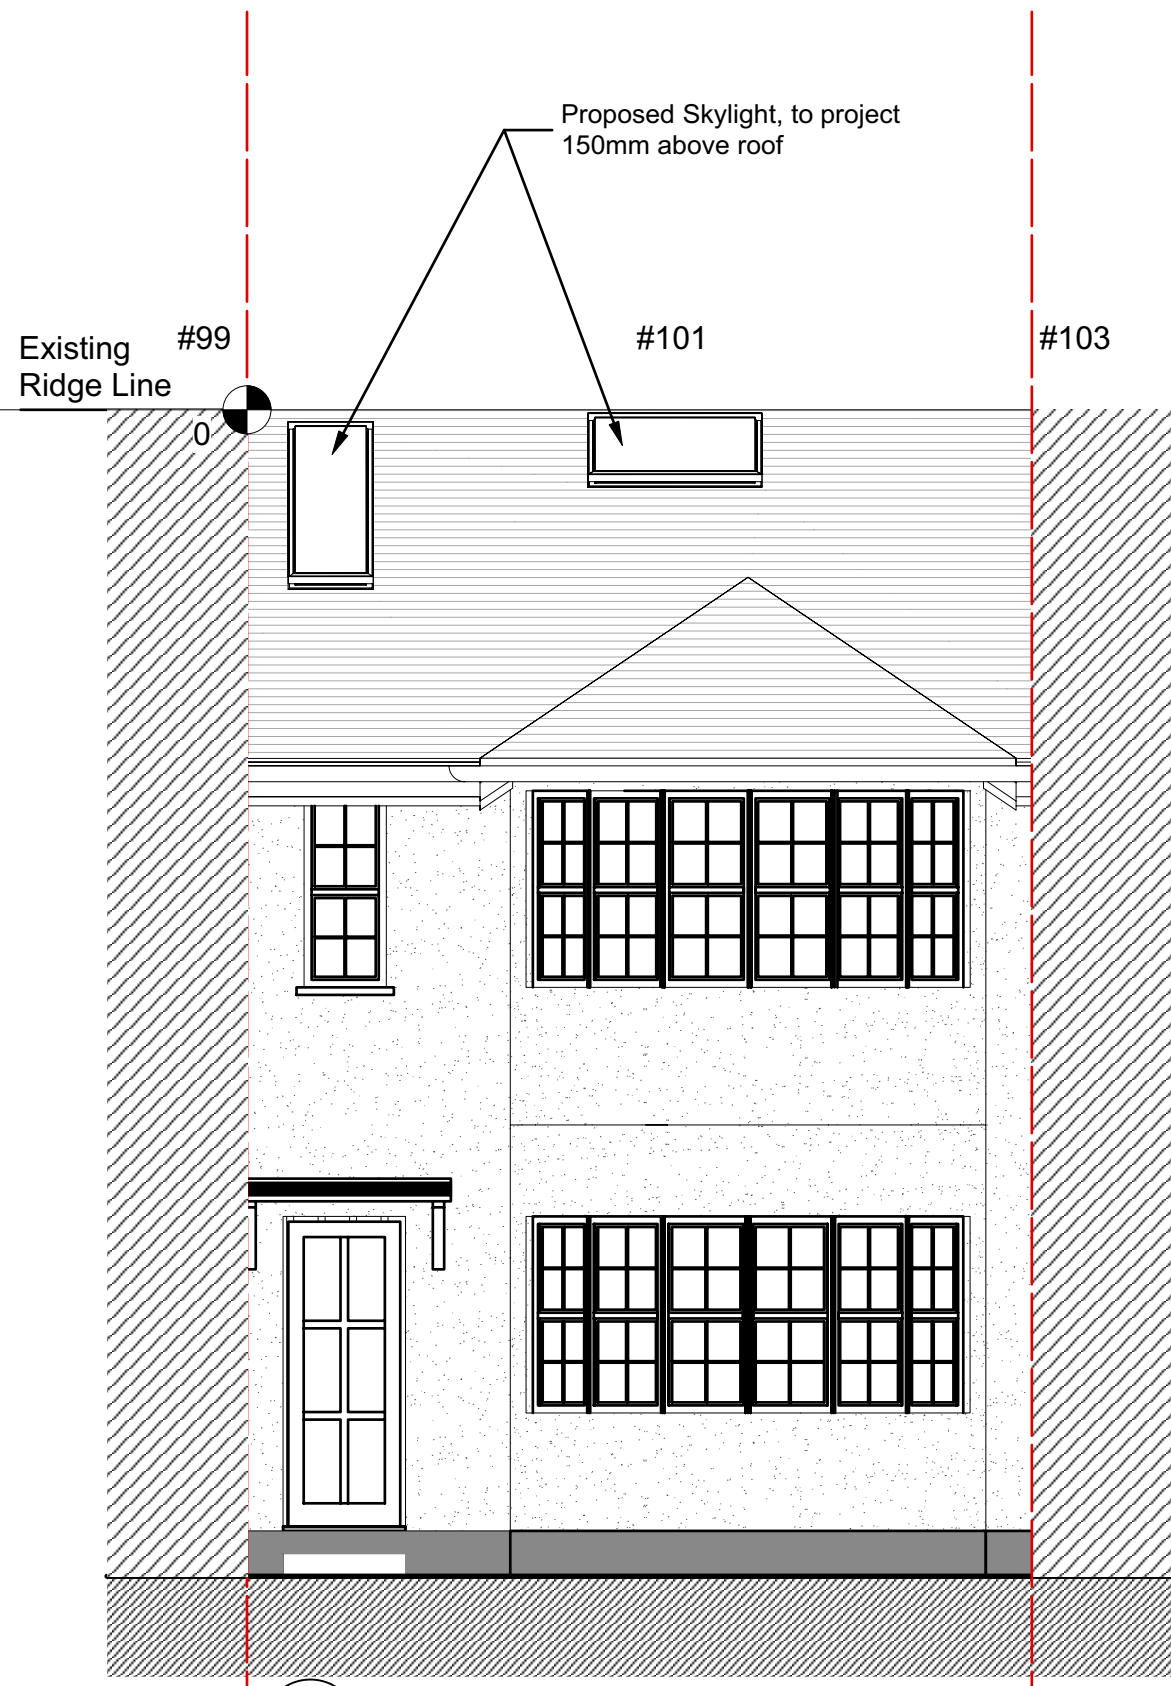

6 Front Elevation - Proposed
Scale: 1:50

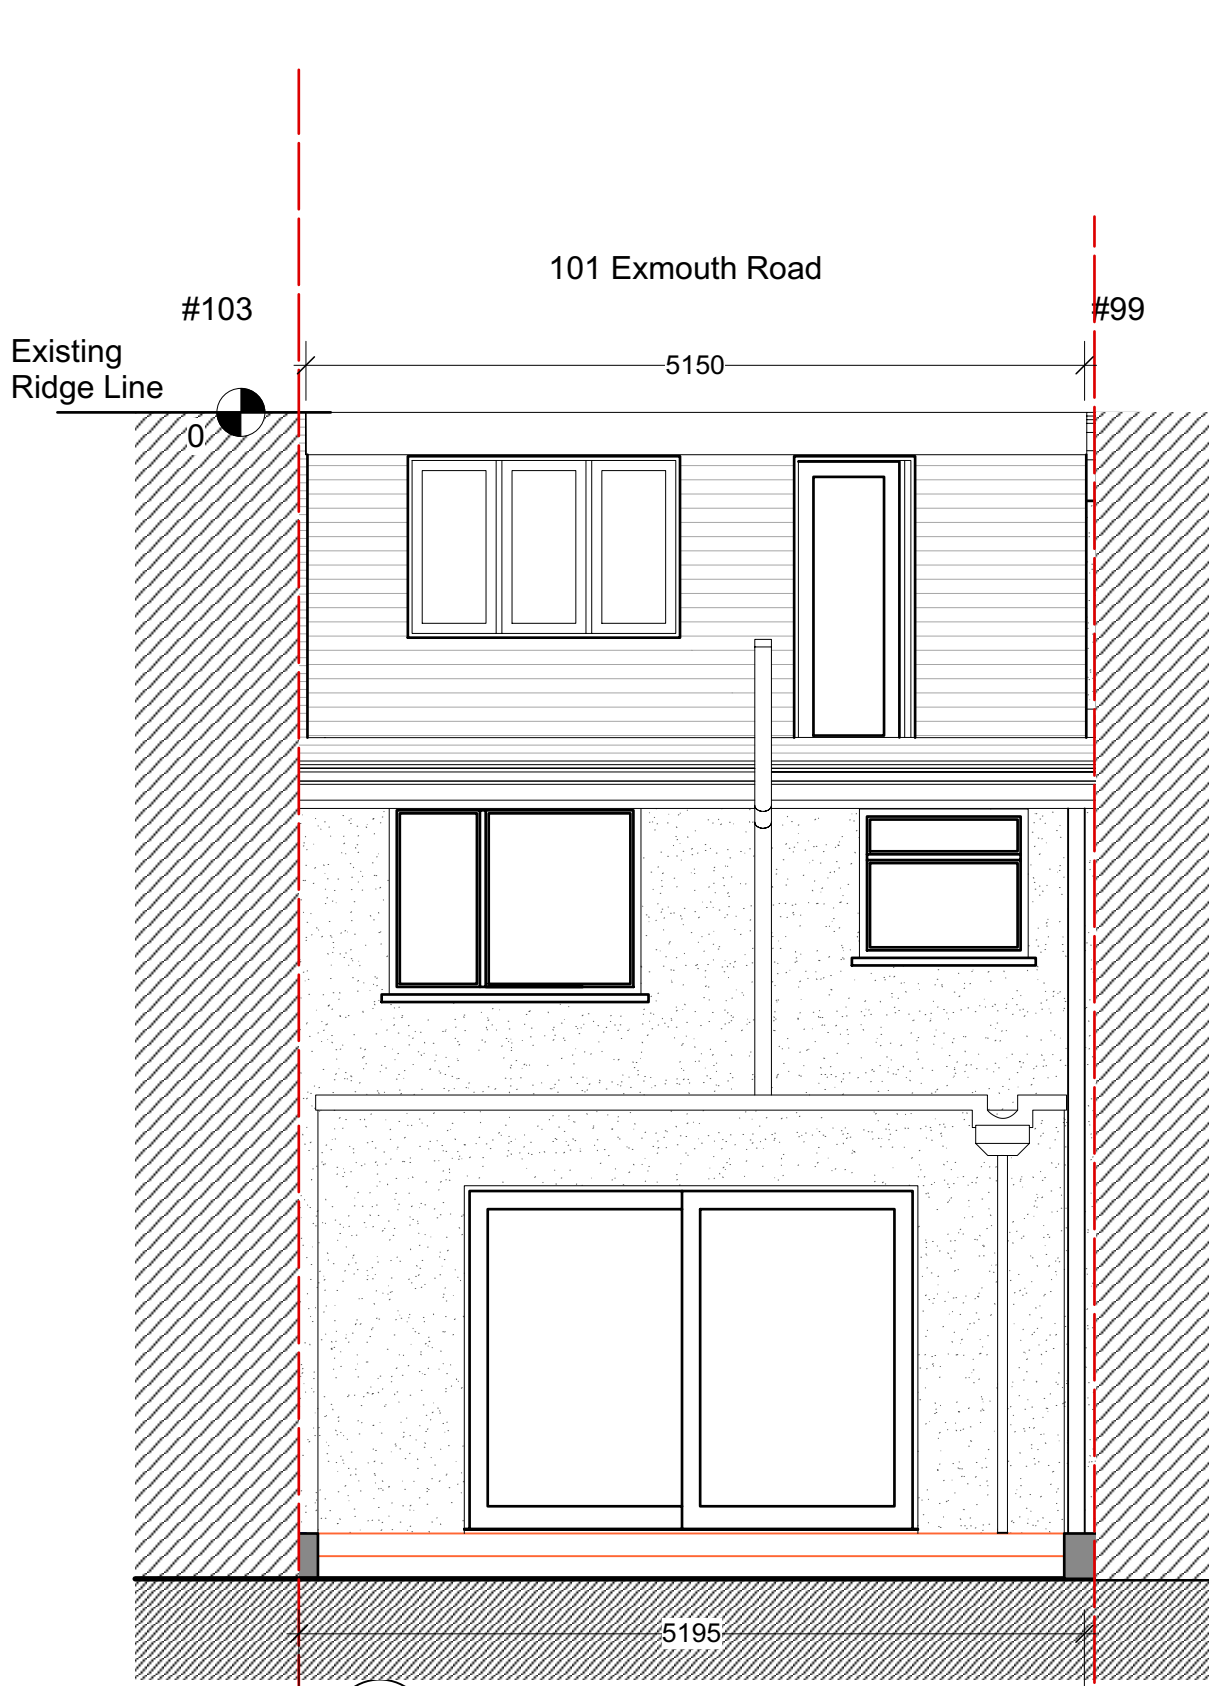


7 Rear Elevation - Proposed
Scale: 1:50

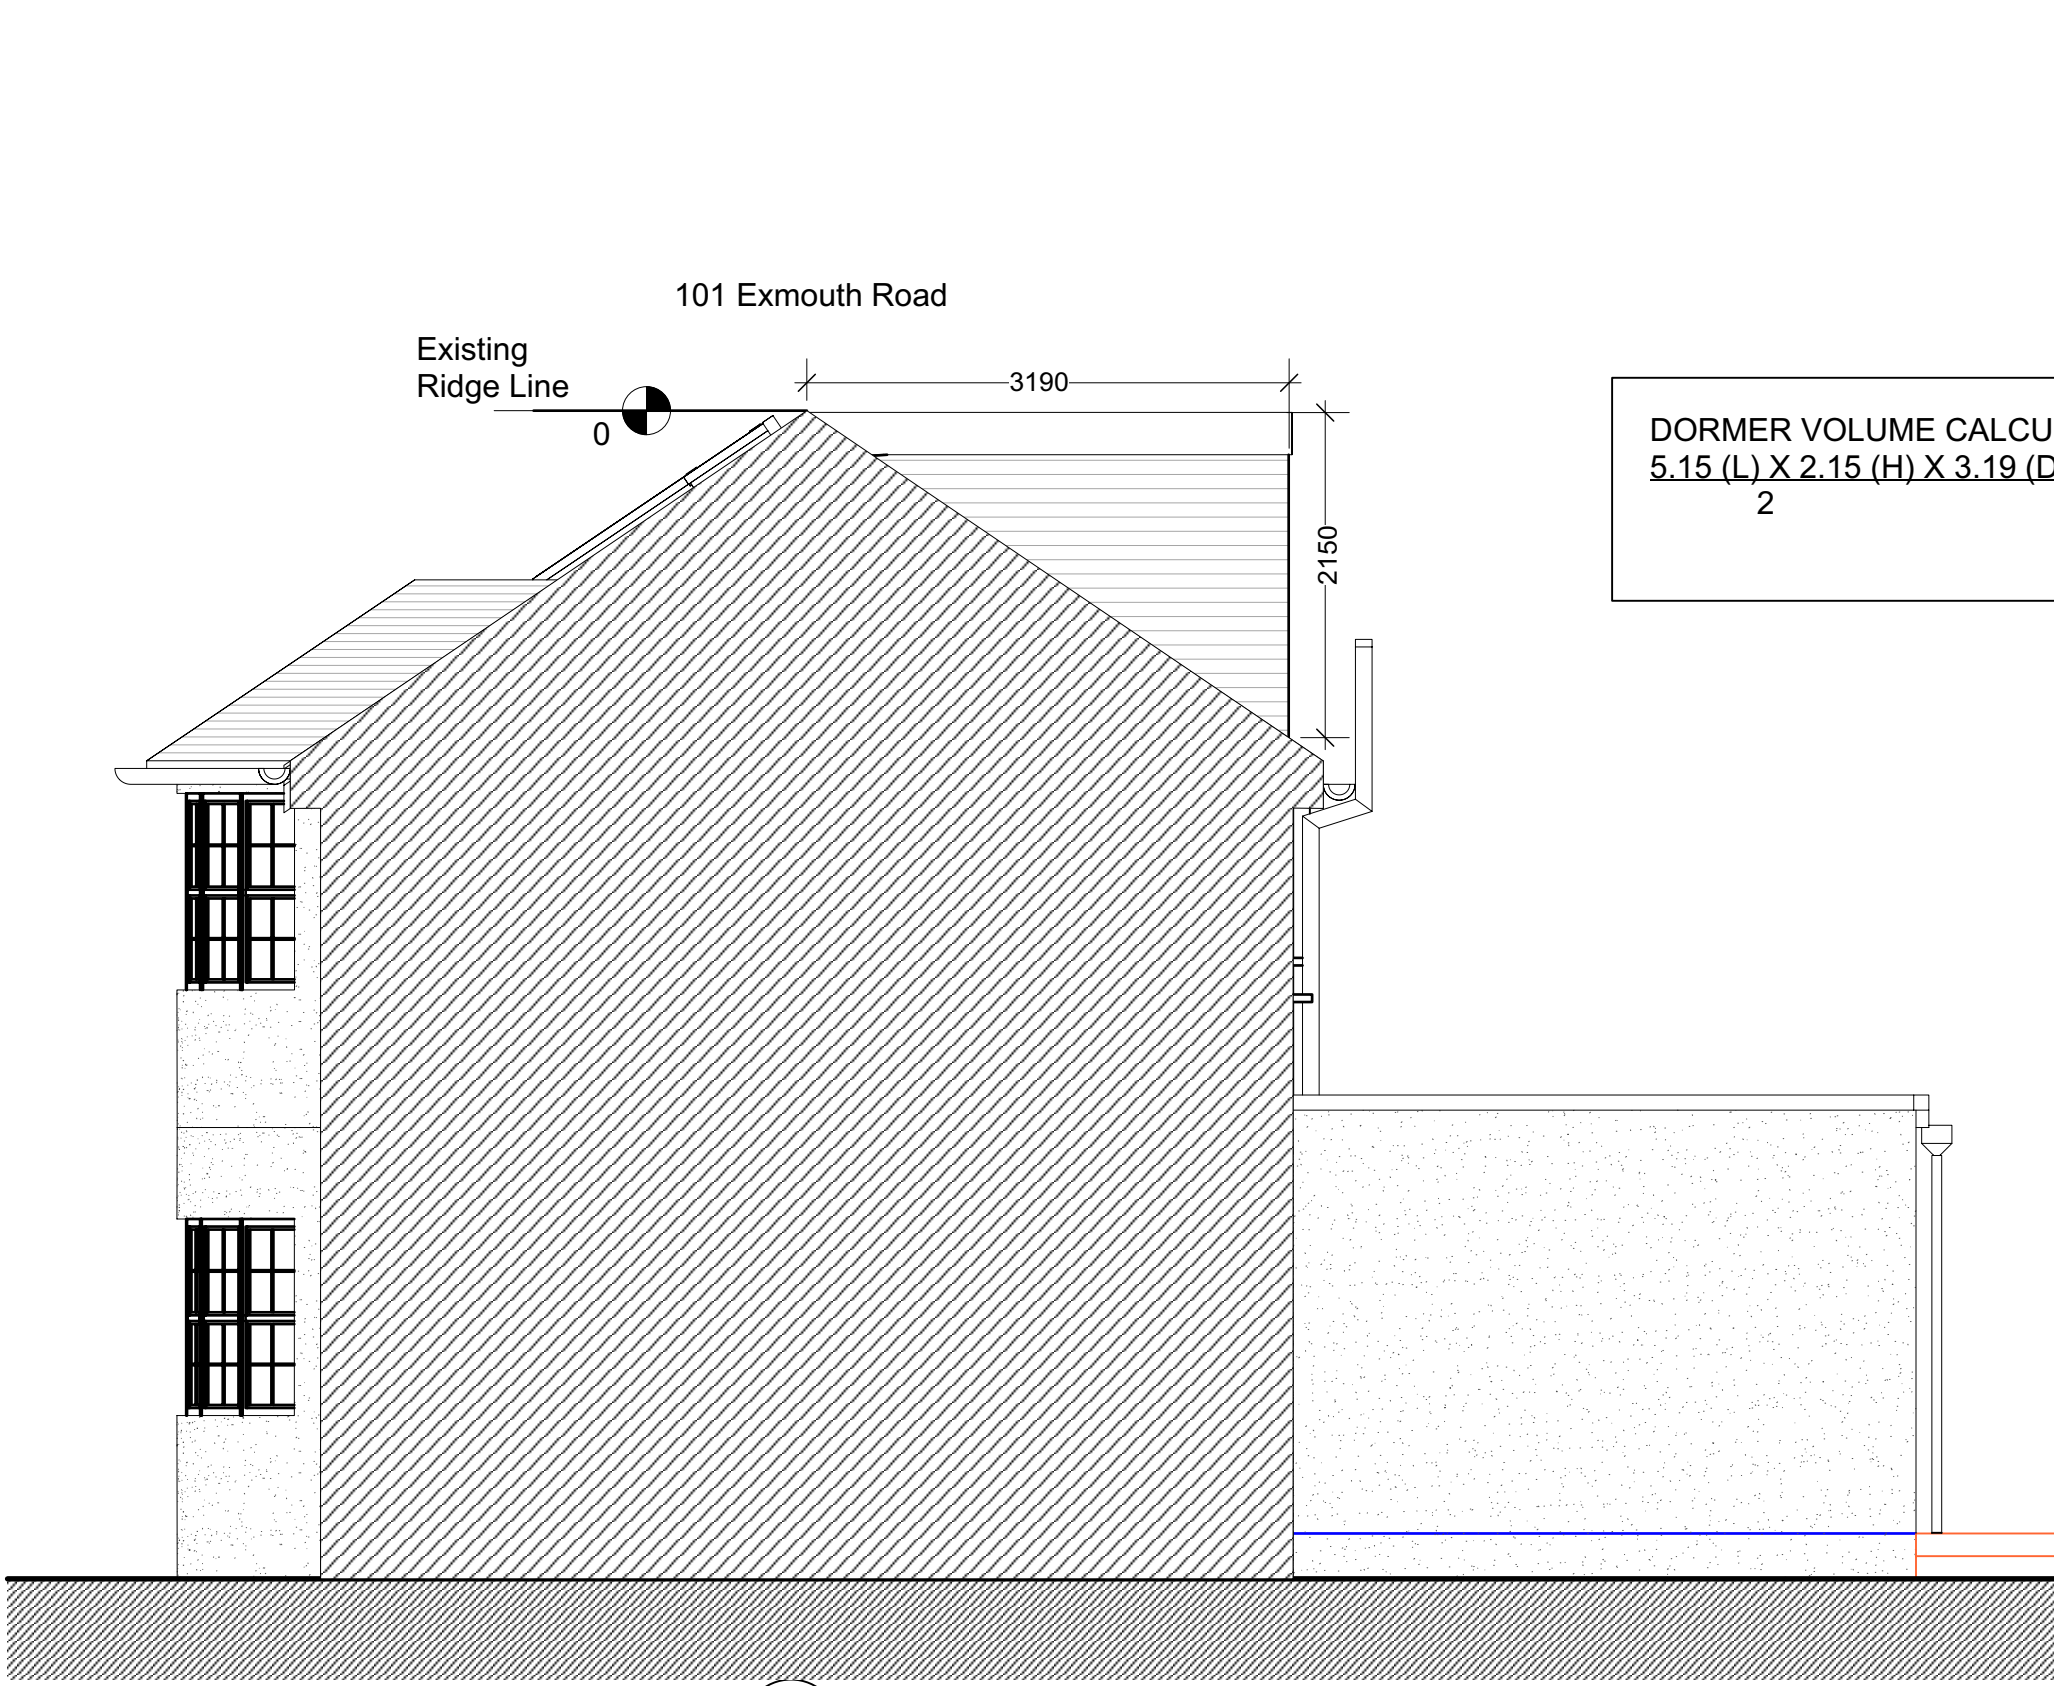


8 Rear Elevation - Proposed
Scale: 1:50

- Notes:
- Use figure dimensions only
 - Do not scale from this drawing
 - Issued for purpose indicated only
 - All dimensions to be checked on site
 - Architect to be notified of any discrepancies before construction commences
 - Structural and services information is indicative only
 - Refer to consultants' drawings and specification for details and setting out
 - All work and materials to be in accordance with current applicable statutory legislation and to comply with all relevant codes of practice and British and European Standards
 - Information gained from this drawing is the sole copyright of Livewell Architecture and should not be copied or reproduced without prior permission

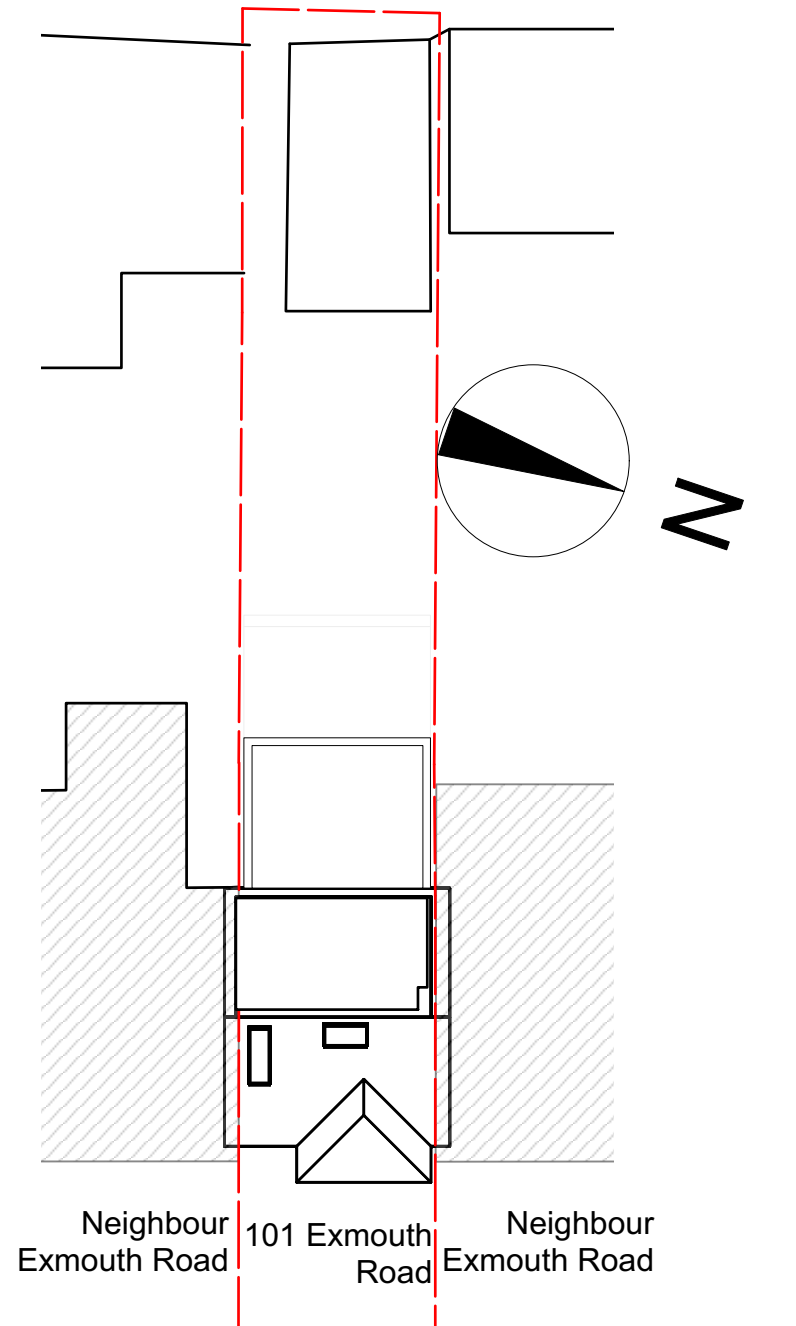

5 Roof and Site Plan - Proposed
Scale: 1:200

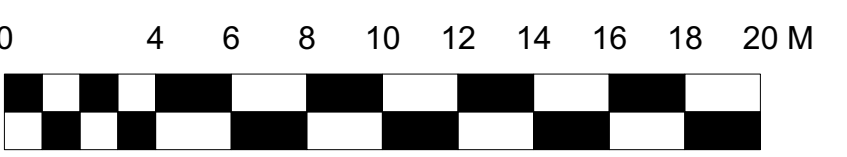

No.	Date	Revision	Notes
-----	------	----------	-------

Architect

LIVWELL
ARCHITECTURE

info@livewellarchitecture.co.uk
www.livewellarchitecture.co.uk
07915 906393

Client

Mr & Mrs Lubbock
101 Exmouth Road,
Ruislip, Middlesex
HA4 0UH

Sheet Title

Plans - Proposed

Scale @ A1 1:50	Status PLANNING
Drawn By CL	Checked By CL
Date 14/02/2022	Project Ref 2021.05
Drawing Number 120	Revision