


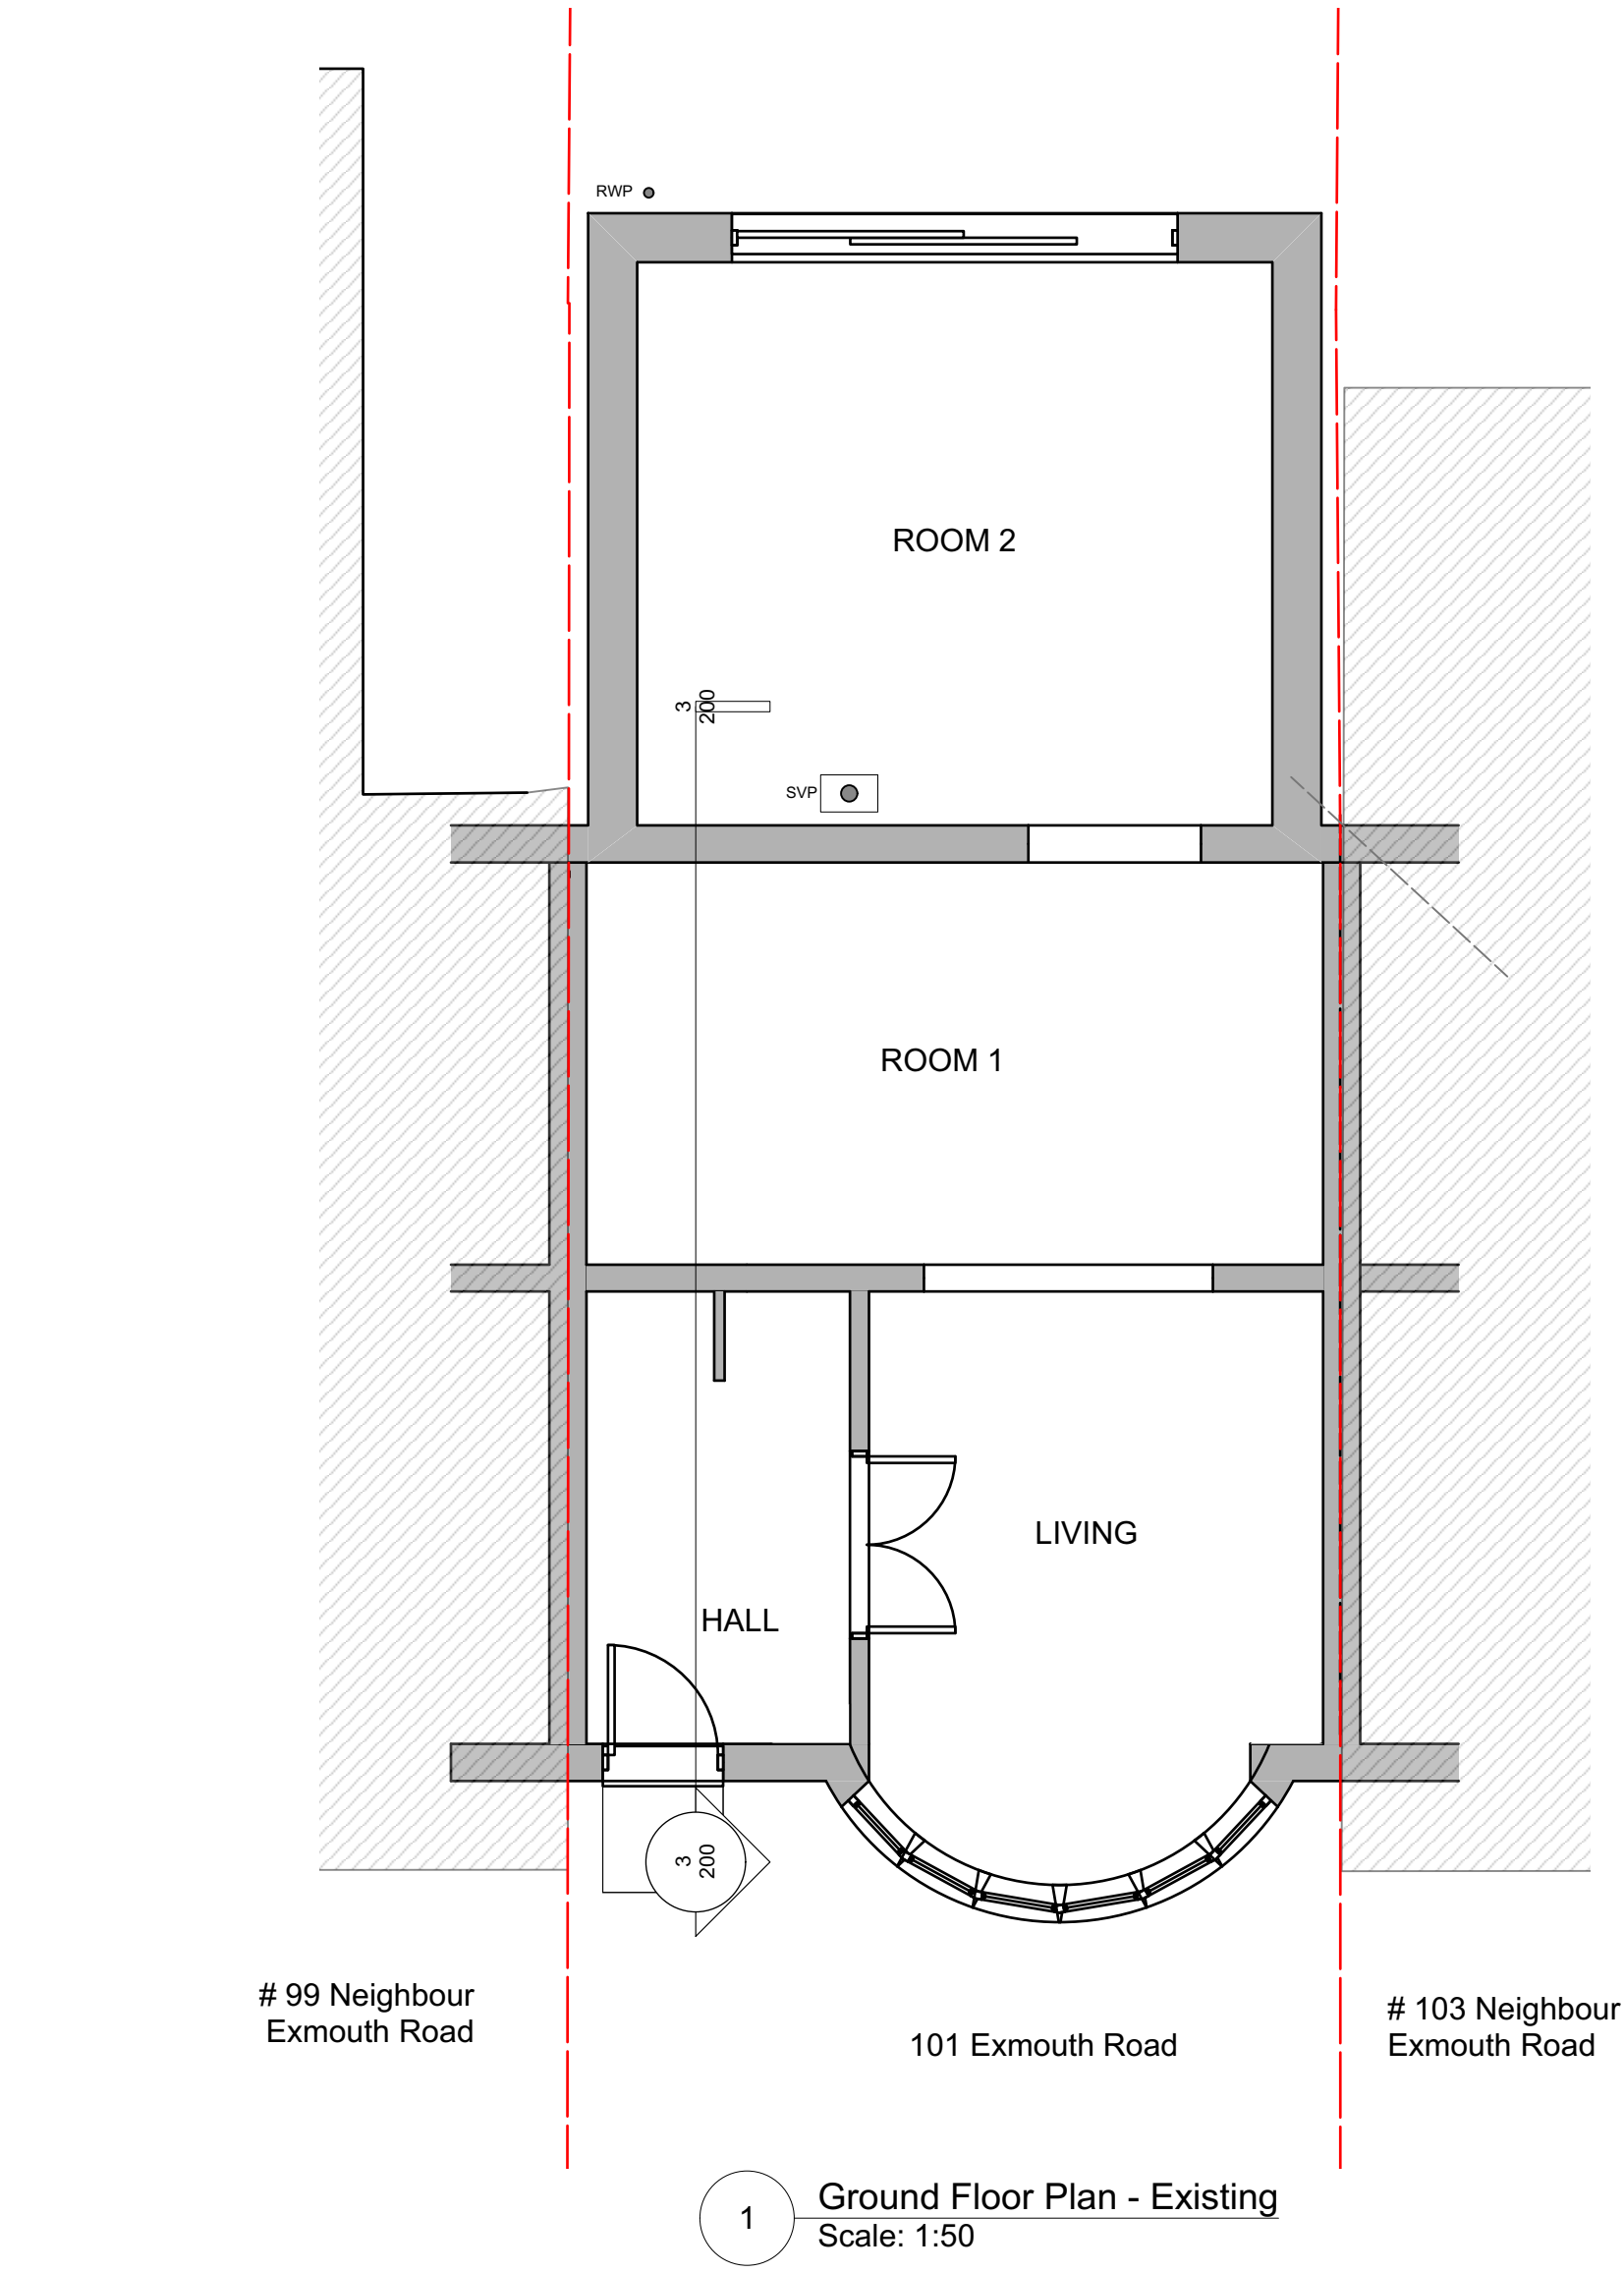


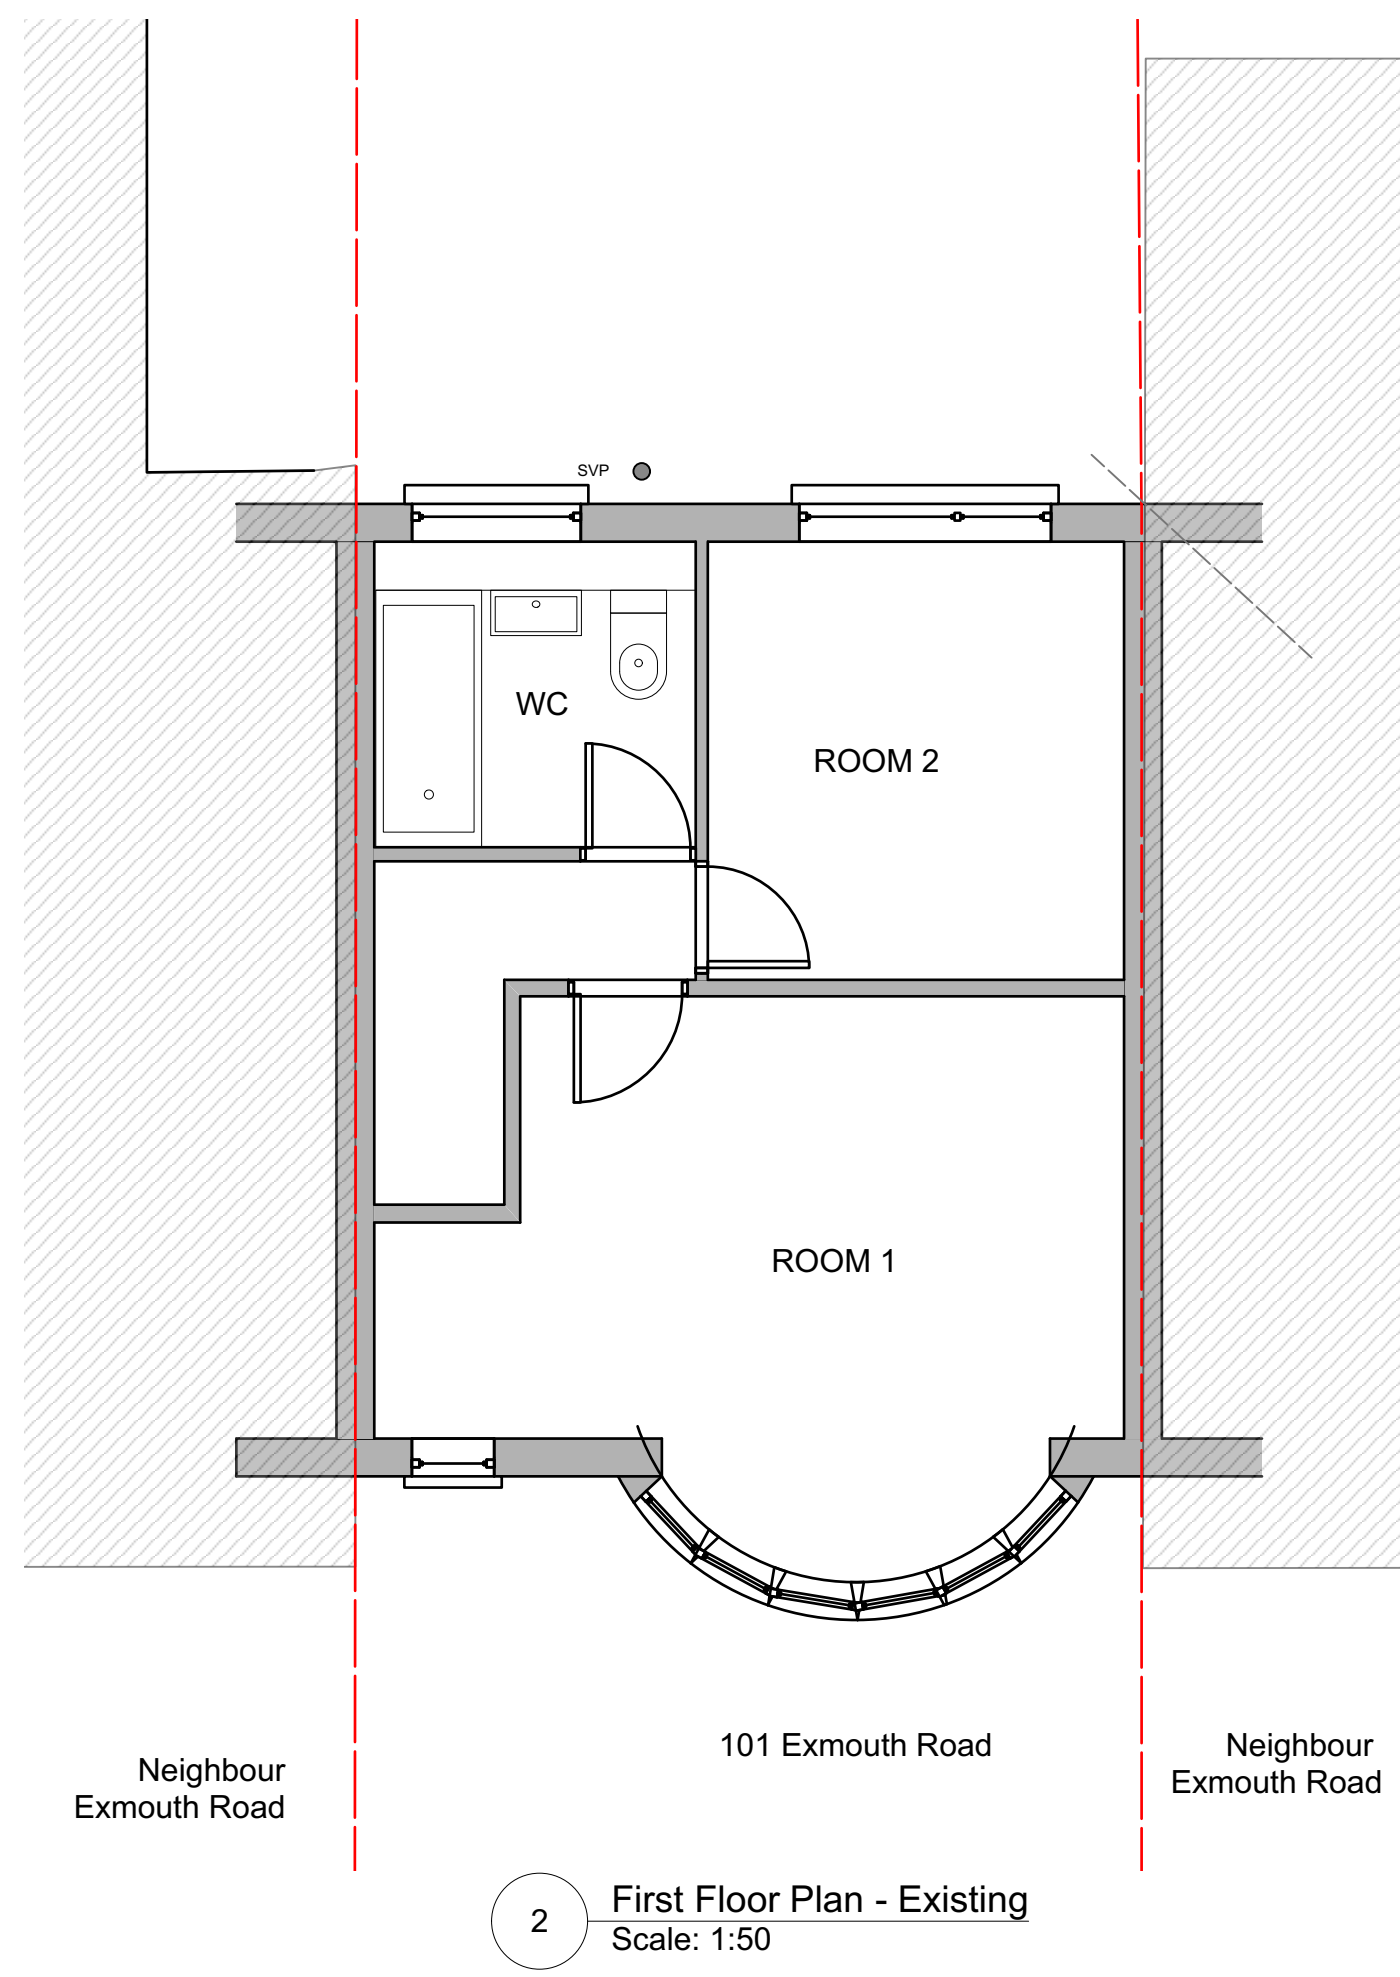


1 Ground Floor Plan - Existing
Scale: 1:50

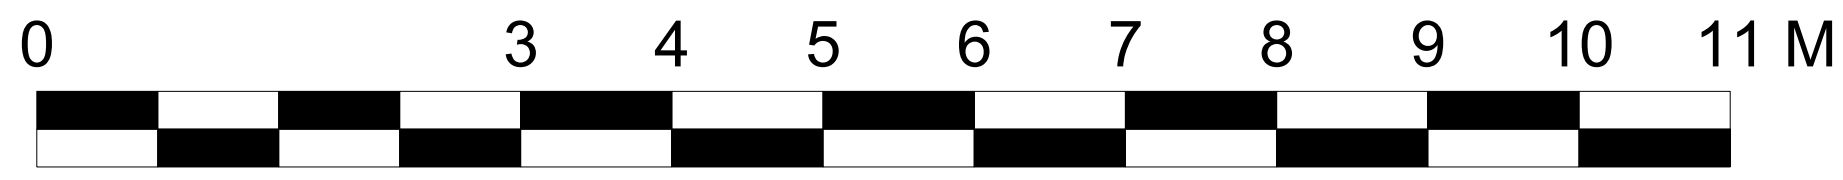


2 First Floor Plan - Existing
Scale: 1:50

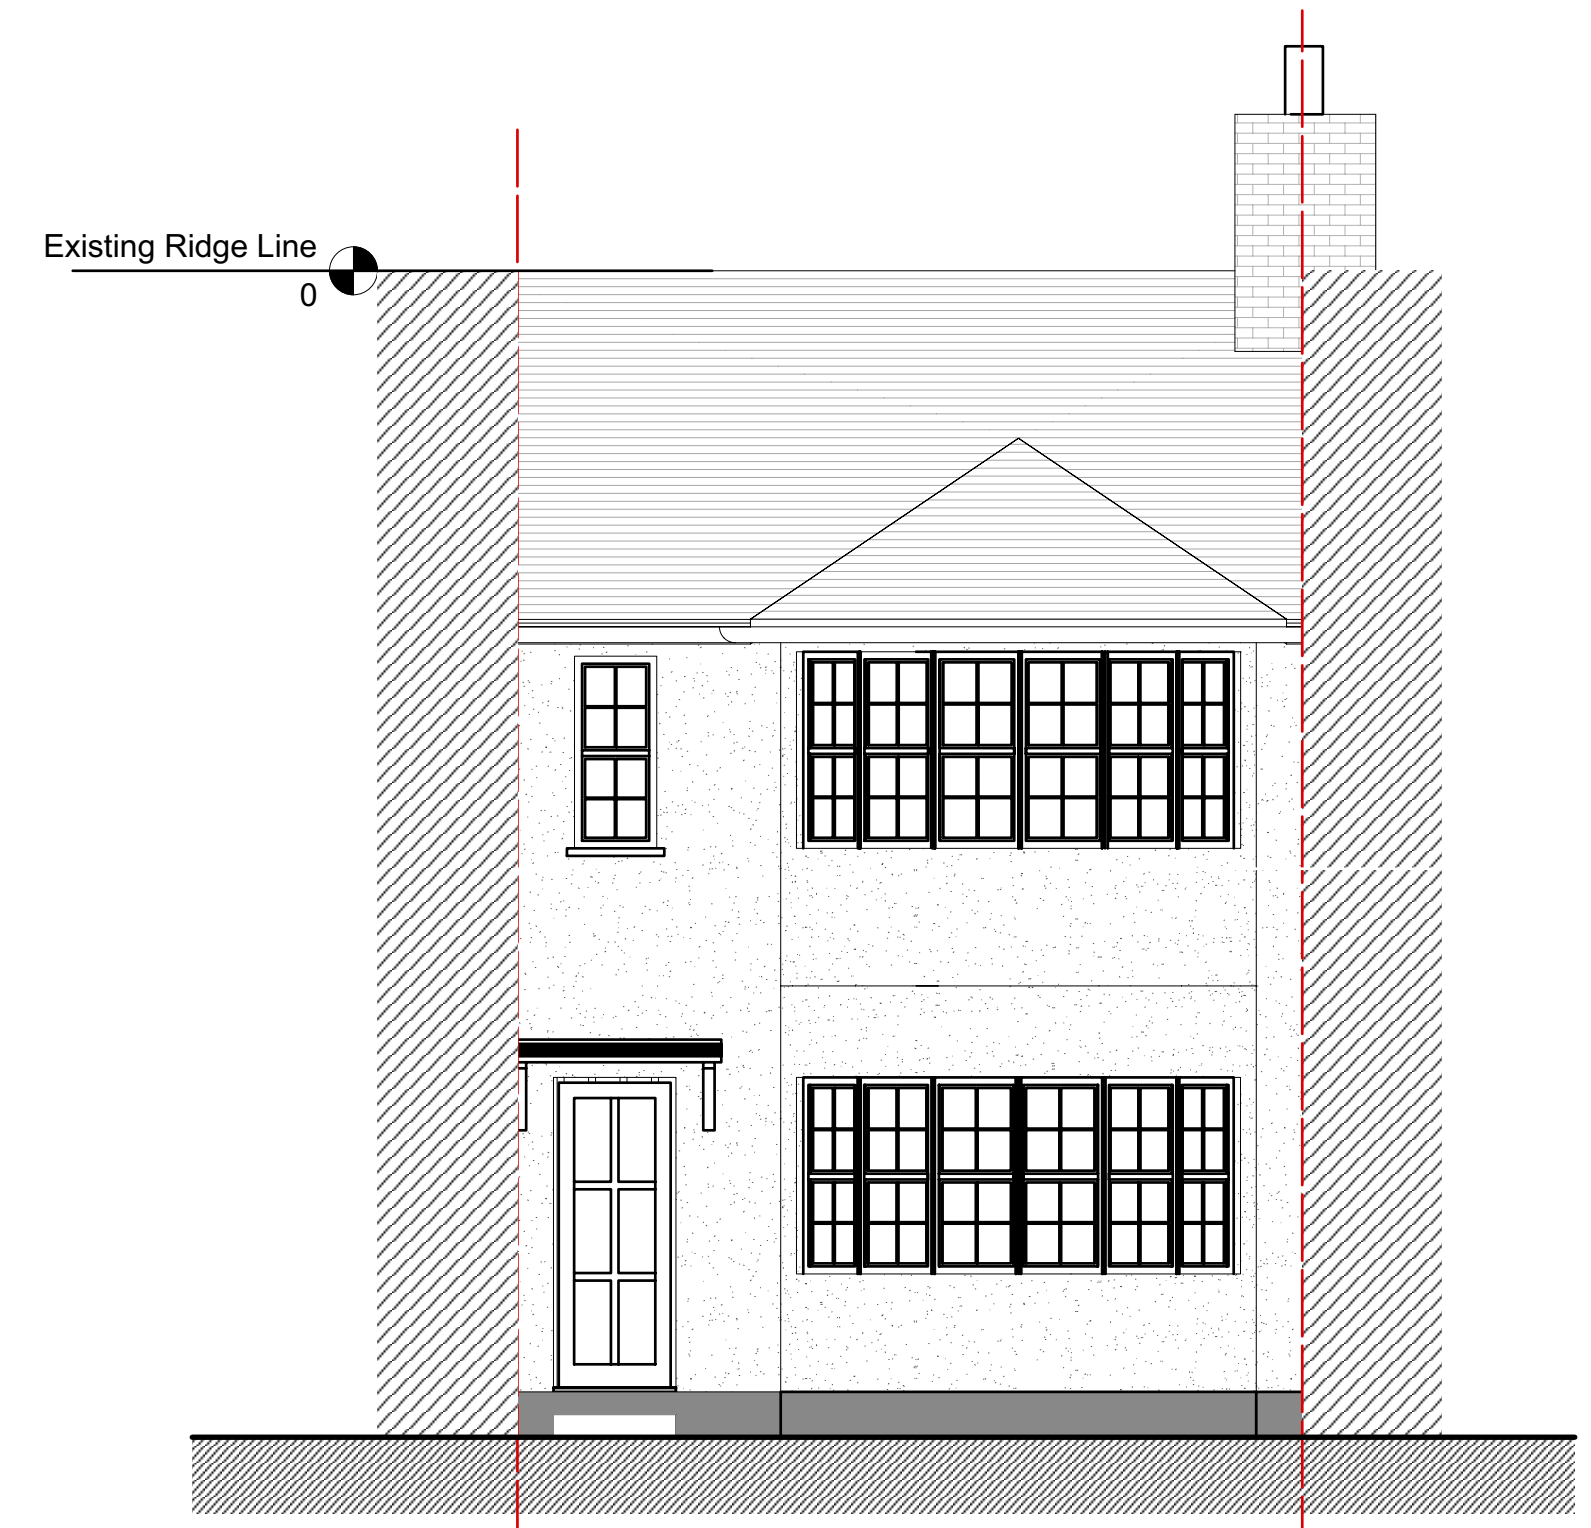

4 Front Elevation Existing
Scale: 1:50

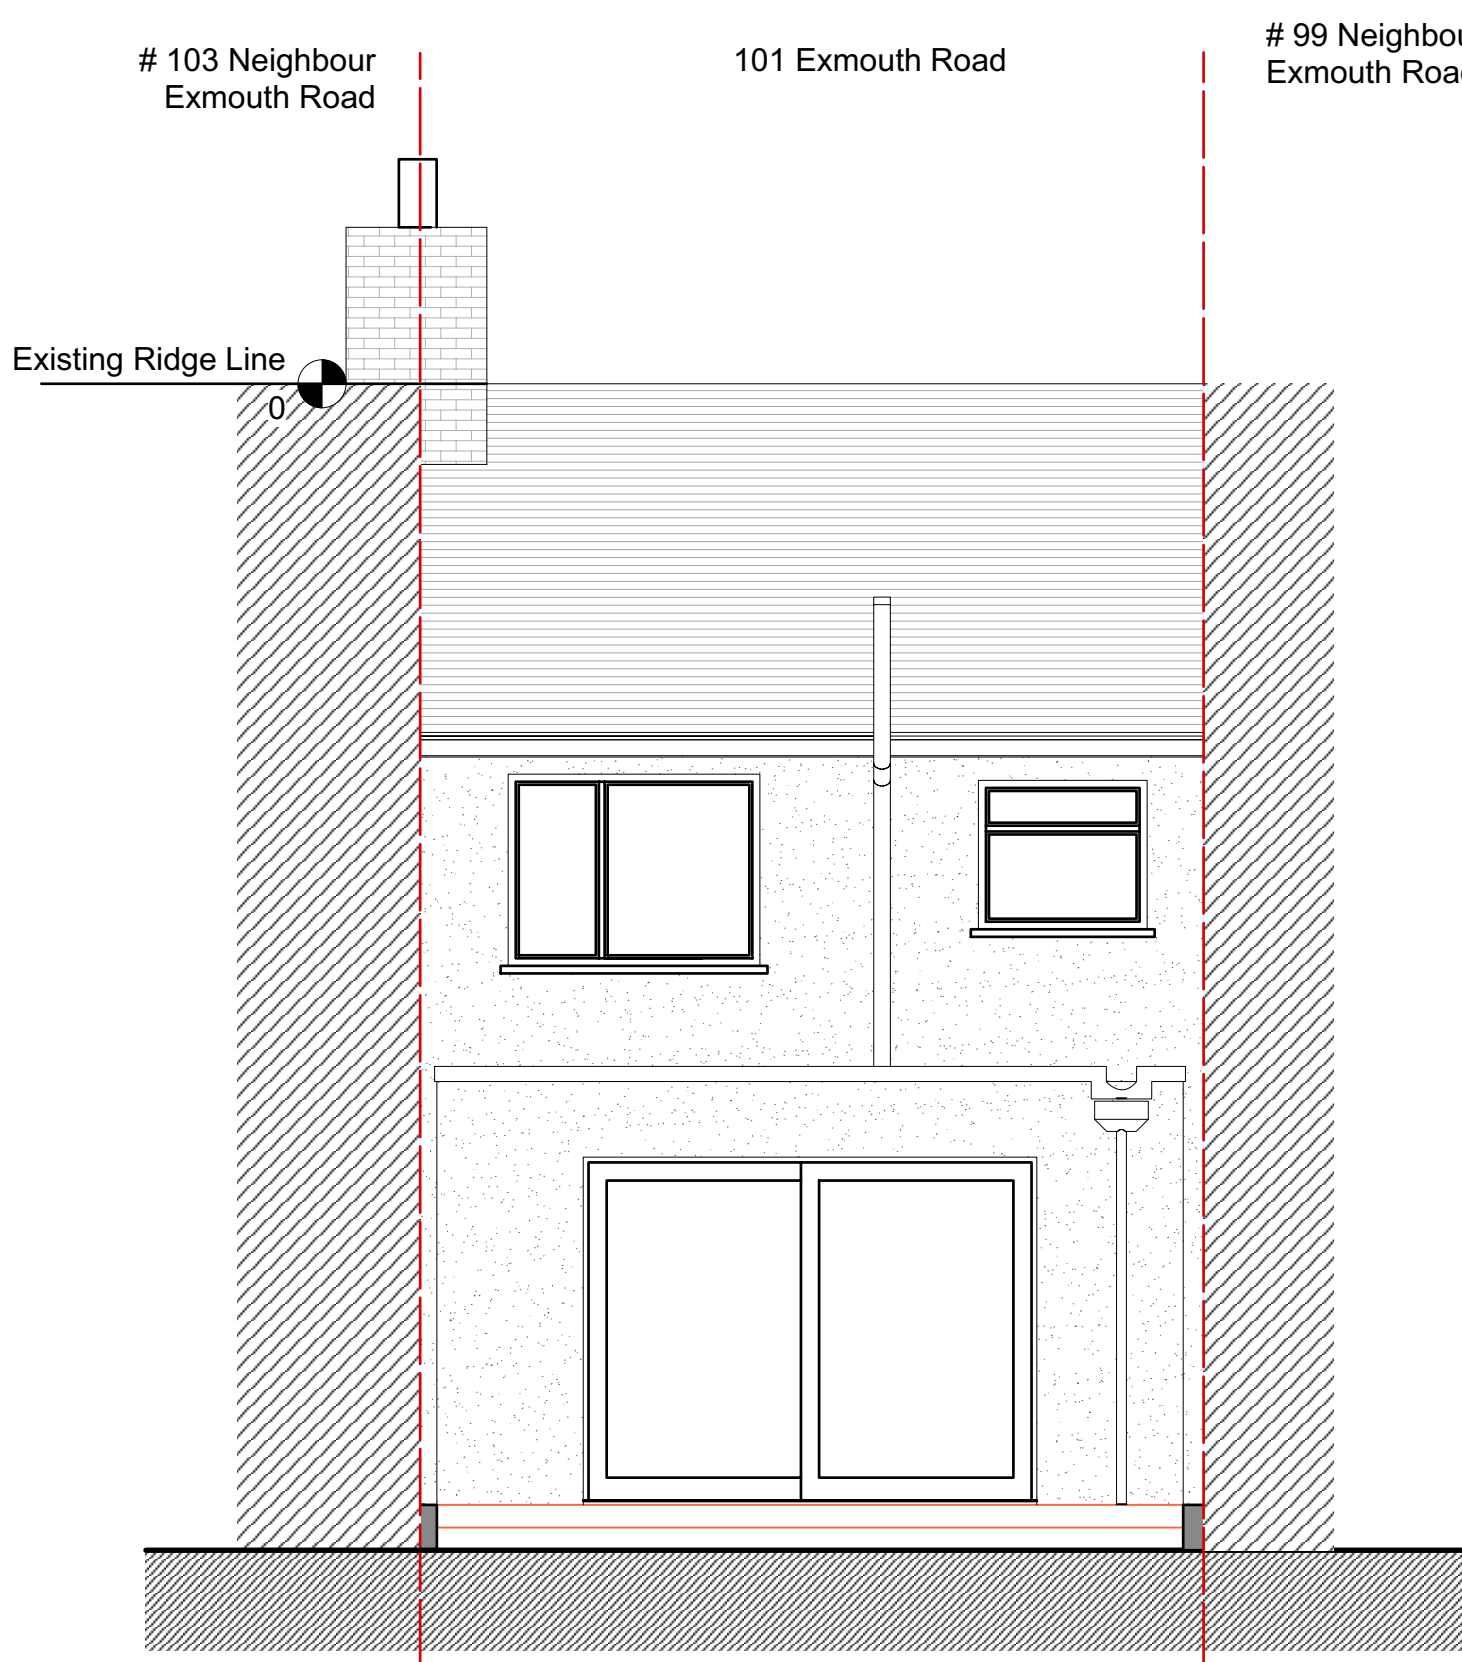

5 Rear Elevation Existing
Scale: 1:50

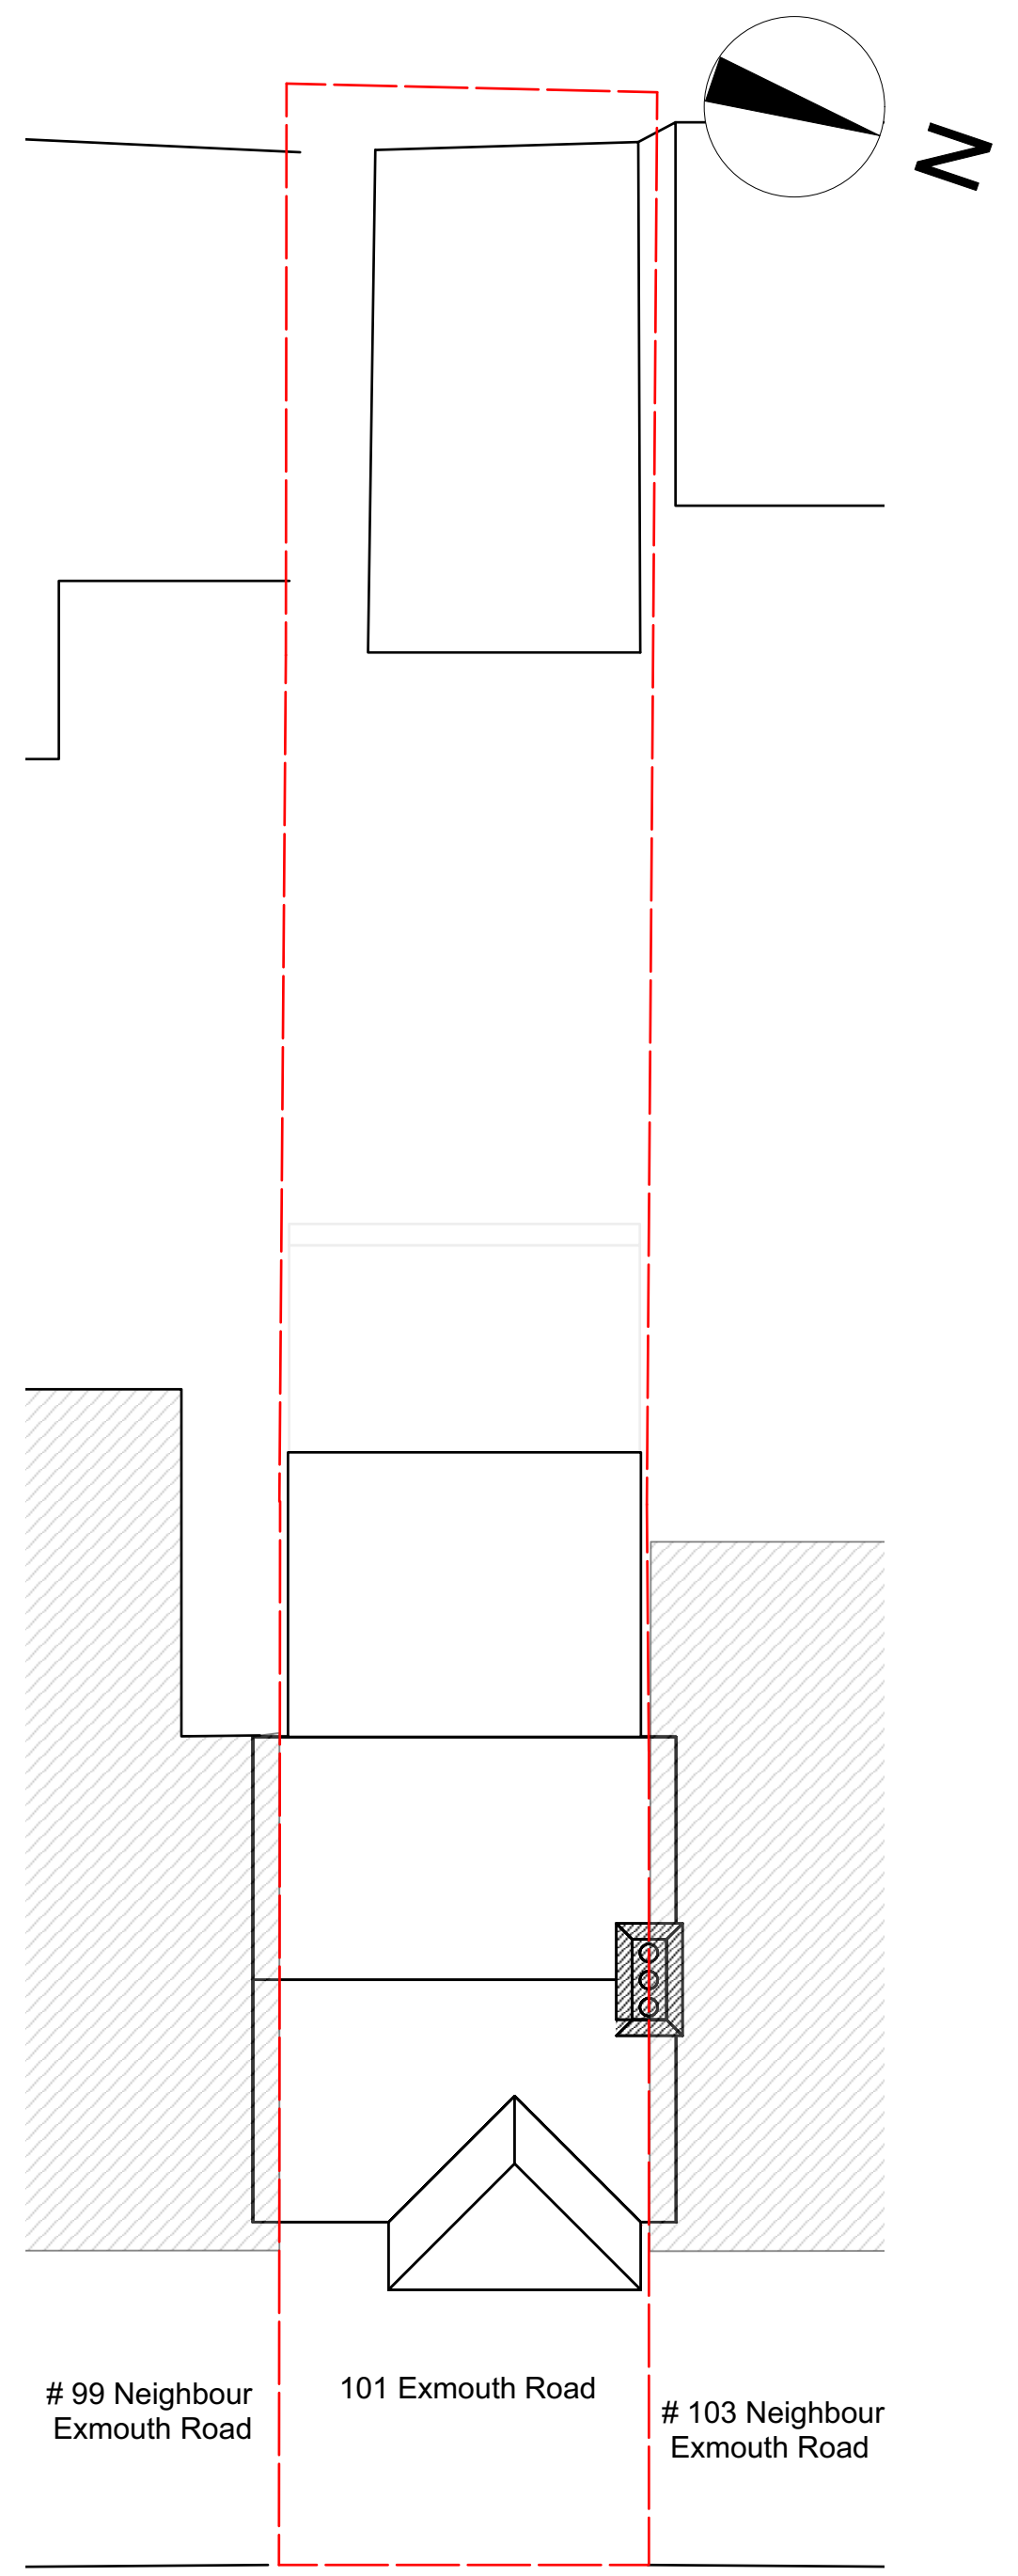

3 Roof and Site Plan - Existing
Scale: 1:100



- Notes:
- Use figure dimensions only
 - Do not scale from this drawing
 - Issued for purpose indicated only
 - All dimensions to be checked on site
 - Architect to be notified of any discrepancies before construction commences
 - Structural and services information is indicative only
 - Refer to consultants' drawings and specification for details and setting out
 - All work and materials to be in accordance with current applicable statutory legislation and to comply with all relevant codes of practice and British and European Standards
 - Information gained from this drawing is the sole copyright of Livewell Architecture and should not be copied or reproduced without prior permission

No.	Date	Revision	Notes
Architect			
 info@livewellarchitecture.co.uk www.livewellarchitecture.co.uk 07915 906393			
Client			
Project A			
Mr & Mrs Lubbock 101 Exmouth Road, Ruislip, Middlesex HA4 0UH			
Sheet Title			
Plans - Existing			
Scale @ A1 1:50		Status PLANNING	
Drawn By CL	Checked By CL	Date 14/02/2022	
Project Ref 2021.05	Drawing Number 110	Revision	