



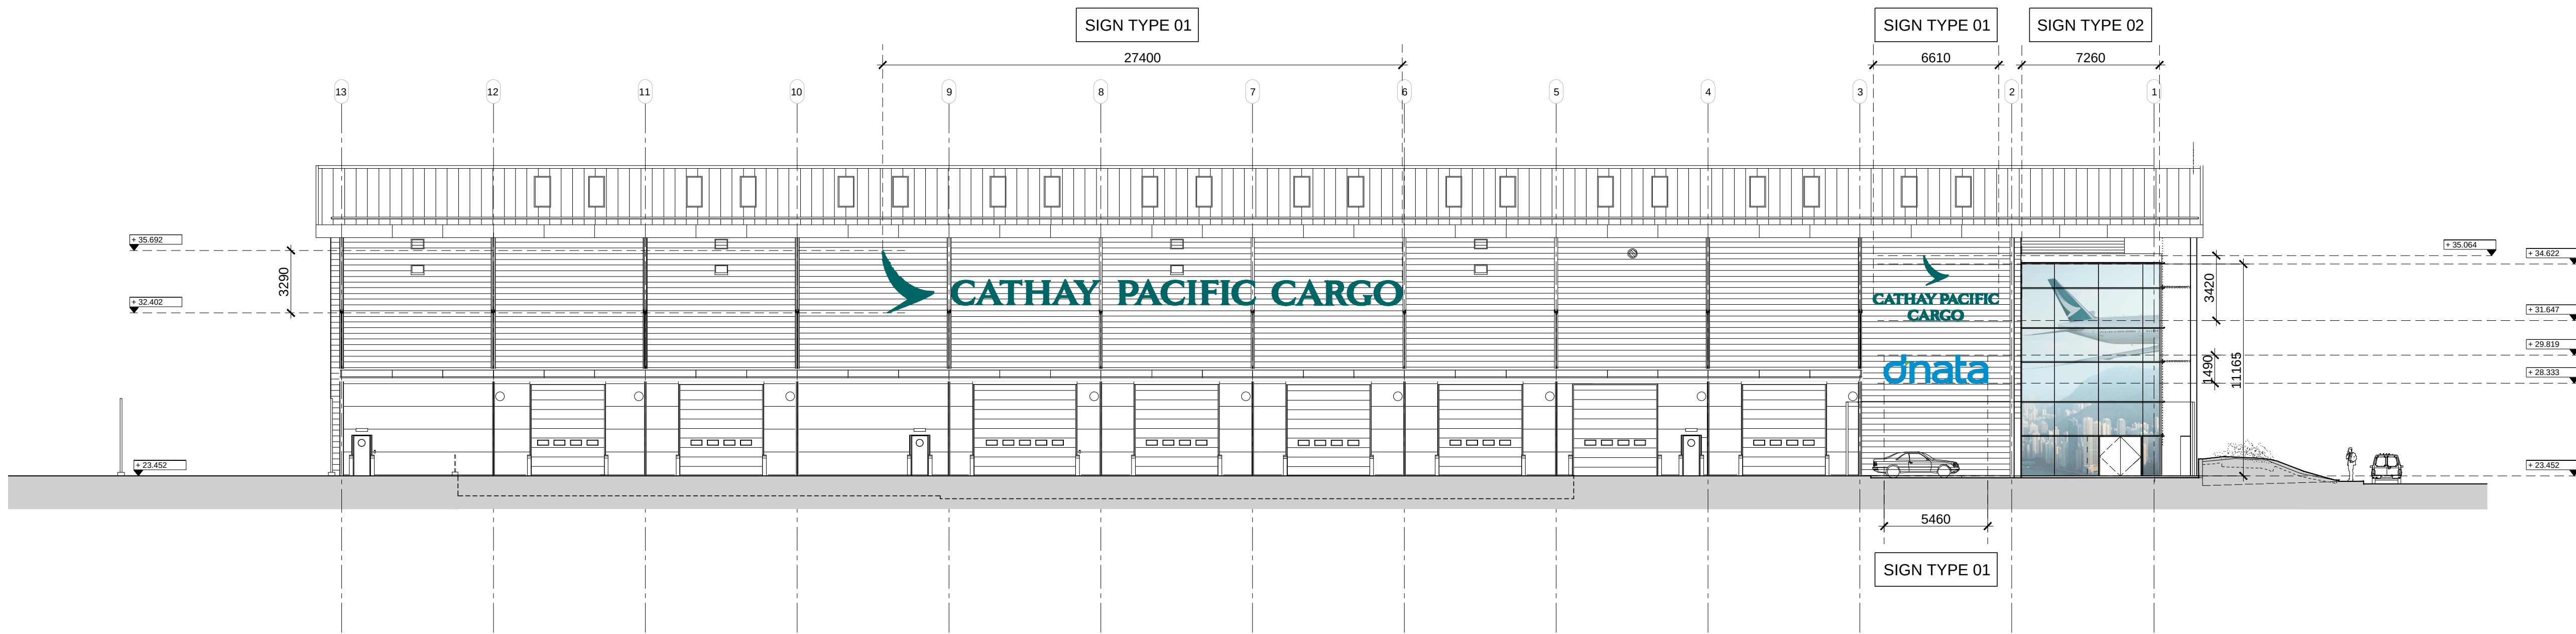


0 3 - W E S T E L E V A T I O N

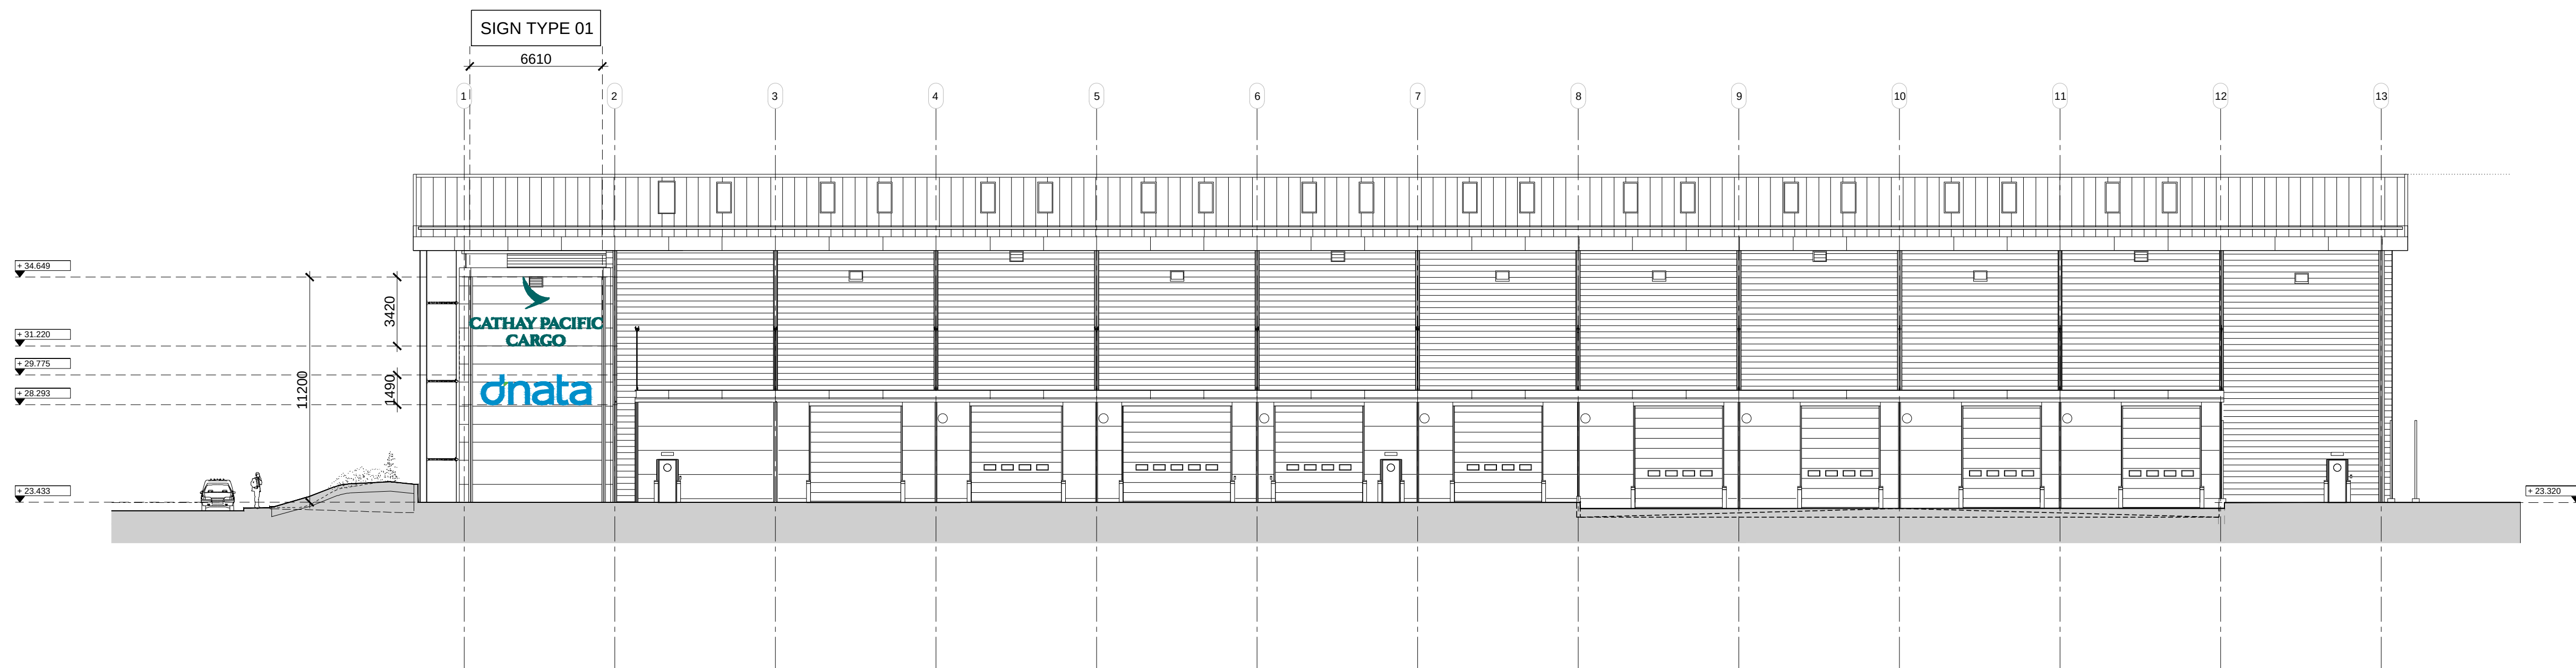

0 4 - E A S T E L E V A T I O N

KEY PLAN

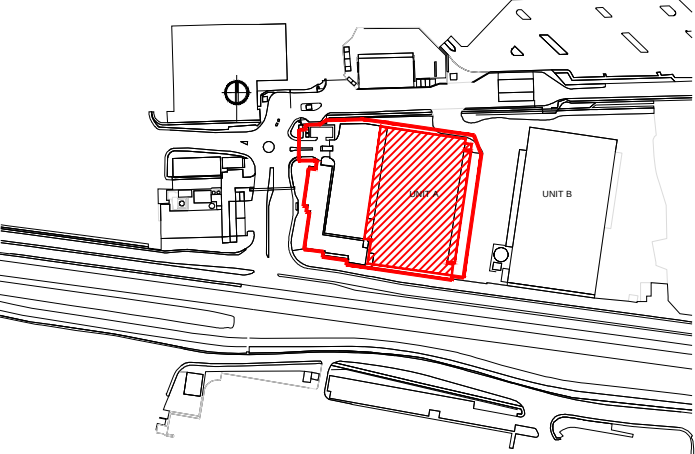

NOTES

This drawing must not be scaled. Use figured dimensions.
All dimensions are to be verified and checked on site. Any discrepancies that are, or become apparent should be reported to Chapman Taylor.

Existing building information based on CAD information supplied by others.

These areas have been measured off preliminary drawings using the stated conventions.

- There is design development yet to take place that may affect them.
- *(The building may present anomalies in relation to surveyed/drawn plans.)
- The Contractor is required to work to specified tolerances during construction.

Take account of these factors before planning any financial or property development purpose or strategy.
Seek confirmation of areas before decision making.

Landside/airside boundary indicated on location plan for construction. CTL-00-XX-10-2001

Drawing based on the following as built information:
031081 - 10/001 Date:18.05.04 Rev: AB

Refer to MEP Consultants specifications for electrical containment for access control and external lighting

Please read in conjunction with the following schedules and specifications:

B625PHH-CTL-XX-XX-XX-9901
CTL-XX-XX-32-3801
CTL-XX-XX-32-2911
CTL-XX-XX-31-3701
CTL-XX-XX-31-3702

DRAWING KEY

SIGN TYPE 01

LIGHTWEIGHT LETTER SIGNS,
BRUSHED STAINLESS STEEL
SIDES & COLORED ACRYLIC FACE.
LED LIGHTING INSIDE TO
ILLUMINATE FACES. HIDDEN
FIXINGS.

SIGN TYPE 02

WINDOW FILM SIGN, ONE WAY
PRINTED SELF ADHESIVE VINYL

SIGN TYPE 03

ADHESIVE BACKED SIGN ONTO
EXISTING EXTERNAL CLADDING

02	02/02/16	AS	Following Tenant Comments	MB
01	01/02/16	NC	Planning Issue	MB
REV	DATE	INL	DESCRIPTION	CHK

PROJECT

PROJECT HAWK
HEATHROW

CLIENT

AIPUT
Airport Industrial Property Unit Trust

ARCHITECT


Chapman Taylor
INTERNATIONAL | ARCHITECTS | MASTERPLANNERS | DESIGNERS
10 Eastbourne Terrace
London W2 6LG
t +44 (0)20 7371 3000
f +44 (0)20 7371 1949
www.chapmantaylor.com

DRAWING TITLE
**SIGNAGE DETAILS
PROPOSED ELEVATION
EAST & WEST ELEVATION**


JOB NUMBER	SCALE	DRAWN BY	FIRST ISSUE
B785/OPH	1:200@A1	NC	JAN 2016

CONSTRUCTION			
COMPANY CODE	BUILDING / ZONE	LEVEL	REVISION
CTL	XX	XX (21)	2121 02

PLANNING

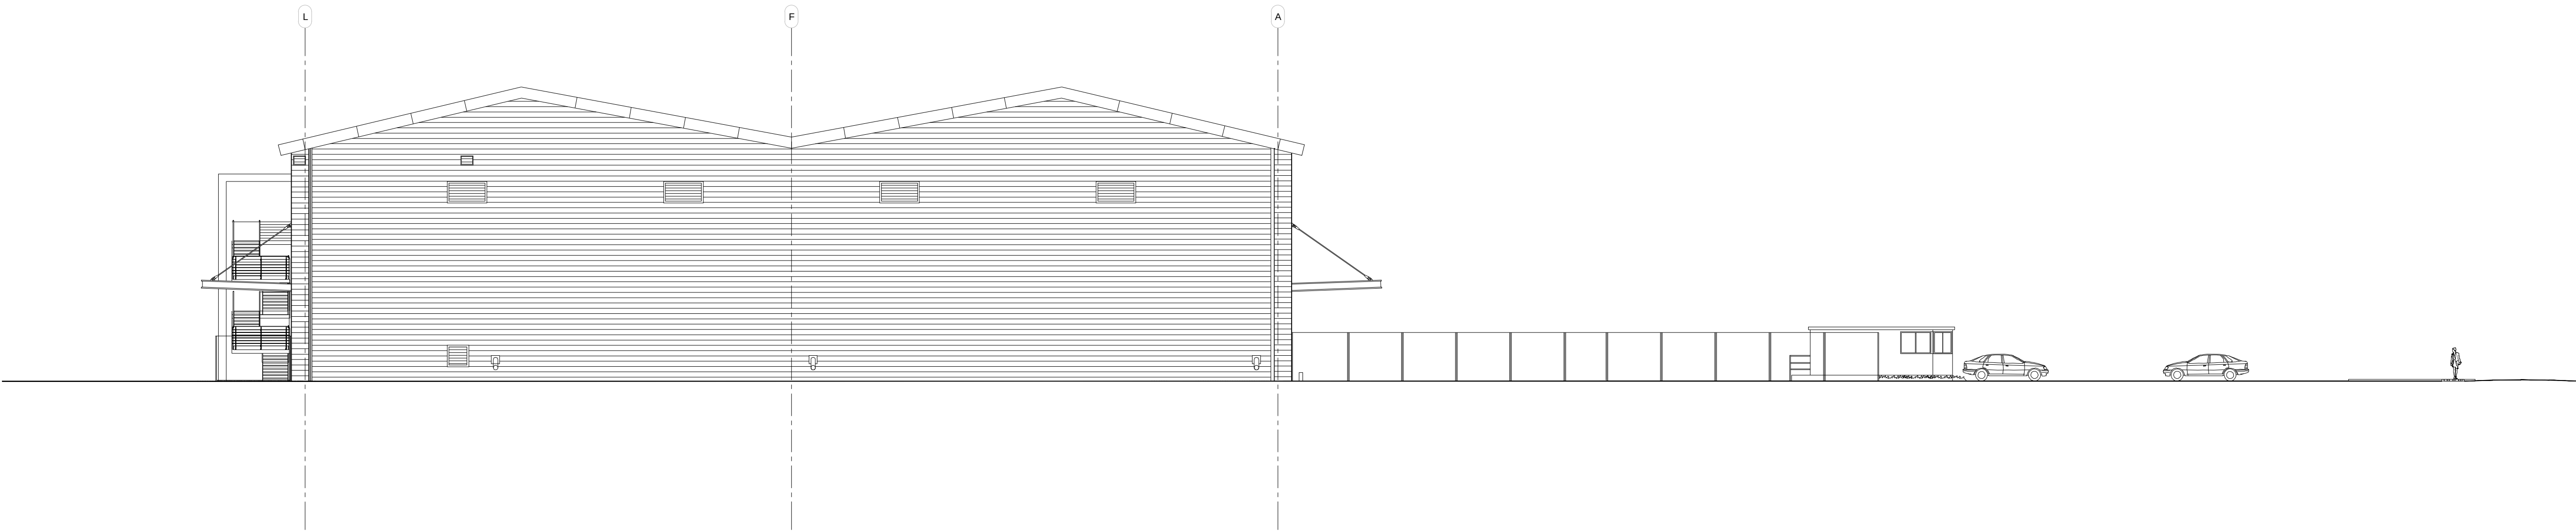


0 1 - N O R T H E L E V A T I O N

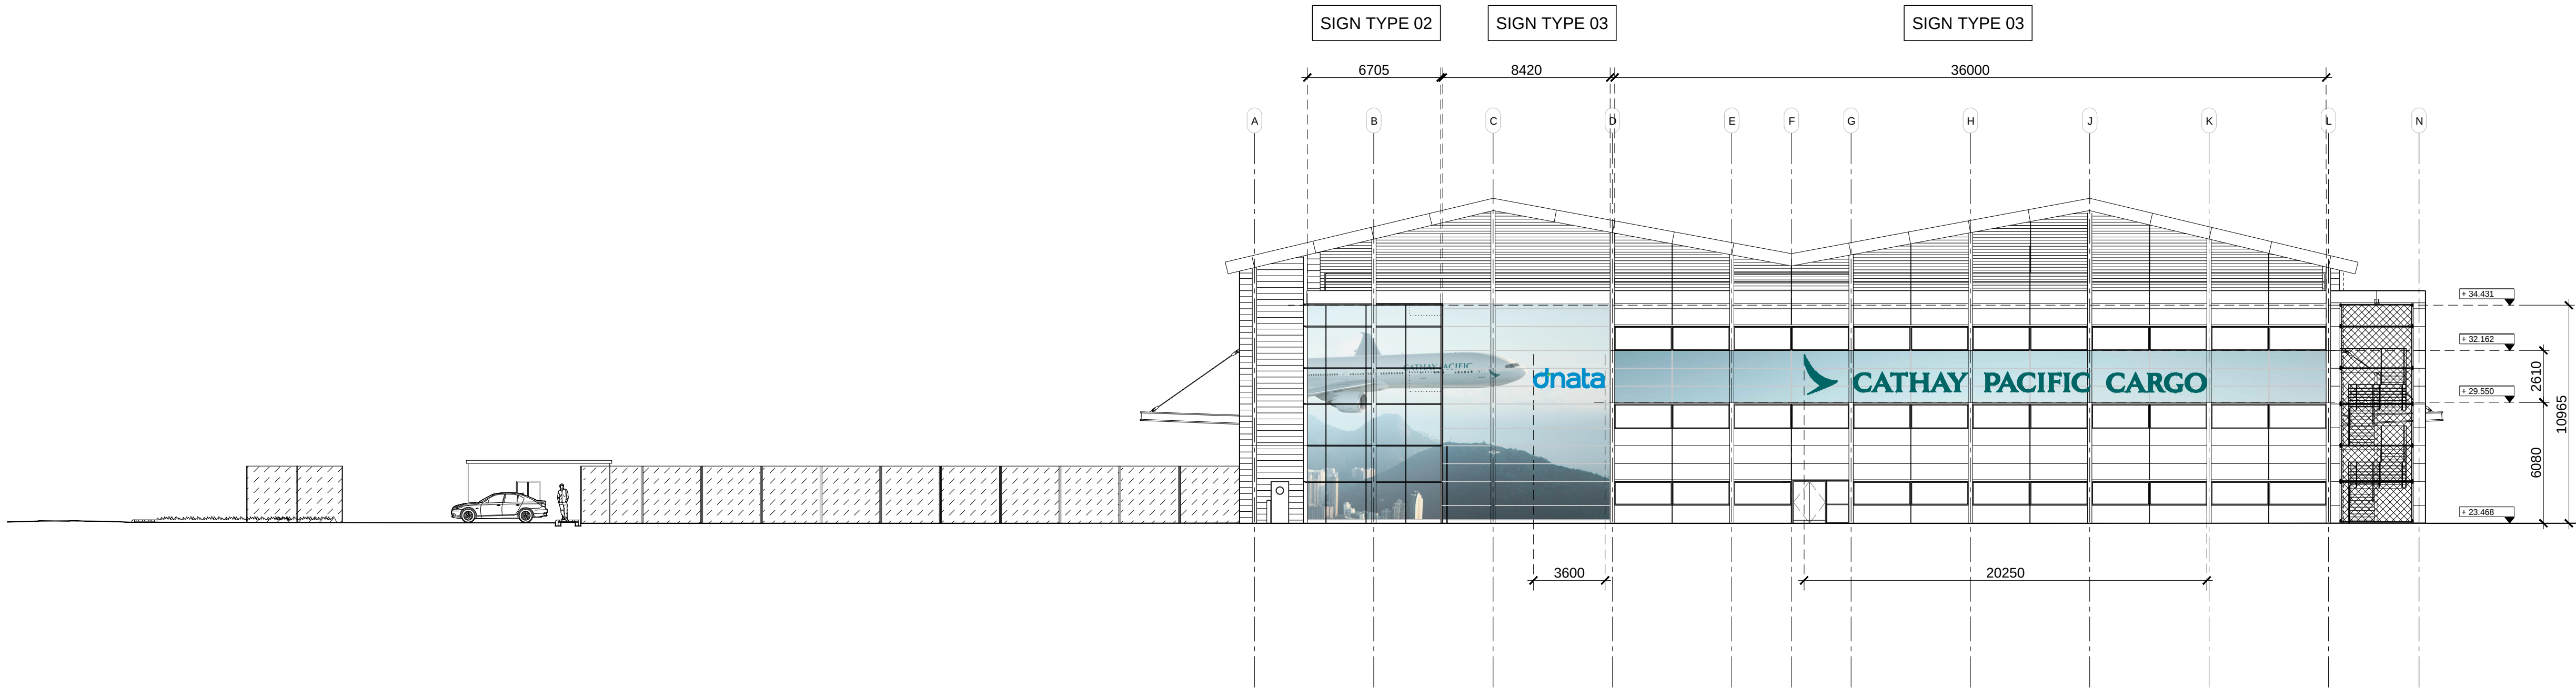

0 2 - S O U T H E L E V A T I O N

KEY PLAN

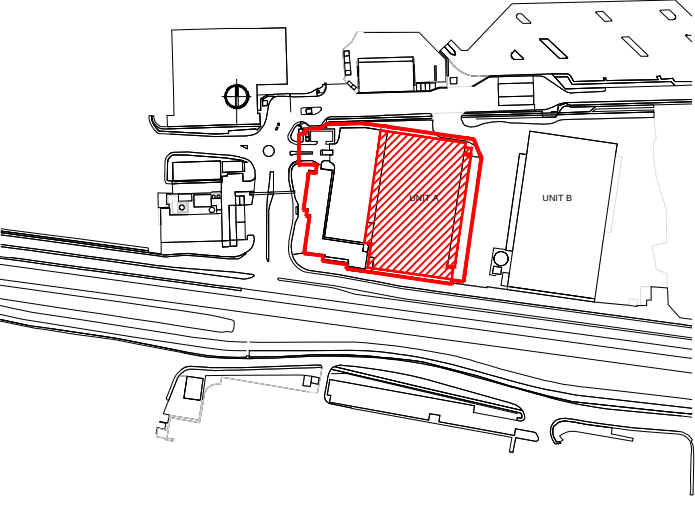

Notes

this drawing must not be scaled. Use figured dimensions.

All dimensions are to be verified and checked on site. Any discrepancies that are, or become apparent should be reported to chapman taylor.

Existing building information based on cad information supplied by others.

These areas have been measured off preliminary drawings using the stated conventions.

- There is design development yet to take place that may affect them.
- *(The building may present anomalies in relation to surveyed/drawn plans.)
- The contractor is required to work to specified tolerances during construction.

Take account of these factors before planning any financial or property development purpose or strategy.

Seek confirmation of areas before decision making.

Landside/airside boundary indicated on location plan for construction. CI-00-xx-10-2001

Drawing based on the following as built information:
031081 - 10/001 date:18.05.04 rev: ab

Please read in conjunction with the following schedules and specifications:

B625PHH-CTL-XX-XX-XX-9901
CTL-XX-XX-32-3801
CTL-XX-XX-32-2911
CTL-XX-XX-31-3701
CTL-XX-XX-31-3702

DRAWING KEY

- SIGN TYPE 01**
- LIGHTWEIGHT LETTER SIGNS,
BRUSHED STAINLESS STEEL
SIDES & COLORED ACRYLIC FACE.
LED LIGHTING INSIDE TO
ILLUMINATE FACES. HIDDEN
FIXINGS.
- SIGN TYPE 02**
- WINDOW FILM SIGN, ONE WAY
PRINTED SELF ADHESIVE VINYL
- SIGN TYPE 03**
- ADHESIVE BACKED SIGN ONTO
EXISTING EXTERNAL CLADDING

01	01/02/16	NC	Planning Issue	MB
REV	DATE	INL	DESCRIPTION	CHK

PROJECT

PROJECT HAWK
HEATHROW

CLIENT



ARCHITECT

Chapman Taylor

INTERNATIONAL | ARCHITECTS | MASTERPLANNERS | DESIGNERS

10 Eastbourne Terrace
London W2 6LG
t +44 (0)20 7371 3000
f +44 (0)20 7371 1949
www.chapmantaylor.com

DRAWING TITLE

SIGNAGE DETAILS
PROPOSED ELEVATION
NORTH & SOUTH ELEVATION

JOB NUMBER	SCALE	DRAWN BY	FIRST ISSUE
B785/OPH	1:200@A1	FN	JAN 2016

CONSTRUCTION				
COMPANY CODE	BUILDING / ZONE	LEVEL	CATEGORY	DRAWING NO. / REVISION
CTL	XX	XX	(21)	2122 / 01

PLANNING