






Block Plan

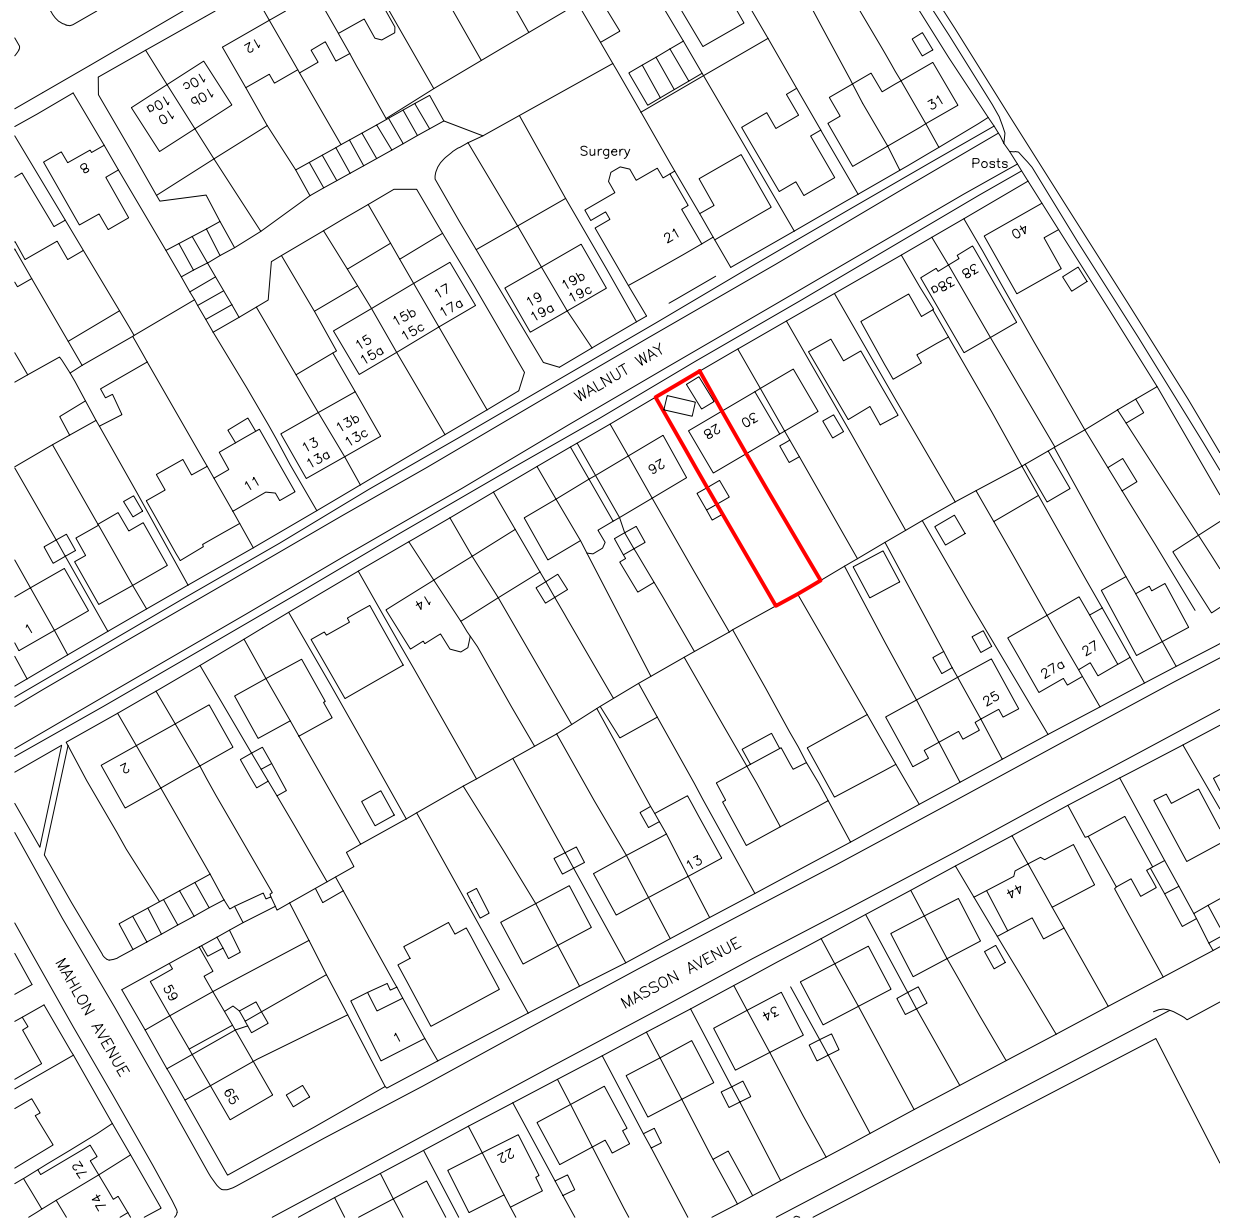


Site Location

 


Rev Date Comments

 	Dimensions to be verified on site DO NOT SCALE FROM THIS DRAWING. Any areas indicated on this drawing are for guidance only. No responsibility is taken for their accuracy.	Site Address:		Title:			Drawn By: VP
	This drawing is the property of V-DESIGN CAD Services Ltd Copyright is reserved by them and the drawing is issued on the condition that it is not copied, reproduced, retained or disclosed to any unauthorized person, either wholly or in part without the consent in writing of V-DESIGN CAD Services Ltd	28, Walnut Way, Ruislip, HA4 6TD		Block & Location Plans			
	Email: vishal.p@vdesigncad.co.uk Mobile: 07971083395		Scale:	1:500,1:1250	Paper Size:	A3	Date: Oct 2020
							Drawing No. PA - 05

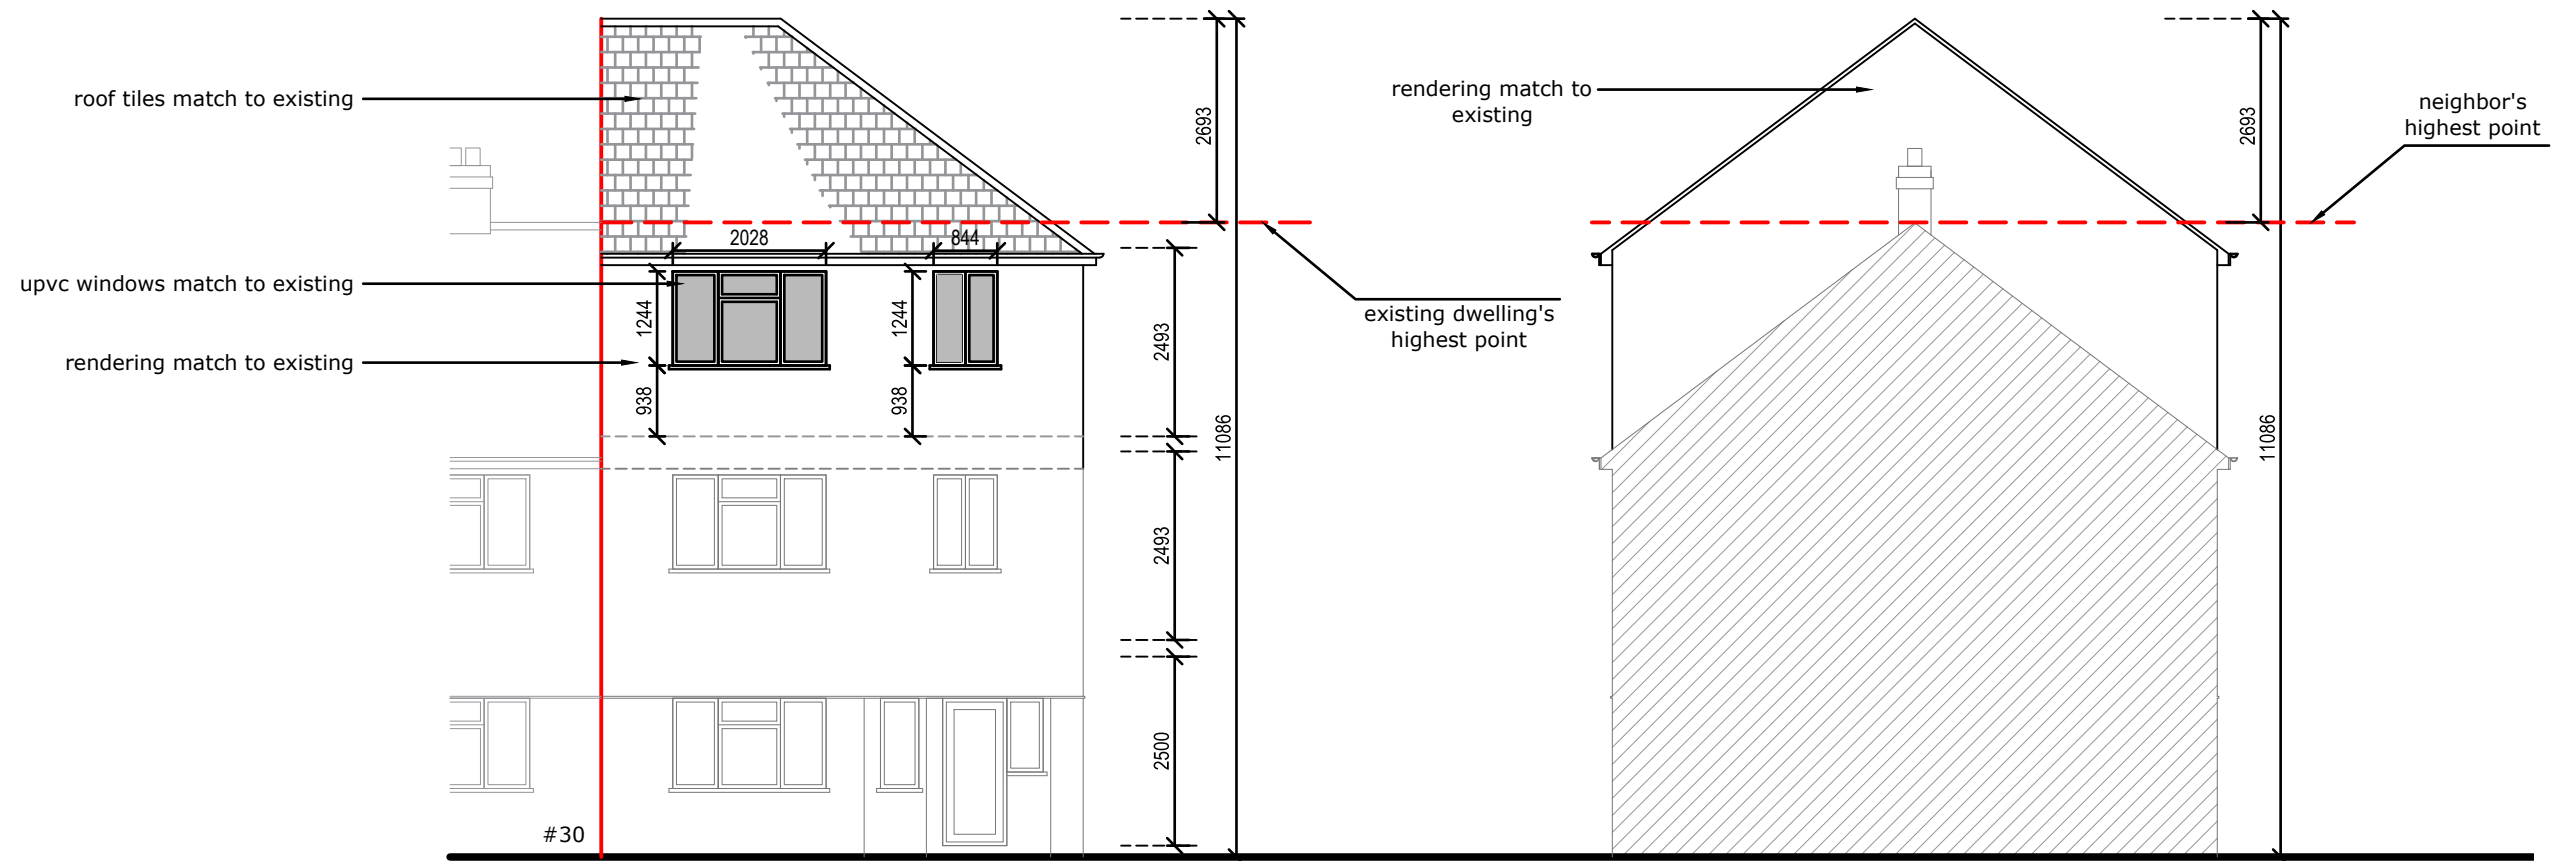

Proposed Front Elevation

Proposed Side Elevation

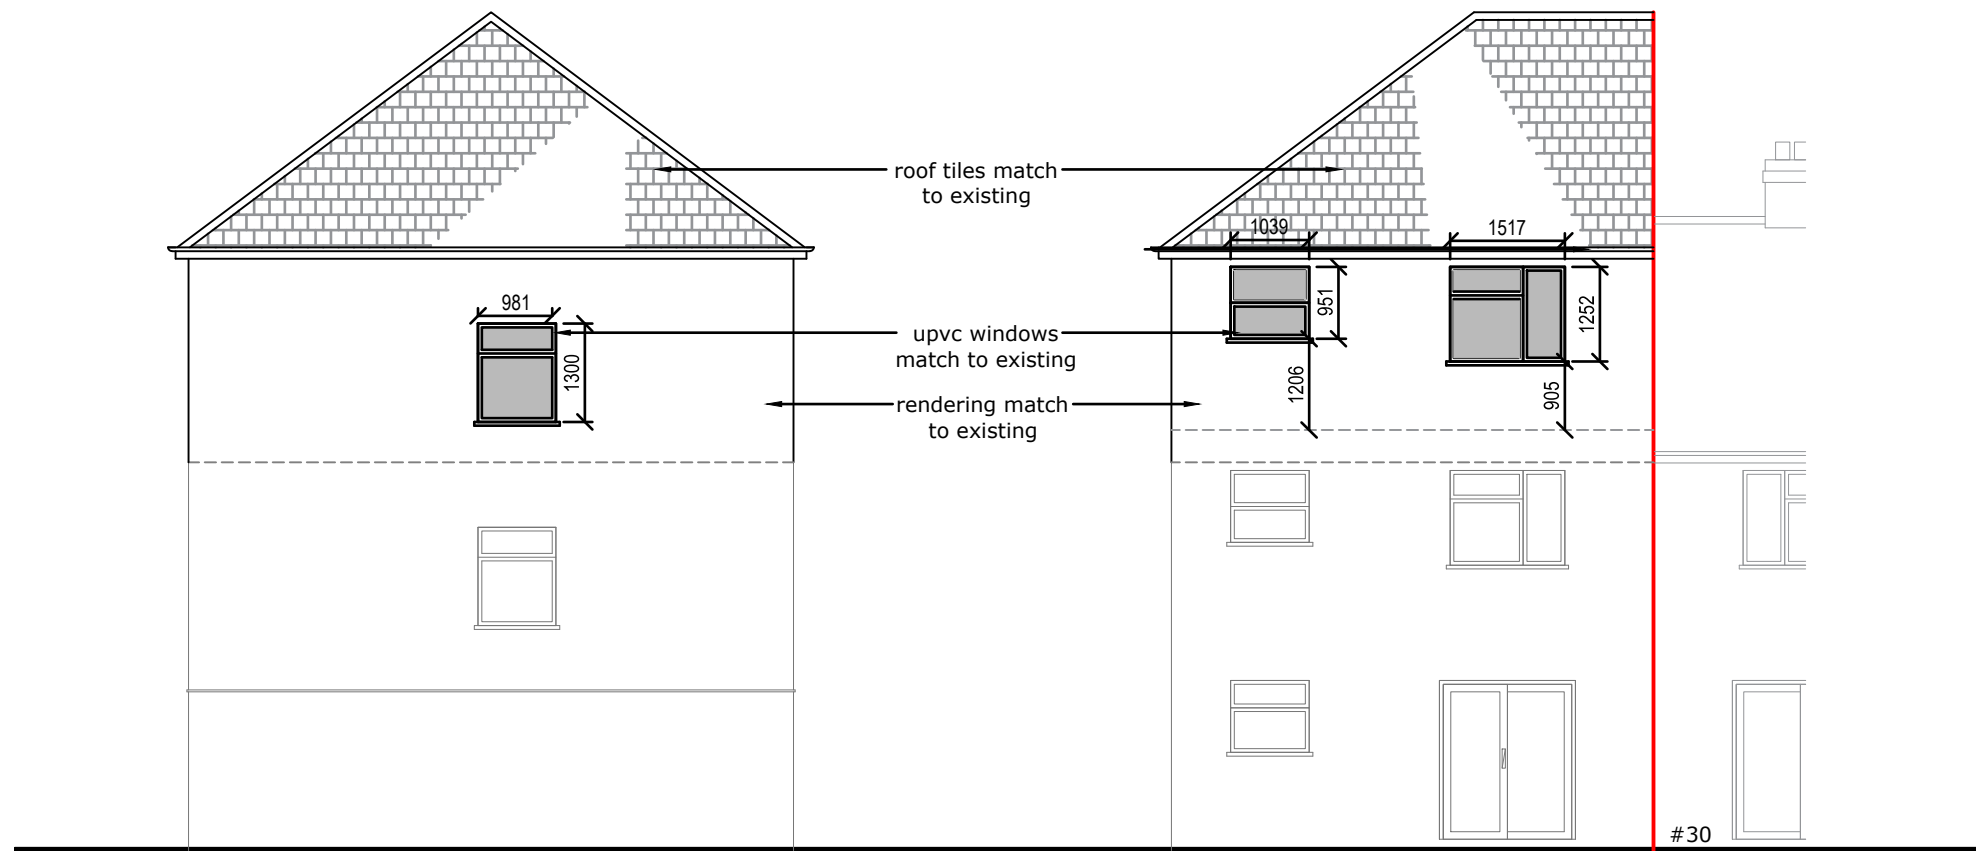

Proposed Side Elevation

Proposed Rear Elevation

Rev Date Comments



Dimensions to be verified on site
DO NOT SCALE FROM THIS DRAWING.
Any areas indicated on this drawing are for guidance only.
No responsibility is taken for their accuracy.


This drawing is the property of **V-DESIGN CAD Services Ltd** Copyright is reserved by them and the drawing is issued on the condition that it is not copied, reproduced, retained or disclosed to any unauthorized person, either wholly or in part without the consent in writing of **V-DESIGN CAD Services Ltd**

Email: vishal.p@vdesigncad.co.uk Mobile: 07971083395


Site Address:	Title:		Drawn By: VP	
28, Walnut Way, Ruislip, HA4 6TD	Proposed Elevations		Job Ref: PL20093V	
			Date: Oct 2020	
	Scale:	1:100	Paper Size:	A3
				Drawing No. PA - 04




Existing Front Elevation

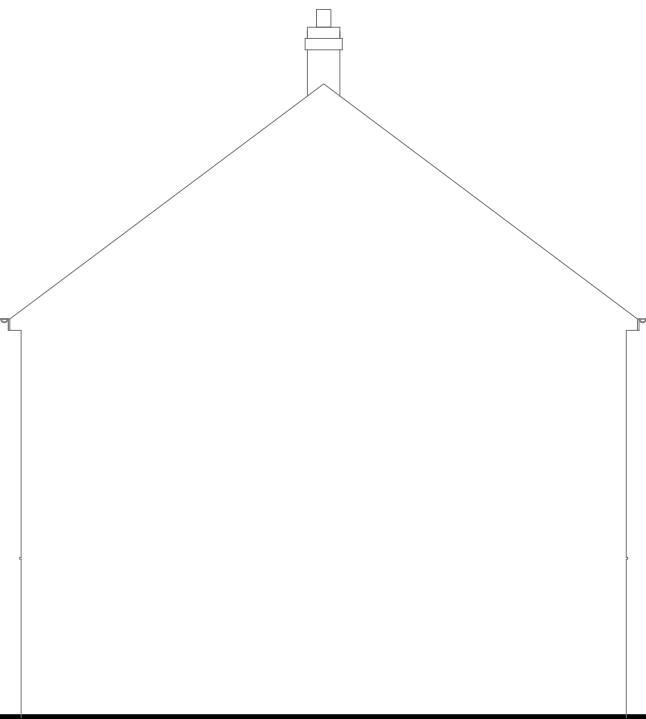

Existing Side Elevation

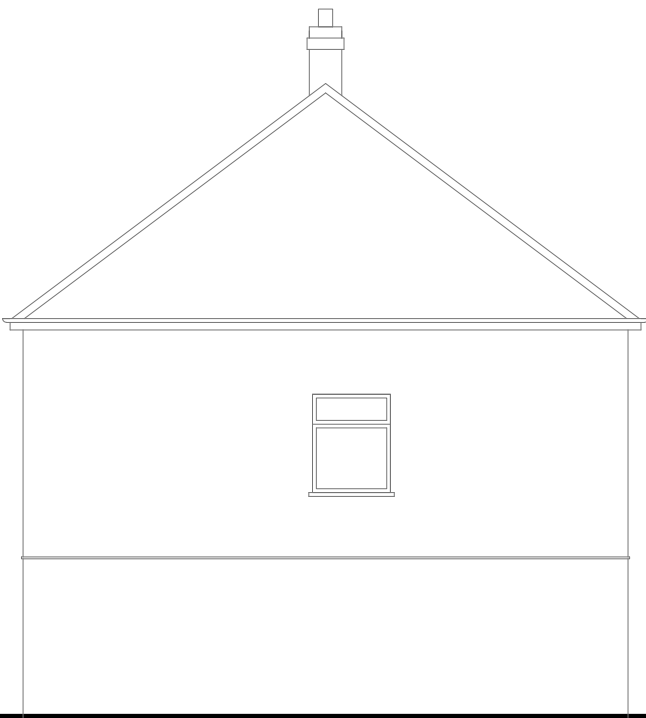


Existing Side Elevation

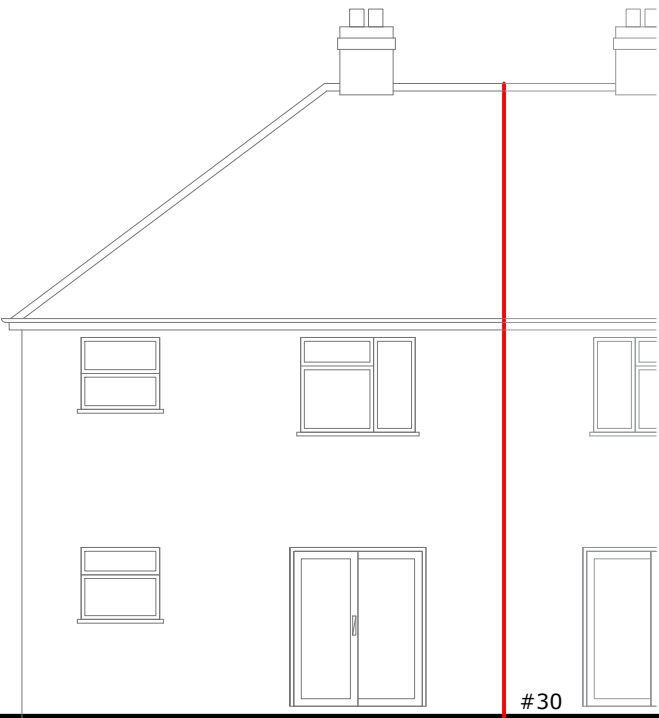

Existing Rear Elevation

Rev Date Comments

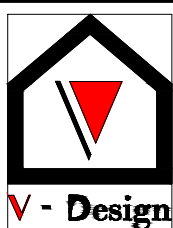

Dimensions to be verified on site
DO NOT SCALE FROM THIS DRAWING.
Any areas indicated on this drawing are for guidance only.
No responsibility is taken for their accuracy.

This drawing is the property of **V-DESIGN CAD Services Ltd** Copyright is reserved by them and the drawing is issued on the condition that it is not copied, reproduced, retained or disclosed to any unauthorized person, either wholly or in part without the consent in writing of **V-DESIGN CAD Services Ltd**


Email: vishal.p@vdesigncad.co.uk Mobile: 07971083395

Site Address:

28, Walnut Way,
Ruislip,
HA4 6TD

Title:

Existing Elevations

 


Scale:

1:100


Paper Size:

A3

Drawn By: VP
Job Ref: PL20093V
Date: Oct 2020
Drawing No. PA - 03

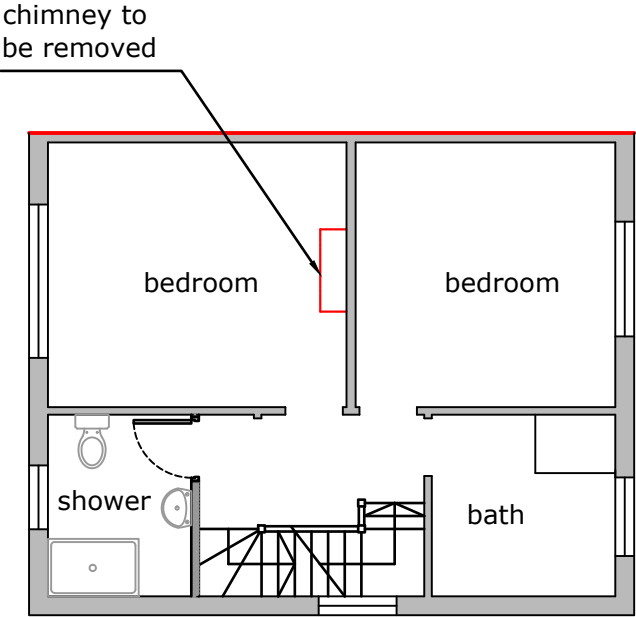


Proposed First Floor Plan

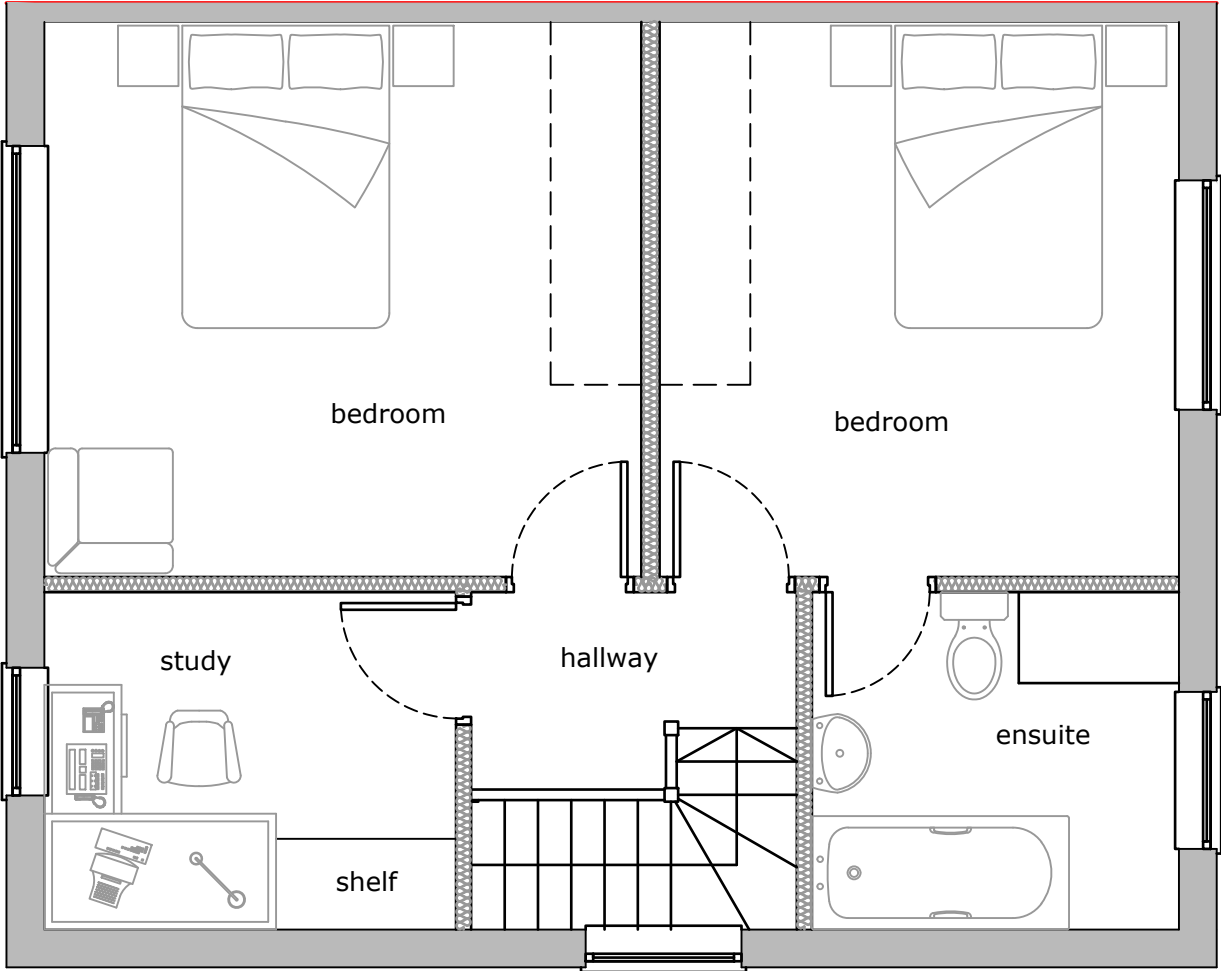

Proposed Second Floor Plan



Rev Date Comments

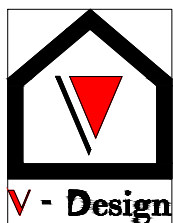

Dimensions to be verified on site
DO NOT SCALE FROM THIS DRAWING.
Any areas indicated on this drawing are for guidance only.
No responsibility is taken for their accuracy.

This drawing is the property of **V-DESIGN CAD Services Ltd** Copyright is reserved by them and the drawing is issued on the condition that it is not copied, reproduced, retained or disclosed to any unauthorized person, either wholly or in part without the consent in writing of **V-DESIGN CAD Services Ltd**

Email: vishal.p@vdesigncad.co.uk Mobile: 07971083395

Site Address:

28, Walnut Way,
Ruislip,
HA4 6TD

Title:

Proposed First and Second Floor Plans


Scale: 1:50,1:100 Paper Size: A3

Drawn By: VP

Job Ref: PL20093V

Date: Oct 2020


Drawing No. PA - 02

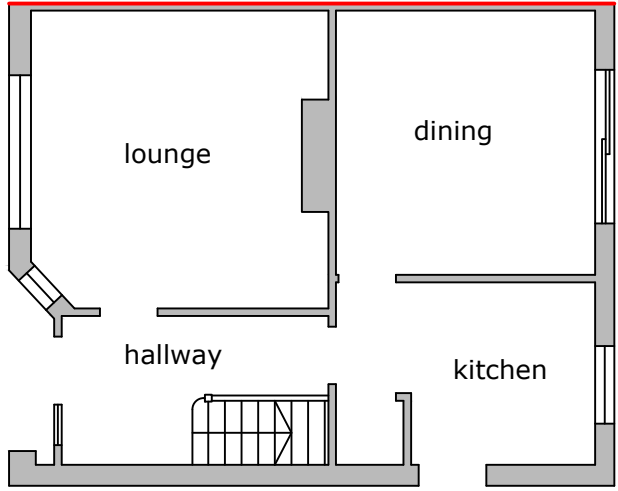



Existing Ground Floor Plan



chimney to be removed

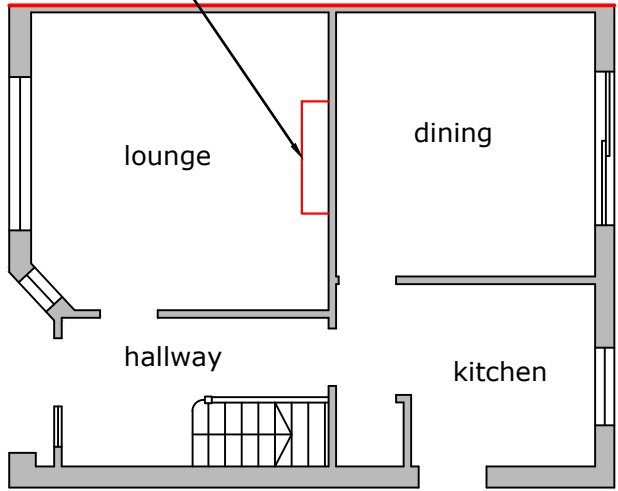


Proposed Ground Floor Plan

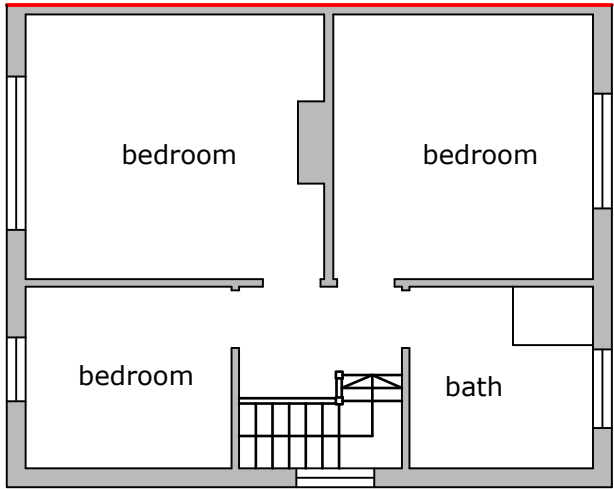 

Existing First Floor Plan



chimney to be removed

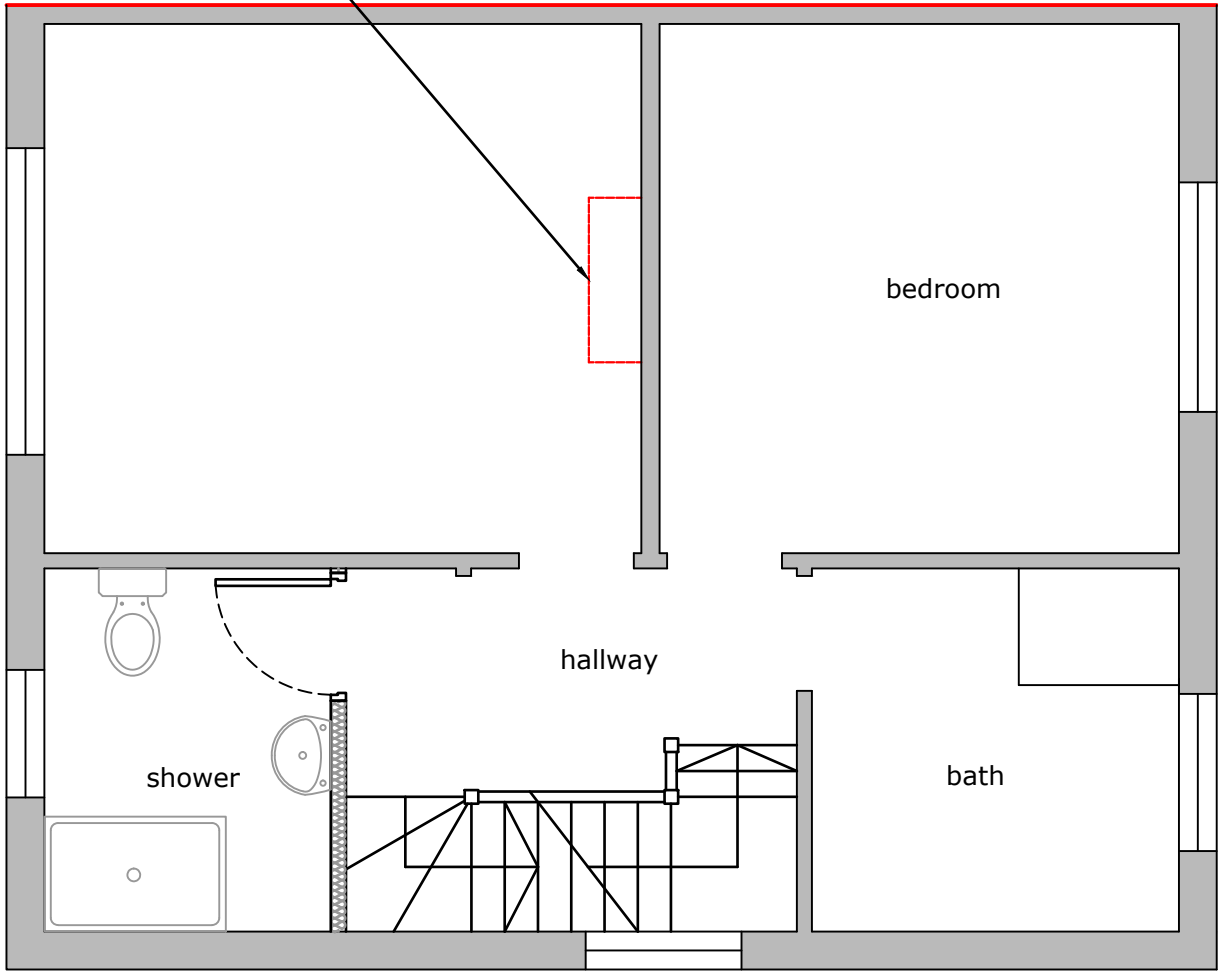

Proposed First Floor Plan



Rev Date Comments

 V - Design	Dimensions to be verified on site DO NOT SCALE FROM THIS DRAWING. Any areas indicated on this drawing are for guidance only. No responsibility is taken for their accuracy.	Site Address:	Title:				Drawn By:	VP
	This drawing is the property of V-DESIGN CAD Services Ltd Copyright is reserved by them and the drawing is issued on the condition that it is not copied, reproduced, retained or disclosed to any unauthorized person, either wholly or in part without the consent in writing of V-DESIGN CAD Services Ltd Ltd Email: vishal.p@vdesigncad.co.uk Mobile: 07971083395	28, Walnut Way, Ruislip, HA4 6TD	Existing and Proposed Ground & First Floor Plans				Job Ref:	PL20093V
			Scale:	1:50,1:100	Paper Size:	A3	Date:	Oct 2020
						Drawing No.	PA - 01	