




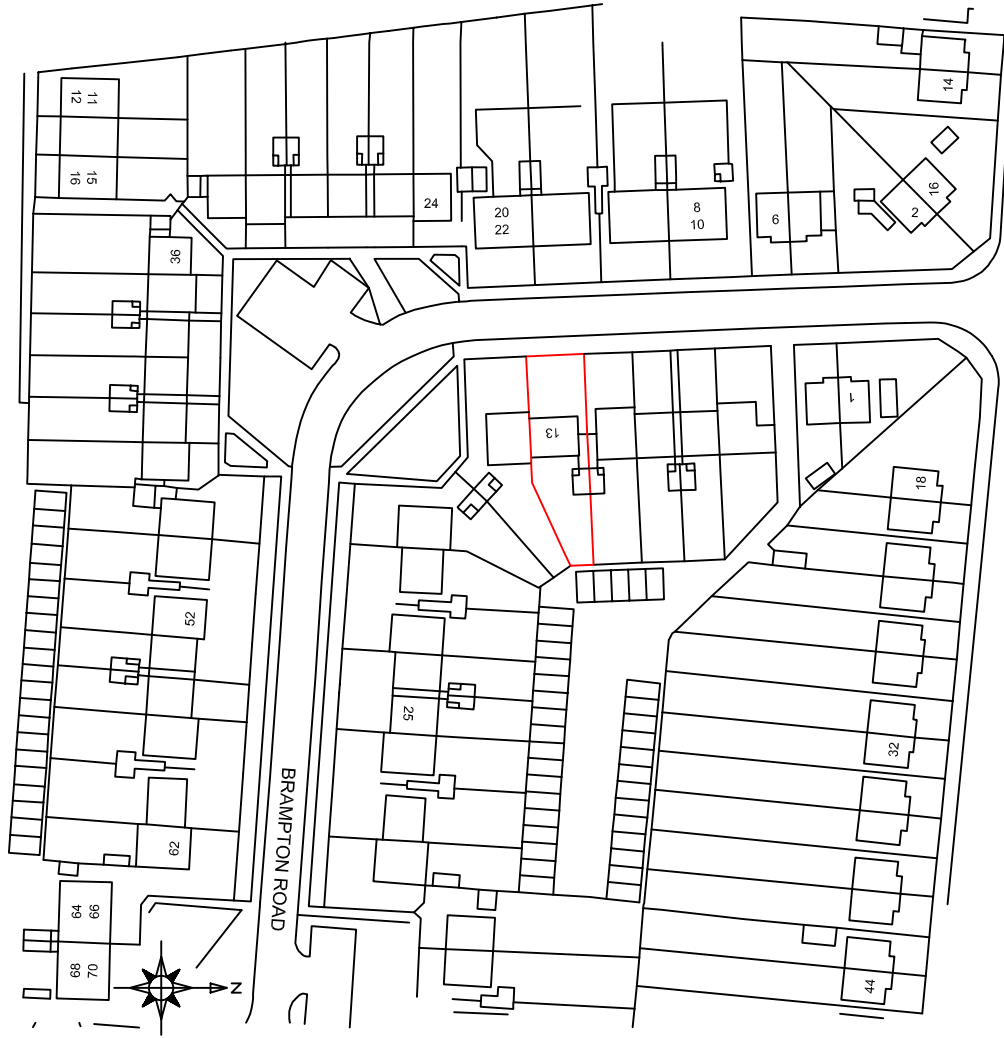


LOCATION PLAN 1:250

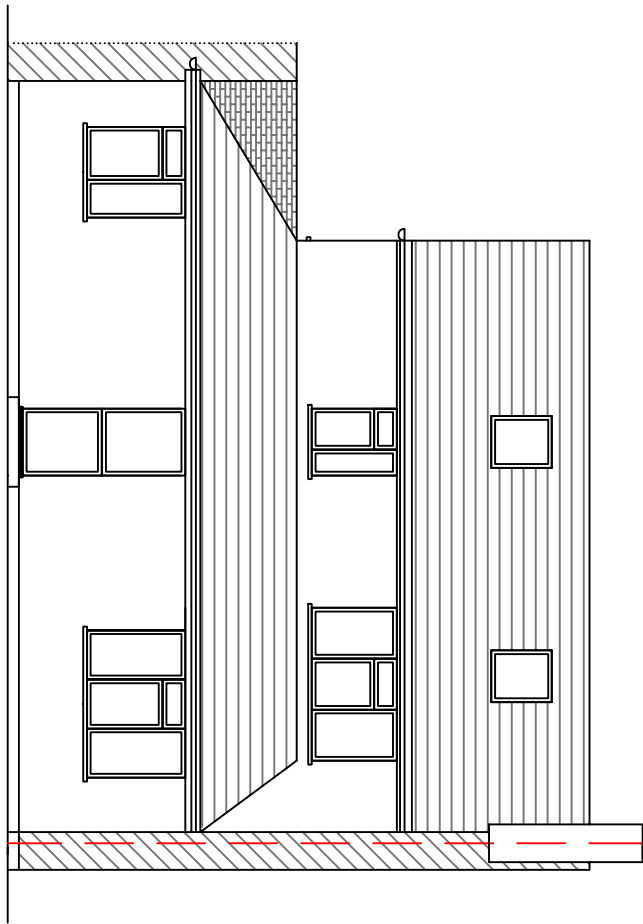


EXISTING FIRST FLOOR LAYOUT 1:100 SCALE

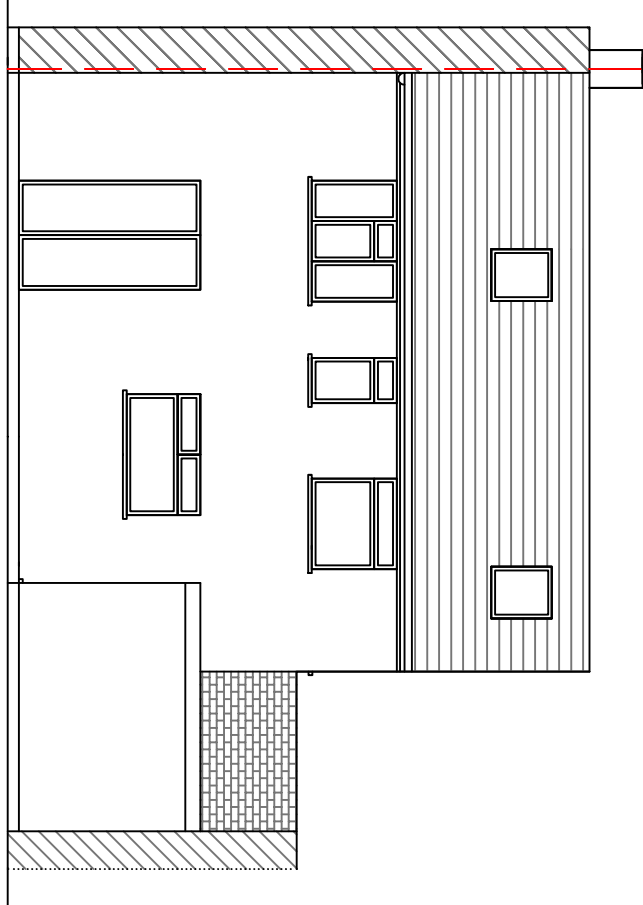


EXISTING REAR ELEVATION LAYOUT 1:100 SCALE

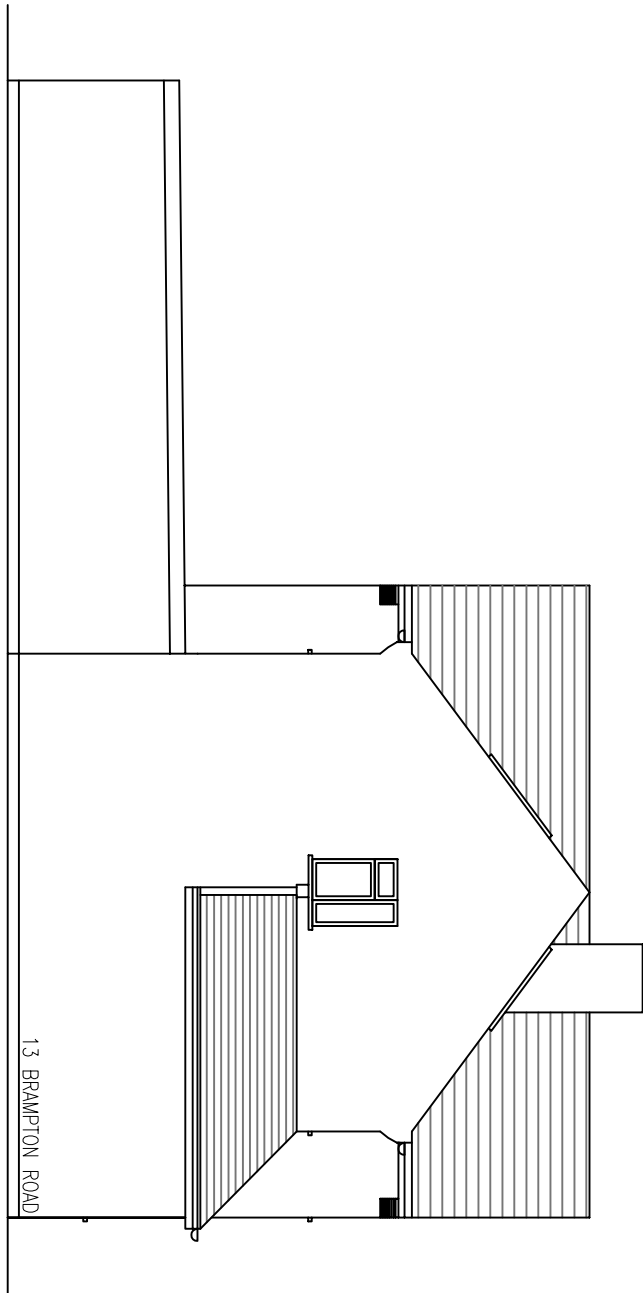


EXISTING SIDE ELEVATION LAYOUT 1:100 SCALE

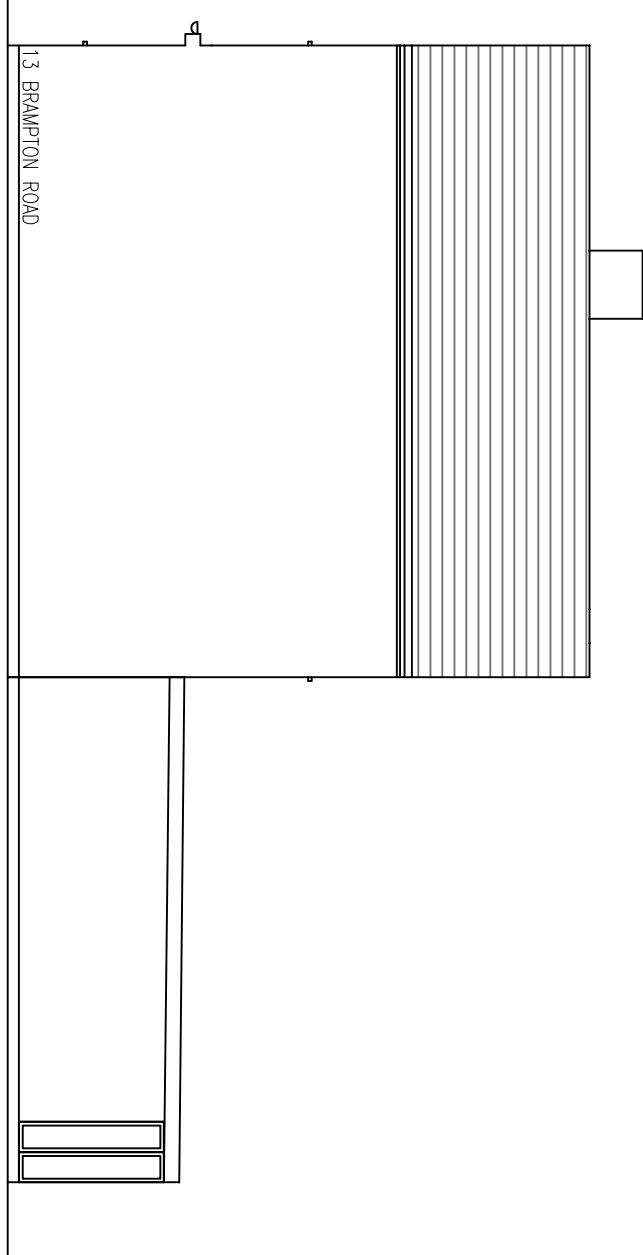


EXISTING SIDE ELEVATION LAYOUT 1:100 SCALE

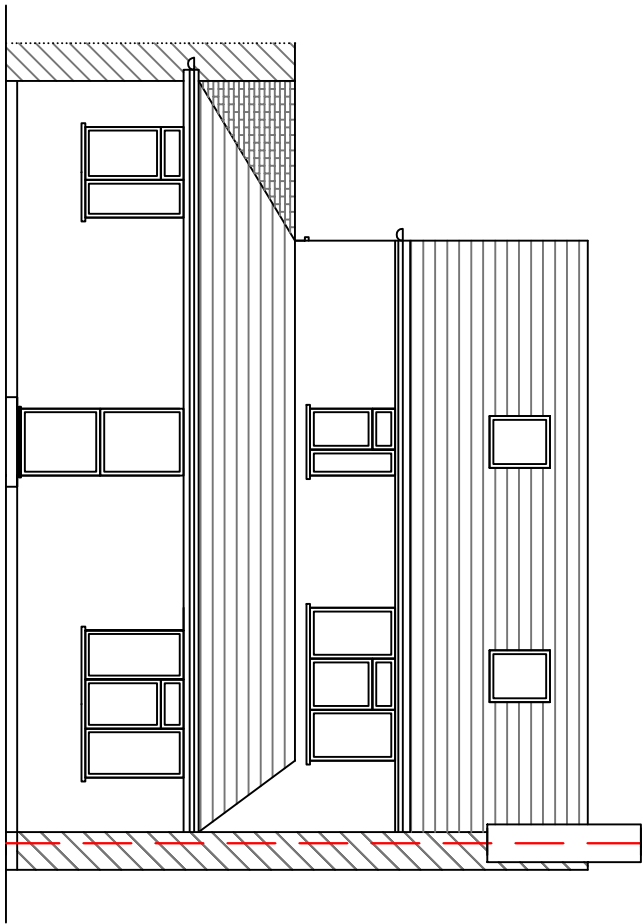


PROPOSED FIRST FLOOR LAYOUT 1:100 SCALE

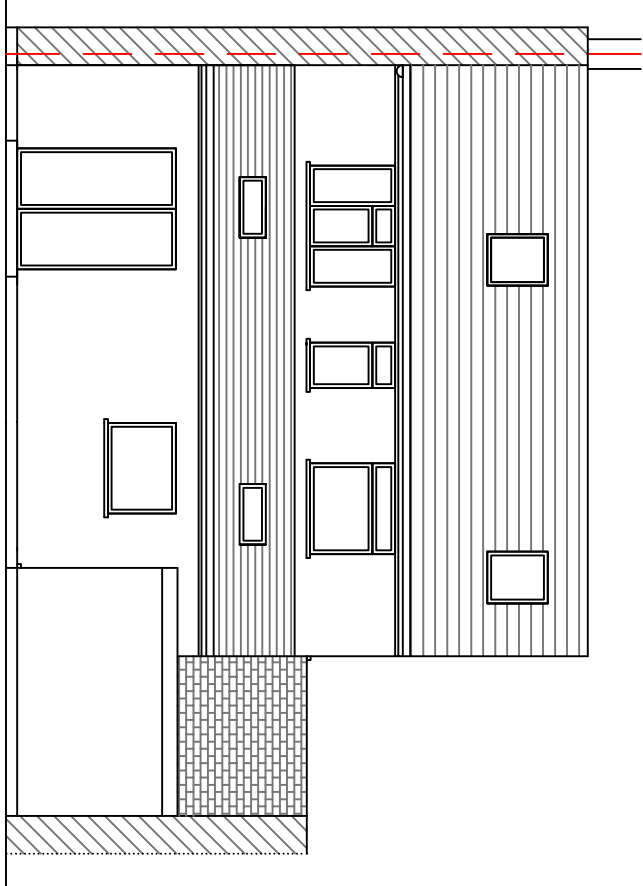


PROPOSED REAR ELEVATION LAYOUT 1:100 SCALE

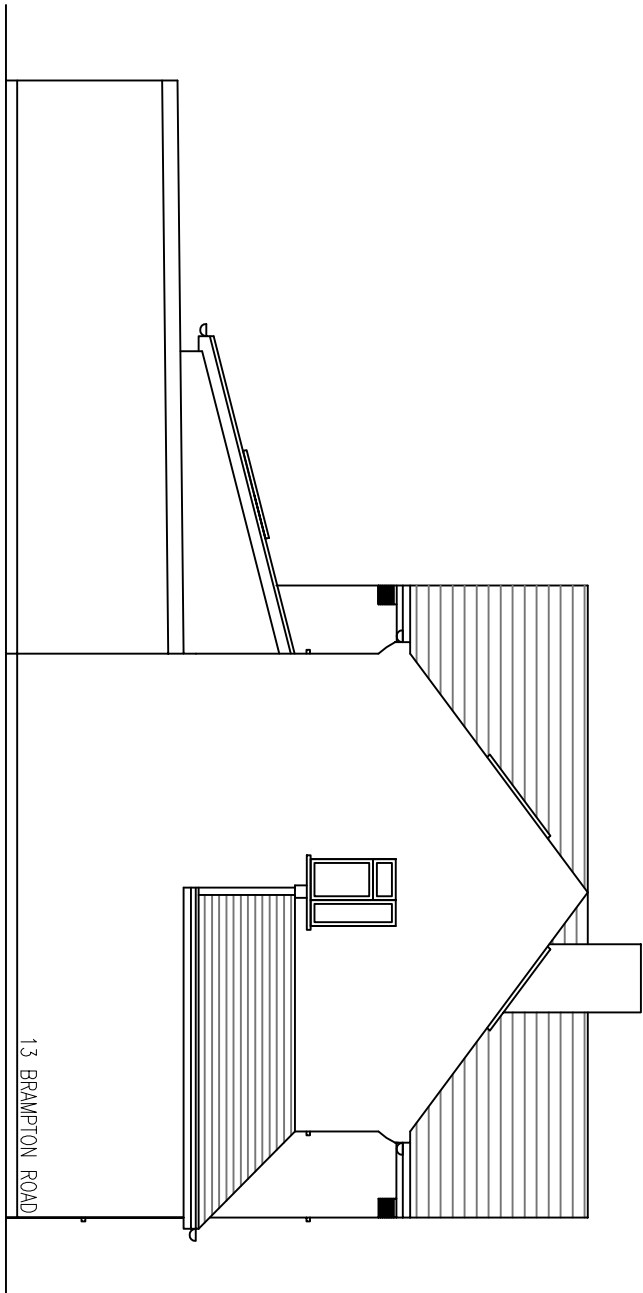


PROPOSED SIDE ELEVATION LAYOUT 1:100 SCALE

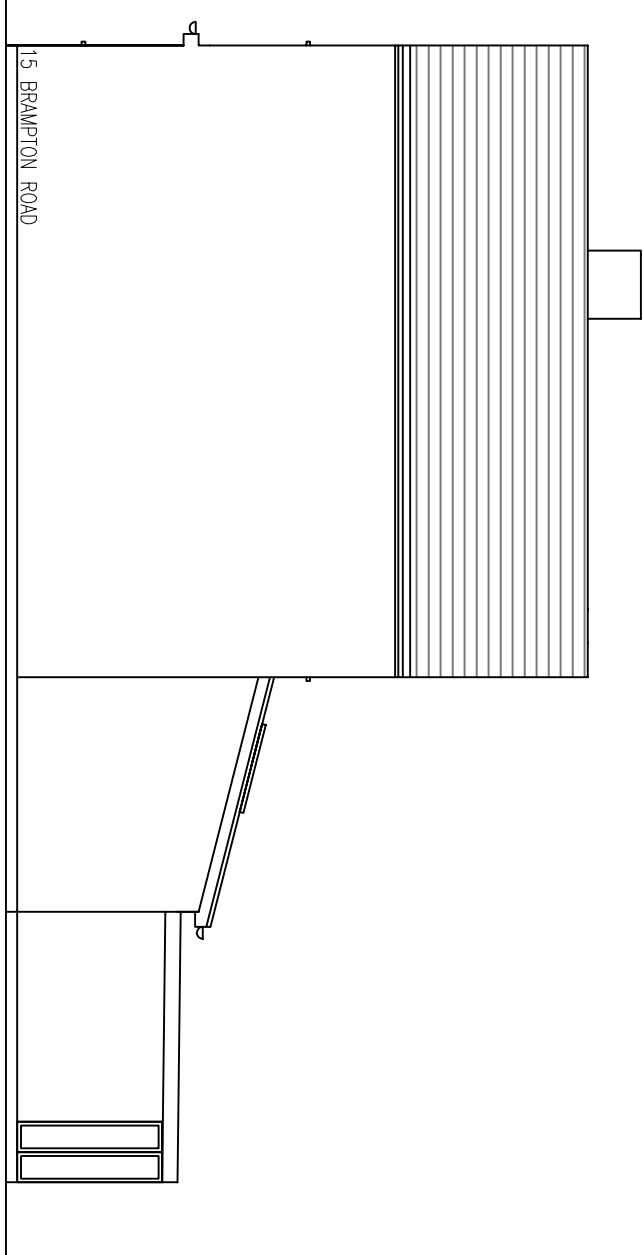


PROPOSED SIDE ELEVATION LAYOUT 1:100 SCALE

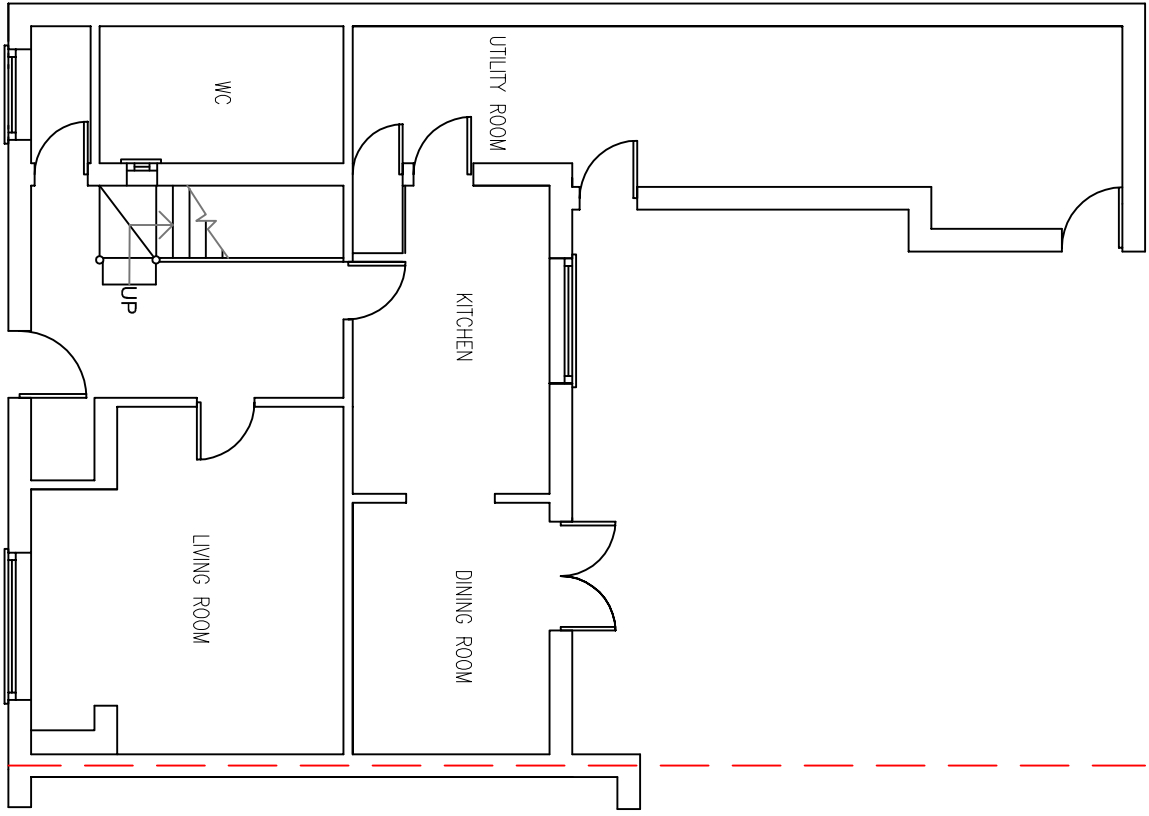


EXISTING GROUND FLOOR LAYOUT 1:100 SCALE

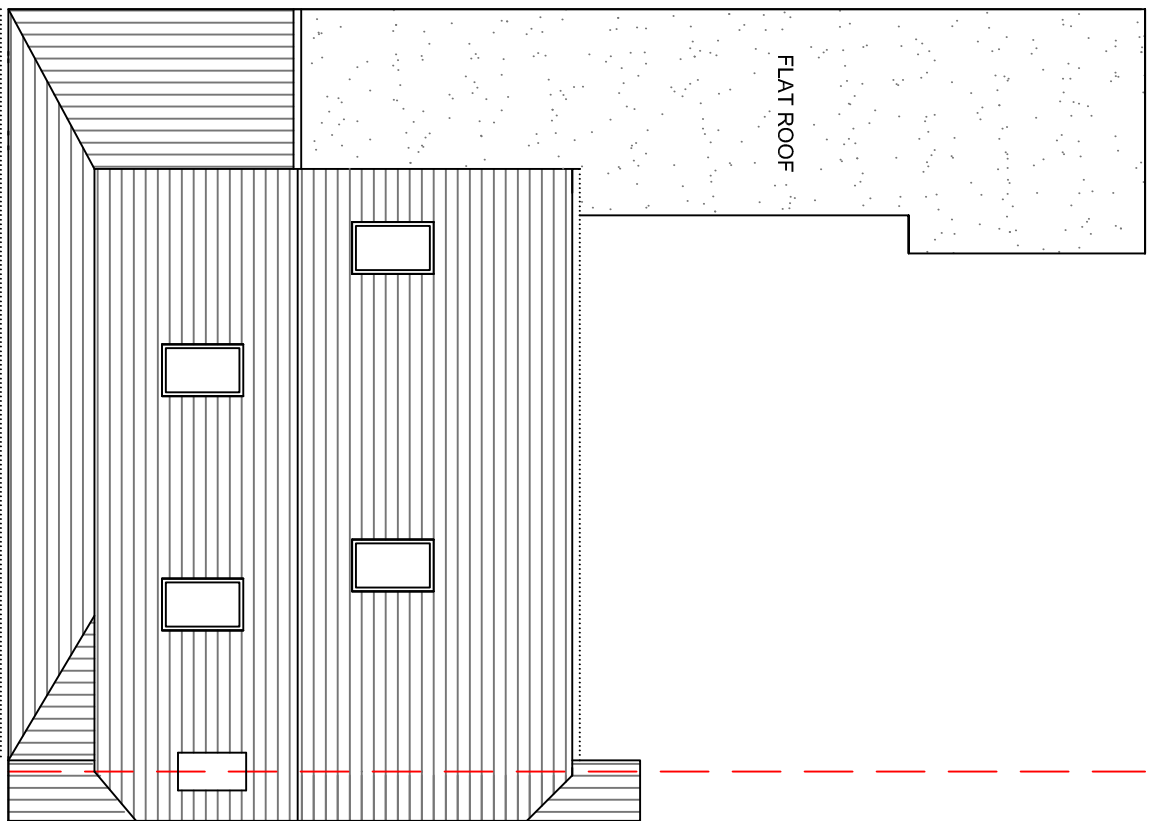


EXISTING ROOF LAYOUT 1:100 SCALE

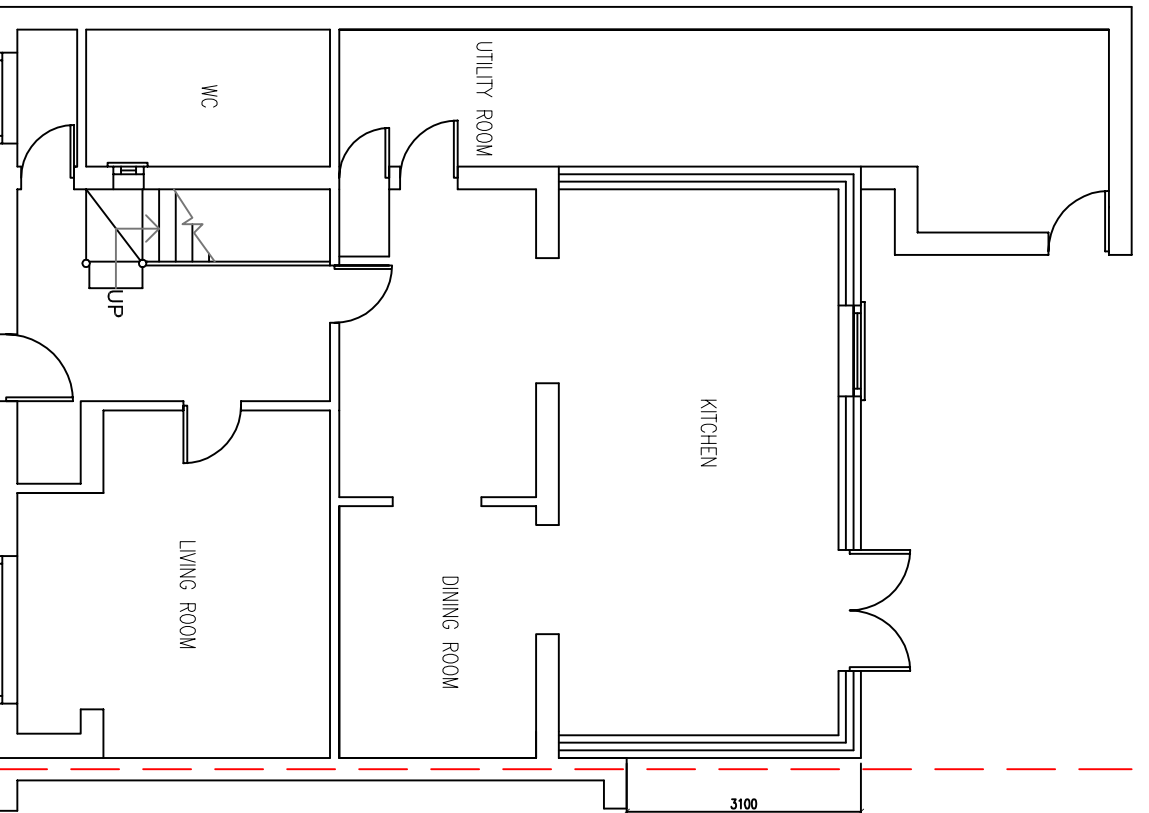

PROPOSED GROUND FLOOR LAYOUT 1:100 SCALE

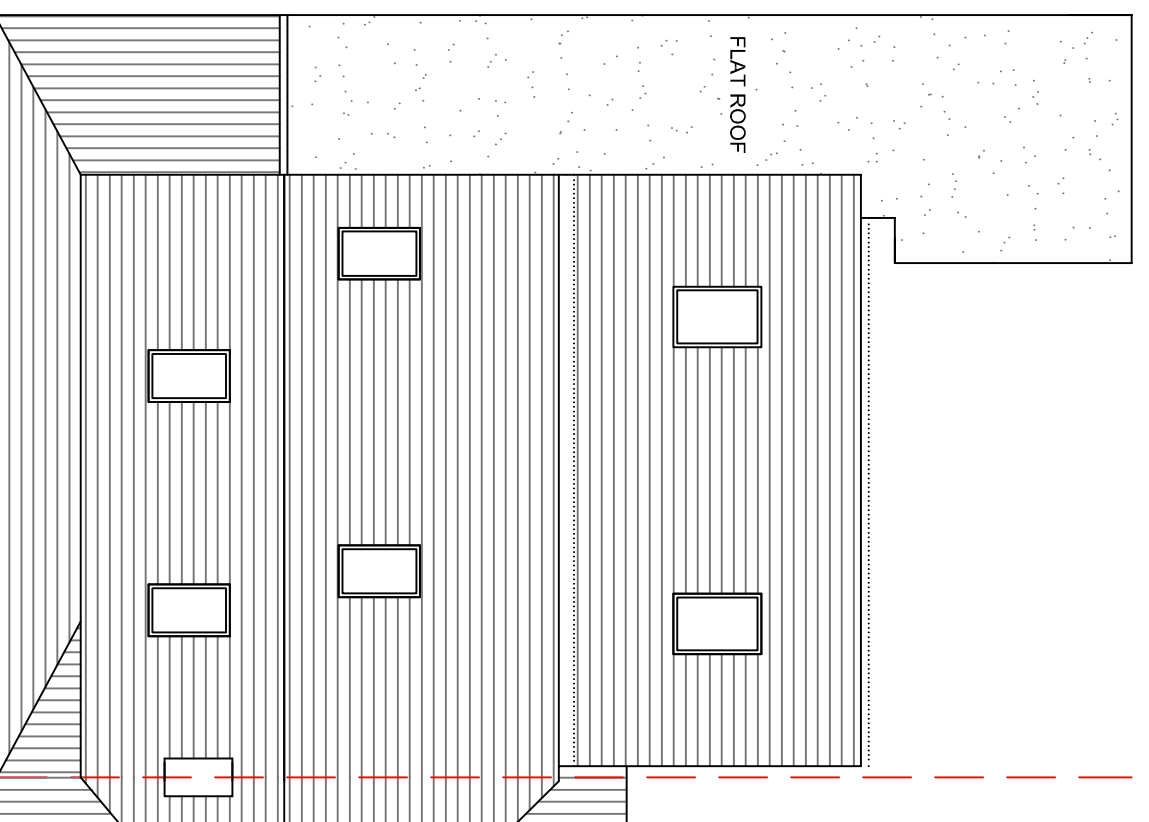


PROPOSED ROOF LAYOUT 1:100 SCALE

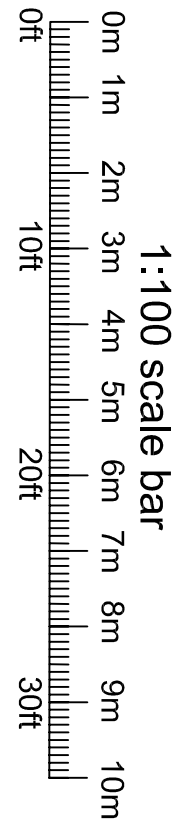

DESCRIPTION: SINGLE STOREY REAR
EXTENSION

CLIENT: MR R SINGH
SITE ADDRESS: 13 BRAMPTON
ROAD, RUISLIP

SCALE: 1:100 @A1
DRAWING NUMBER: PLASB/1
DATE: MAY 2017
REVISIONS: 23 MAY 2017

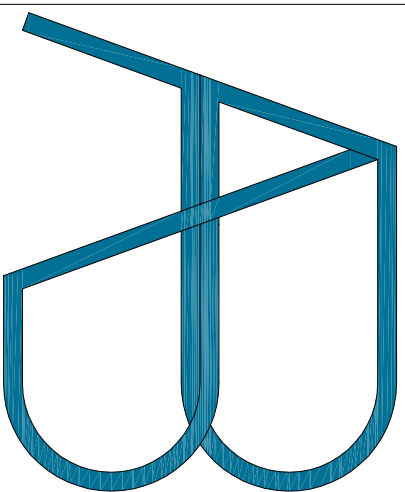

e-mail: abstructuralsdesigns@gmail.com
Tel: 0770 2167000

DISCLAIMER:
THESE DRAWING SHOULD BE APPROVED
BY LOCAL AUTHORITY OR APPROVED
INSPECTOR BEFORE WORK CAN START.
DO NOT SCALE FROM DRAWING
MEASUREMENTS TO BE TAKEN ON SITE.
PARTY WALL(E)CT ACT 1997 TO BE
AGREED WITH ADJOINING NEIGHBORS BY
CLIENT BEFORE COMMENCING WORKS.
ALL WORKS INCLUDING FOUNDATIONS,
WASTE LINES, GOITENING TO BE WITH IN
BOUNDARY LINES OF SITE.