


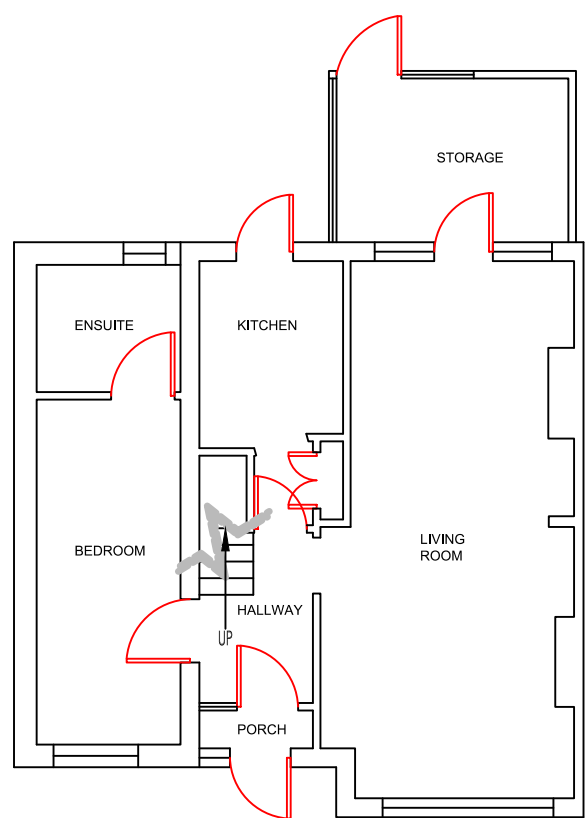
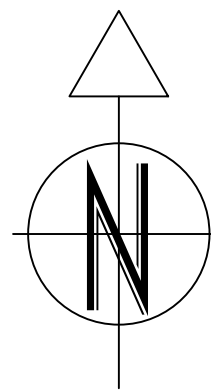


 


EXISTING GROUND FLOOR PLAN 1:100

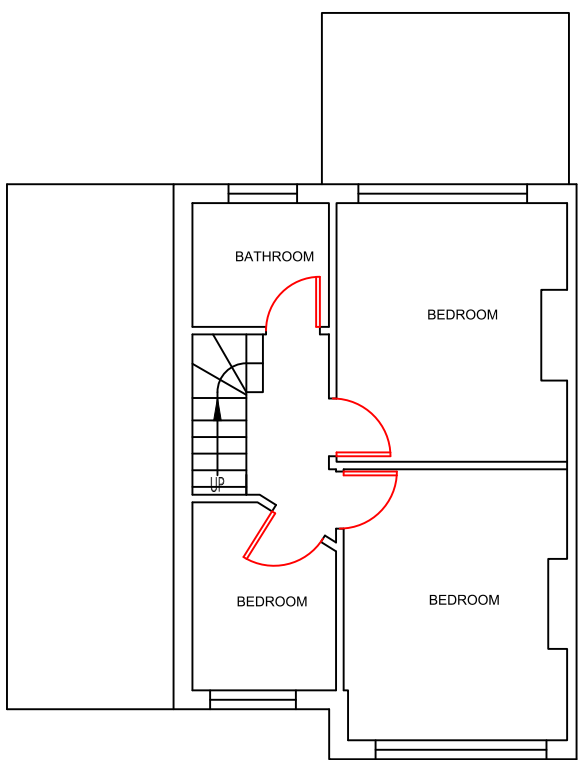


EXISTING FIRST FLOOR PLAN 1:100

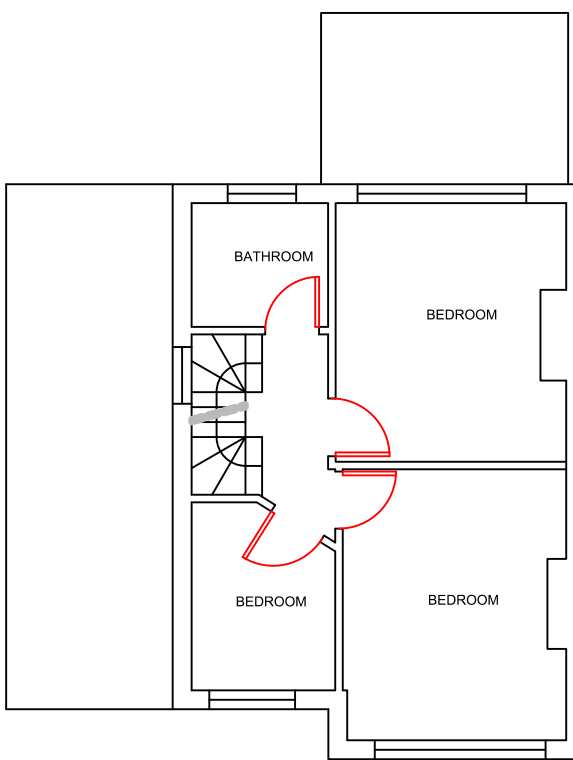


PROPOSED FIRST FLOOR PLAN 1:100

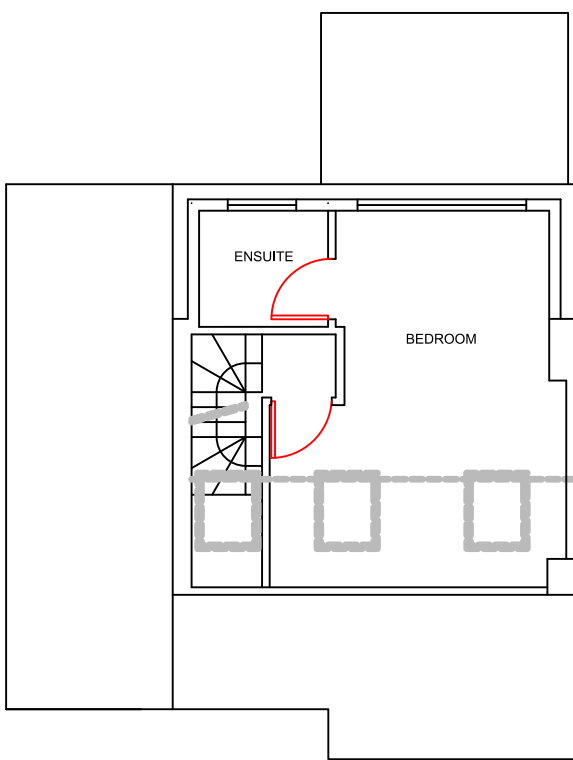


PROPOSED LOFT FLOOR PLAN 1:100

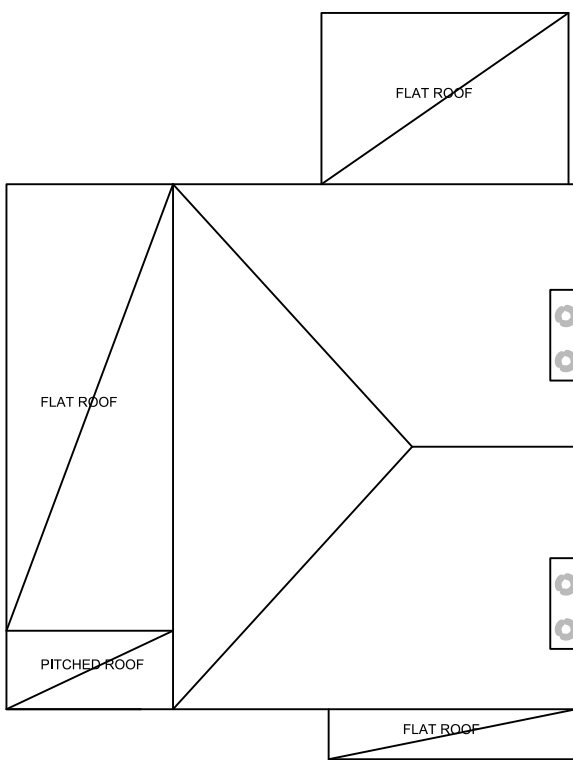

EXISTING ROOF PLAN 1:100

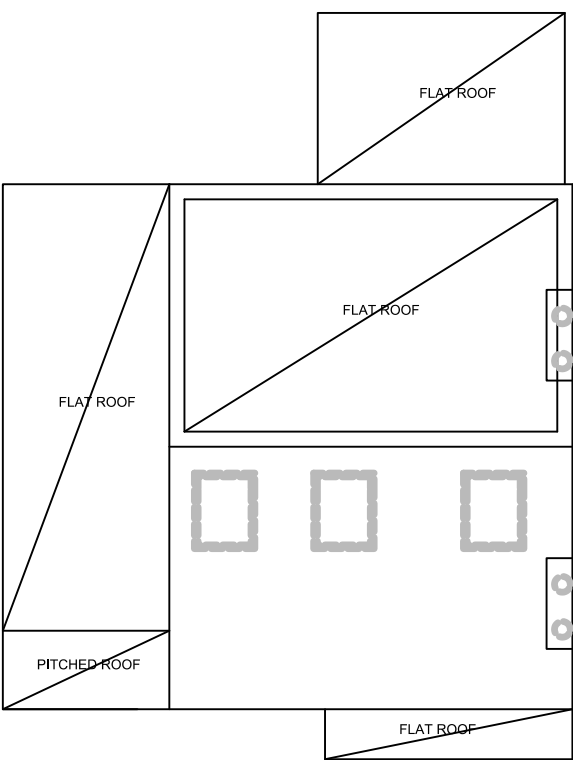


PROPOSED ROOF PLAN 1:100

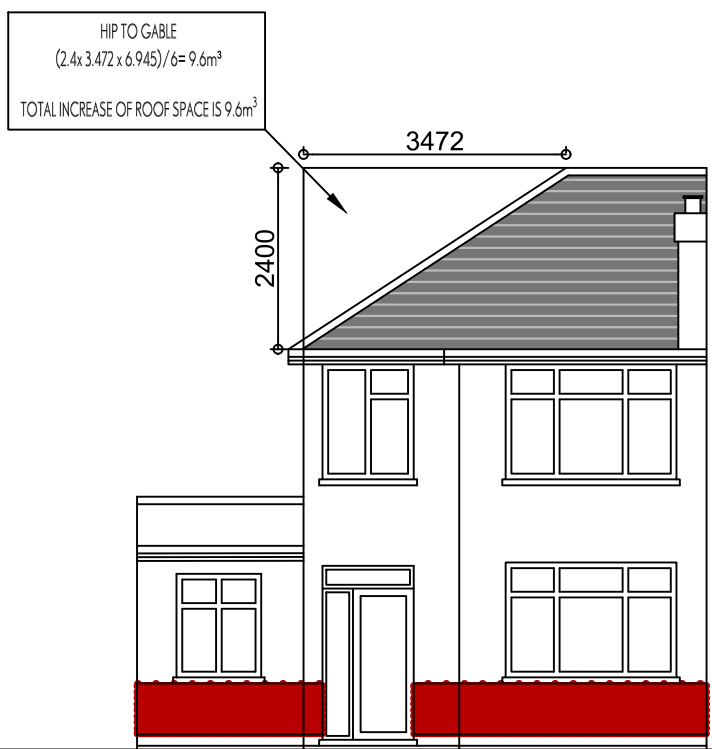


EXISTING FRONT ELEVATION 1:100




EXISTING REAR ELEVATION 1:100

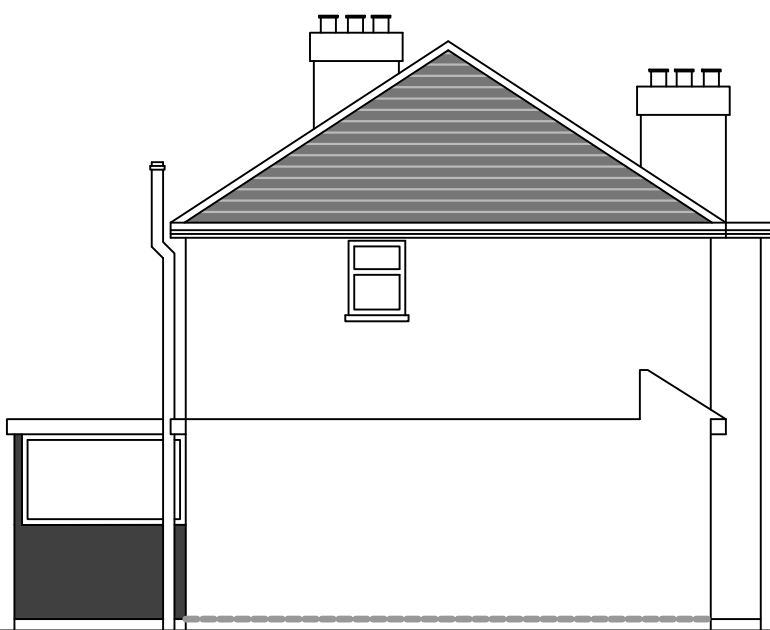

EXISTING SIDE ELEVATION 1:100

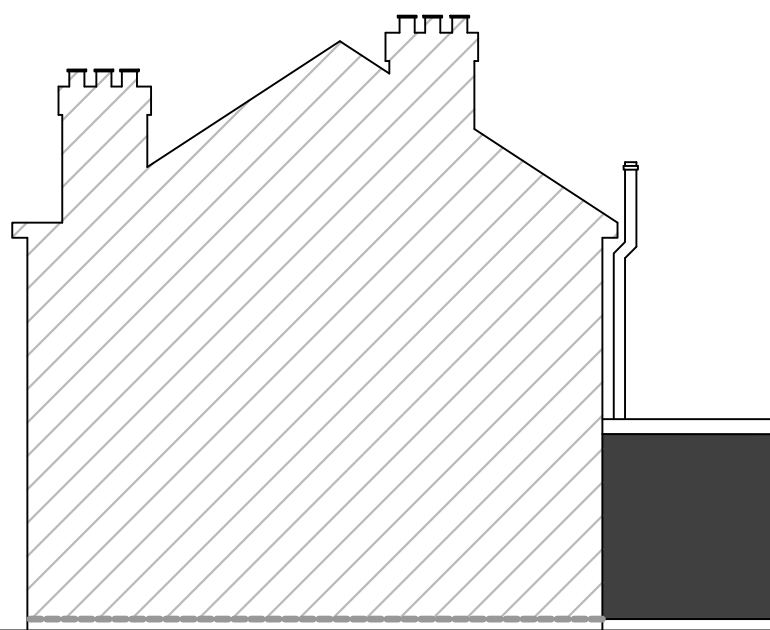

EXISTING SIDE ELEVATION 1:100

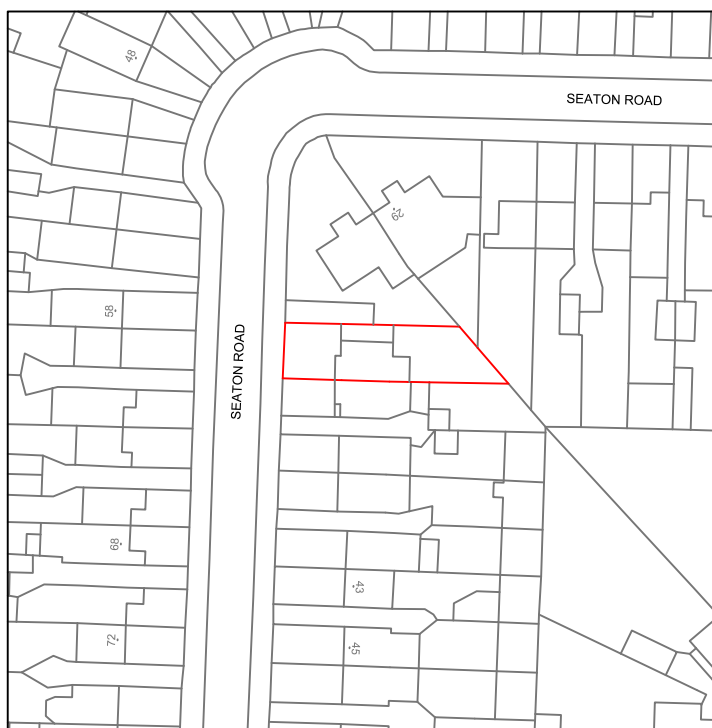

LOCATION PLAN 1:1250




PROPOSED FRONT ELEVATION 1:100




PROPOSED REAR ELEVATION 1:100

TOTAL INCREASE OF DORMER IS 15.8m²
TOTAL INCREASE OF ROOF SPACE IS 9.6m²
TOTAL INCREASE OF DORMER AND ROOF 25.4m²
(UNDER 50m² ALLOWANCE FOR SEMI DETACHED HOUSES)

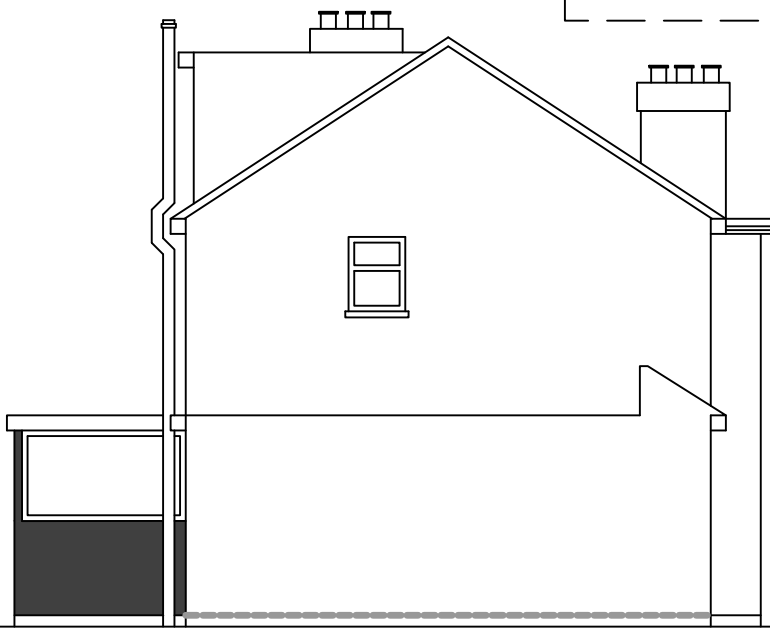


PROPOSED SIDE ELEVATION 1:100

MATERIALS USED IN CONVERSION OF DORMER, TO MATCH THAT OF EXISTING HOUSE

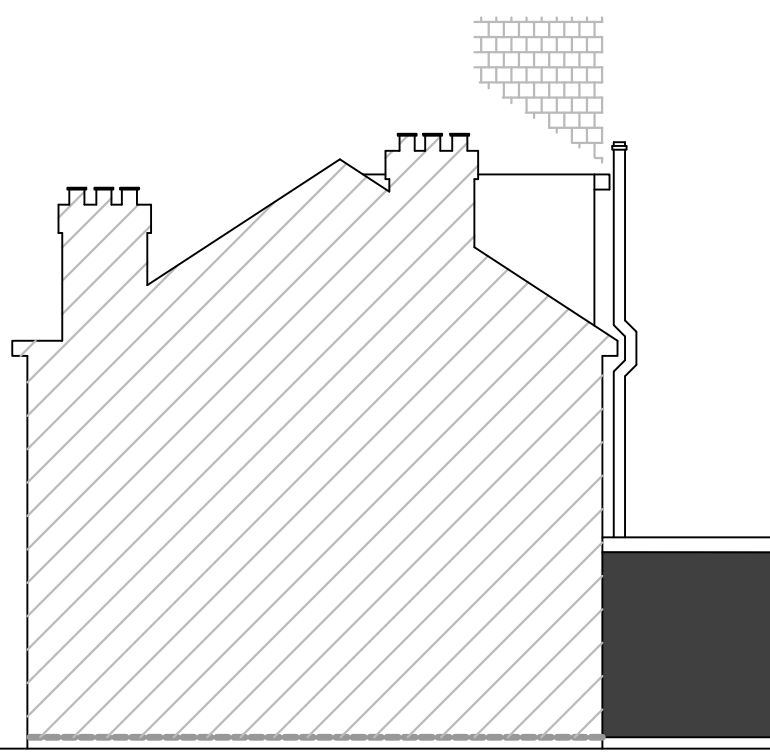

PROPOSED SIDE ELEVATION 1:100

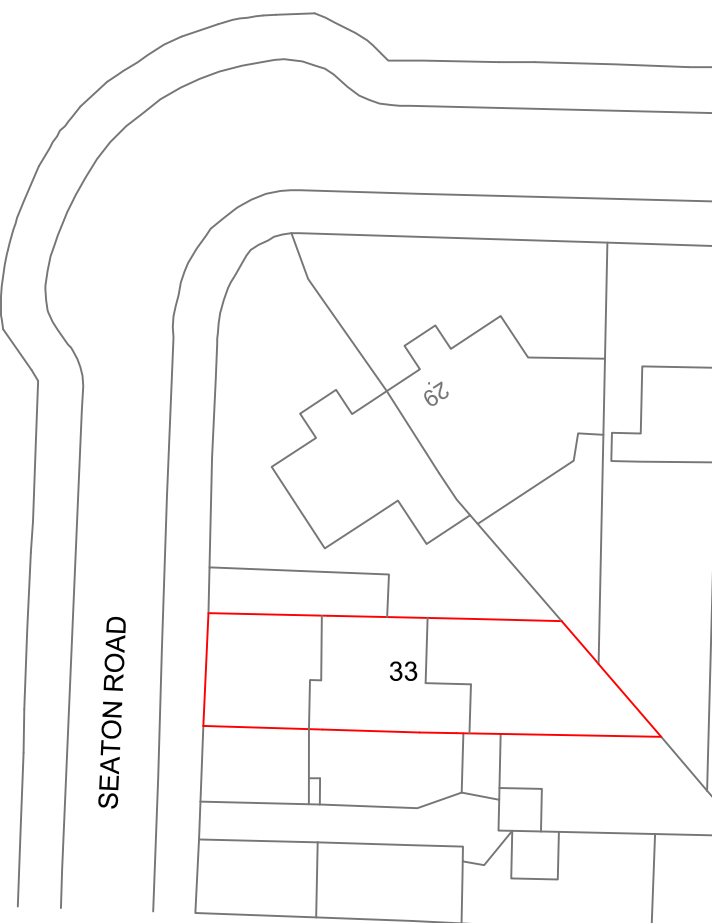

SITE PLAN 1:500



LANDMARK GROUP
THE PILLARS
SLADE OAK LANE,
GERRARDS CROSS
BUCKINGHAMSHIRE, SL9 0QE
TEL : 01895 832 560
FAX : 01895 832 360
EMAIL: INFO@LANDMARK-GROUP.CO.UK



CLIENT / JOB ADDRESS:
KAM
33 SEATON ROAD
HAYES
UB3 1NU

DESCRIPTION :
LOFT CONVERSION WITH INTERNAL ALTERATIONS.

SCALE : 1:100/500/1250 @ A1
DRAWN BY : JS
DATE : 25/02/2019
CHECKED BY : JS
DRAWING NO. - JS/33/2019/LOFT

REVISION

DESCRIPTION

DRAWN BY

DATE

NOTE : ALL MEASUREMENTS TO BE CHECKED ON SITE AND NOT SCALED FROM THIS DRAWING. ANY DISCREPANCIES TO BE REPORTED TO LANDMARK DESIGNS LTD. PARTY WALL (ETC) ACT 1996 TO BE AGREED WITH ADJOINING NEIGHBOURS PRIOR TO ANY WORK TO THE SATISFACTION OF LOCAL AUTHORITY INSPECTOR. NO DEVIATION FROM THESE DRAWING WHAT SO EVER UNLESS AGREED IN WRITING WITH LANDMARK DESIGNS LTD.

DISCLAIMER:
THESE ARE THE PLANNING DRAWINGS AND SHOULD NOT BE USED FOR STRUCTURAL CALCULATIONS OR ANY ENGINEERING PURPOSE.

IMPORTANT NOTE:
ALL GUTTERS, FOUNDATIONS AND DOWN PIPES TO REMAIN WITHIN THE BOUNDARY LINES OF THE SUBJECT PROPERTY. ALL PLANS ARE SUBJECT TO FULL PLANS APPROVAL BY BUILDING CONTROL. NOT BUILDING NOTICE.