




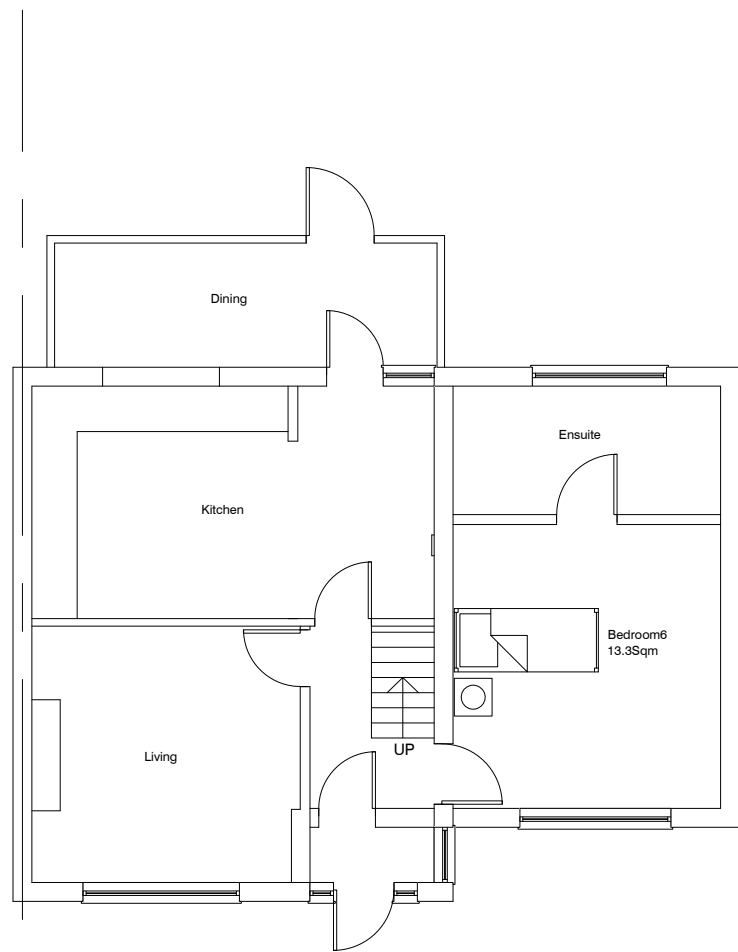

PROPOSED GROUND FLOOR PLAN
1:100

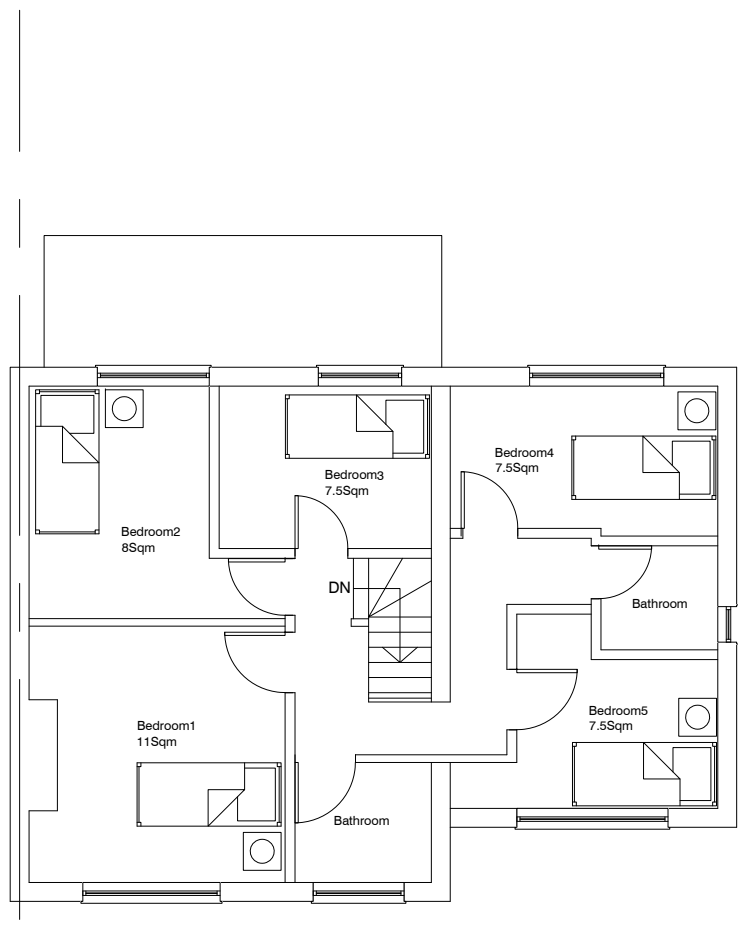

PROPOSED FIRST FLOOR PLAN
1:100

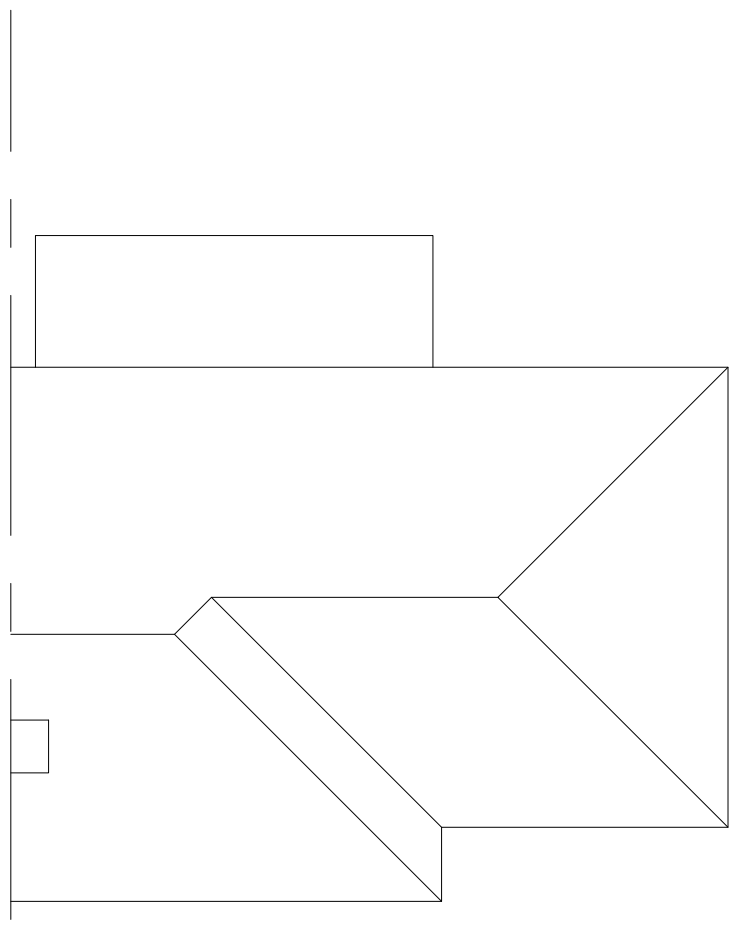

PROPOSED ROOF PLAN
1:100

EXISTING RIDGE +8.000
LEVEL

2ND FLOOR +5.129
LEVEL

1ST FLOOR +2.625
LEVEL

+0.75 +0.000
LEVEL




PROPOSED FRONT ELEVATION
1:100



PROPOSED SIDE ELEVATION
1:100




PROPOSED REAR ELEVATION
1:100

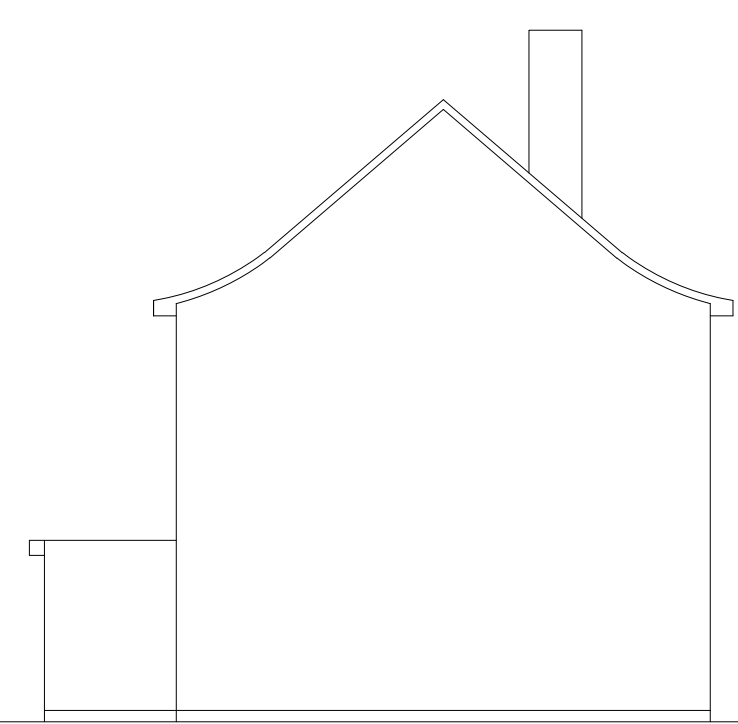

PROPOSED SIDE ELEVATION
1:100

SCALE BAR 1:100

 

REV	DESCRIPTION	DRAWN	CHECKED	DATE
REVISIONS				

Drawing issue status:
PRELIMINARY ☒ CLIENT APPROVAL ☐ PLANNING ☐
BUILDING REGS ☐ TENDER ☐ CONSTRUCTION ☐ AS-BUILT ☐

NOTE
This drawing must not be reissued, loaned or copied without the written consent of Consilio Town Planning Ltd. (the originator).
All errors, omissions, discrepancies should be reported to the originator immediately.
All dimensions to be checked before site fabrication by the contractor, his sub-contractor or supplier. Do not scale plans - use figure or grid dimensions where given.
Any deviation from the drawing to be reported to the originator immediately.
The Principal Contractor shall carry out a risk assessment of the proposed work and liaise with the principal designer before works commence if there is any doubt as to being able to complete the project in a safe manner compliant with the Construction Design and Management Regulations 2015. All works to comply with the relevant British Standards, Codes of Practice and the Building Regulations.



CONSILIO TOWN PLANNING LTD.
2L, ARGYLE HOUSE, 76 JOEL STREET
NORTHWOOD, MIDDLESEX, HA6 1LL
TELEPHONE 01494932288
EMAIL HELLO@CONSILIOTOWNPLANNING.CO.UK
WEB CONSILIO-GROUP.CO.UK

CLIENT: MR VIRDI

PROJECT: 248 LANSBURY DR, HAYES UB4 8SJ

TITLE: PROPOSED PLANS AND ELEVATIONS

SCALE: 1:100, 1:500 & 1:1250 @ A1

DATE: JUNE 2026

DRAWN: SG

CHECKED: HM

JOB NO. 248-26 DRAWING NO.002 REV: