


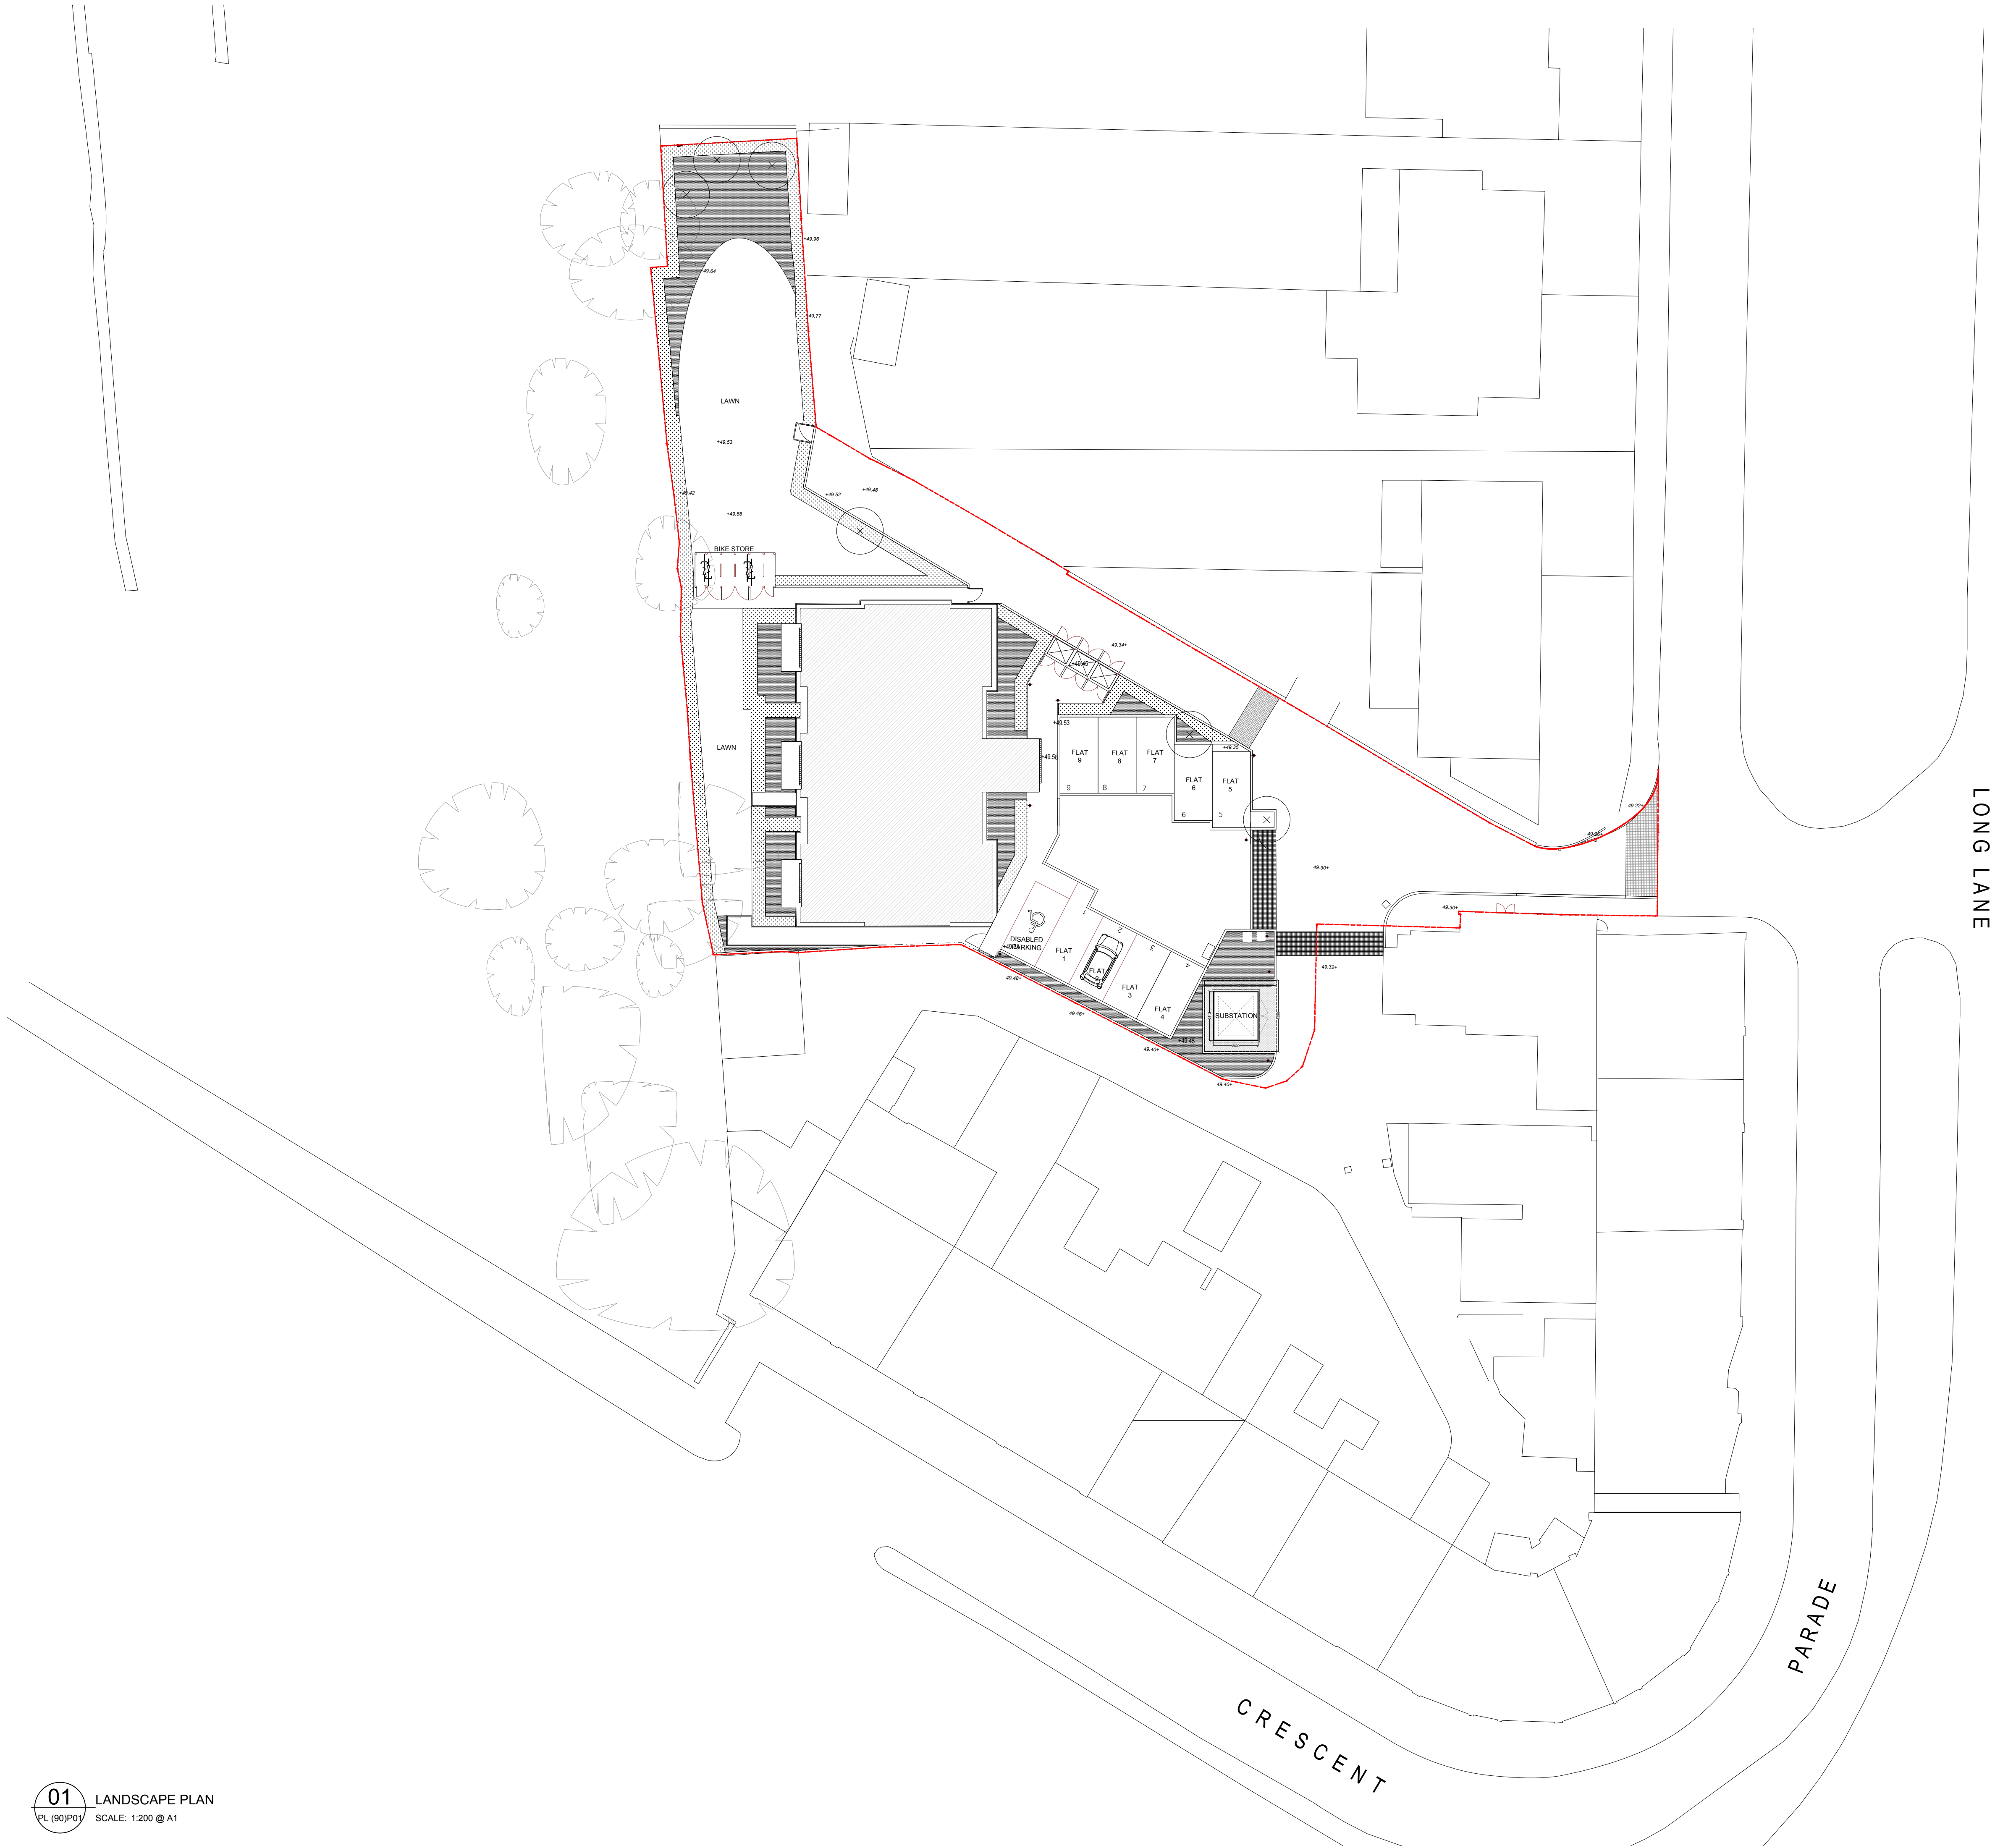

NOTES

- The Copyright of this drawing is the property of Create Design Ltd. and must not be copied or otherwise reproduced without written consent.
- The contractor is responsible for checking dimensions, tolerances and references. Any discrepancy to be verified with the Architect before proceeding with the works.
- All work and materials to be in accordance with current applicable Statutory Legislation and to comply with all relevant Codes of Practice and British Standards.

ALL CURRENT DRAWINGS AND SPECIFICATIONS FOR THE PROJECT MUST BE READ IN CONJUNCTION WITH DESIGNER'S HAZARD AND ENVIRONMENTAL ASSESSMENT RECORD.



10.10.19	-	For Comment	IS/JW
date	rev	revision/author/checker	

client	KELLY CONTRACTORS LTD.
project	CRESCENT PARADE, HILLINGDON, UB10 0LG
drawing	RED LINE BOUNDARY LANDSCAPE SITE PLAN

drawing no	554-PL90P01	rev	-
created by	IS	checked	JW
scale @ A1	1:200	date created	03.04.19
scale @ A3	-		

CREATE
DESIGN + ARCHITECTURE
Wigglesworth House,
69 Southwark Bridge Road, London SE1 9HH
T: +44 (0)20 7021 0267
www.createdesign.org