



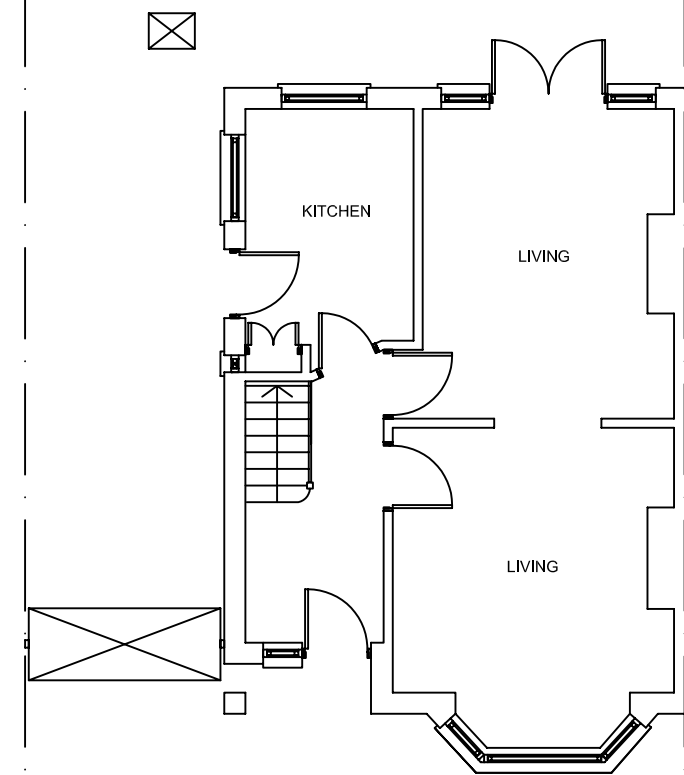

EXISTING GROUND FLOOR PLAN

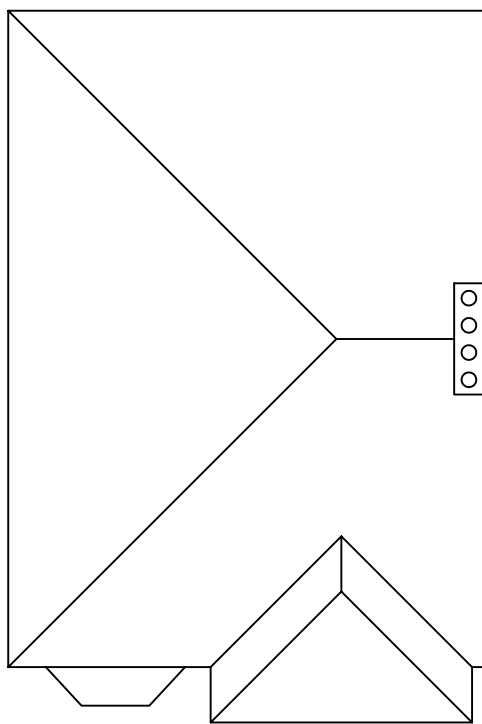


EXISTING ROOF PLAN




EXISTING REAR ELEVATION



EXISTING SIDE ELEVATION

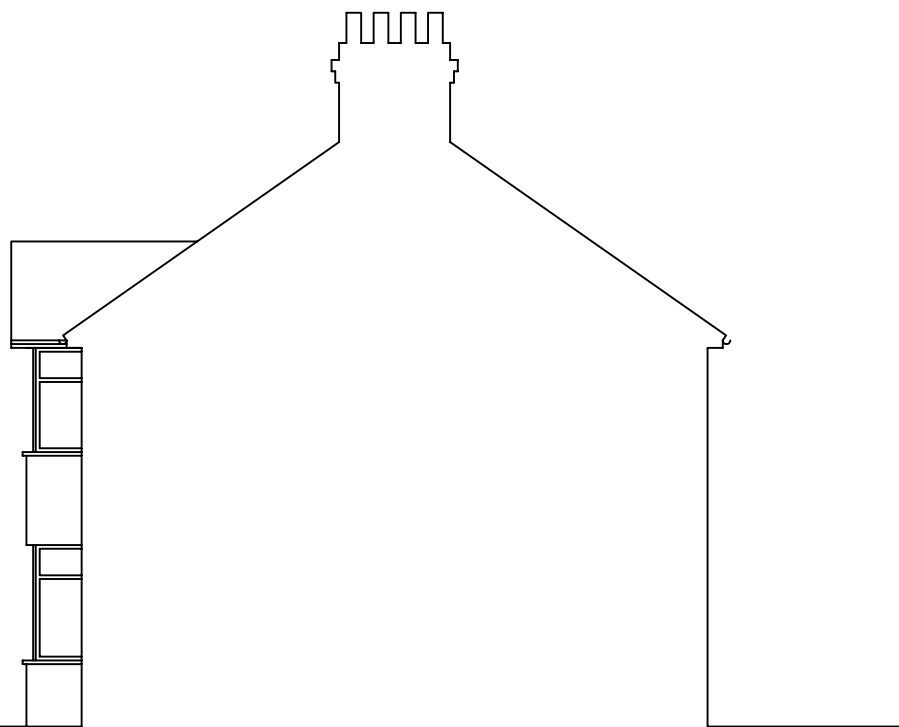

EXISTING SECTIONAL SIDE ELEVATION

 

DHIVA
Designs
www.dhivadesigns.co.uk

REVISION	DESCRIPTION	BY	DATE

SITE ADDRESS

50 WINDERMERE AVENUE,
EASTCOTE, HA4 9RF

DRAWING TITLE

EXISTING PLANS & ELEVATIONS

DATE MAY 2015	DRAWN BY NP
SCALE 1:100 @ A3	CHECKED BY

DRAWING NO. DD108-02-P0	REVISION
----------------------------	----------